




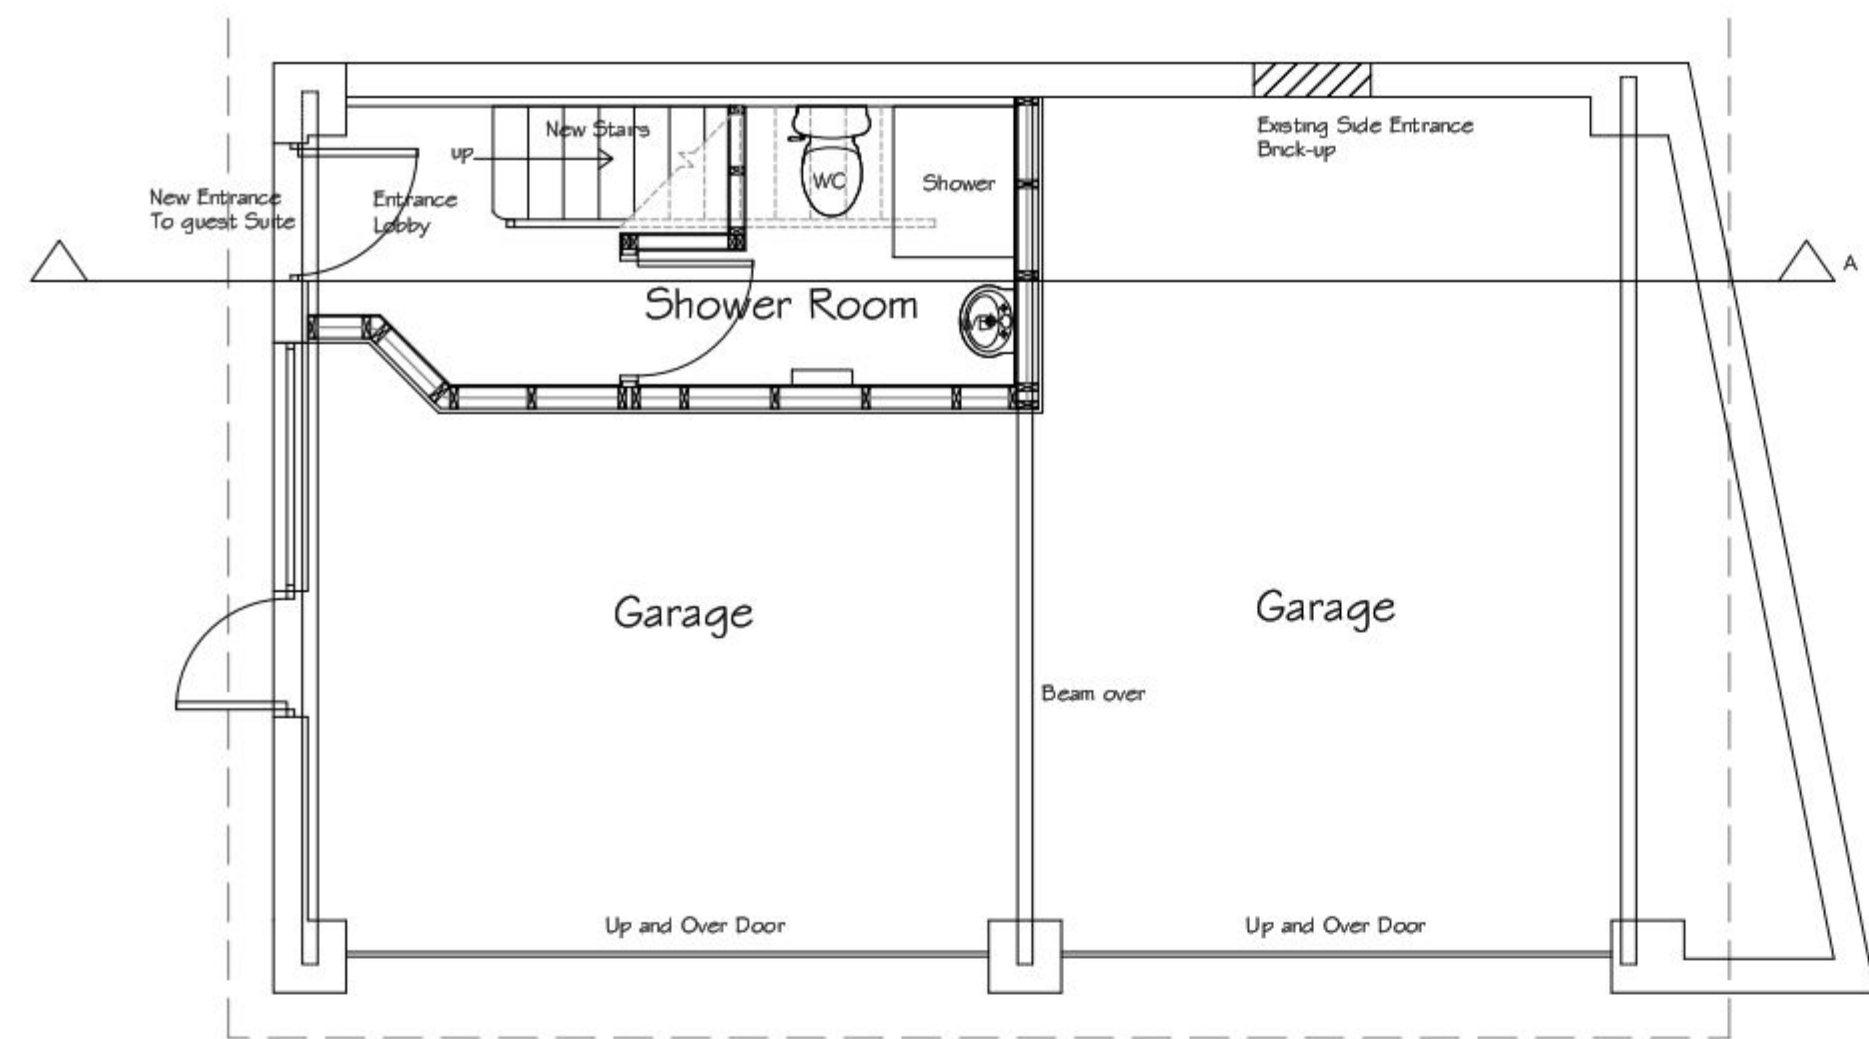


Ground floor Plan 1:50

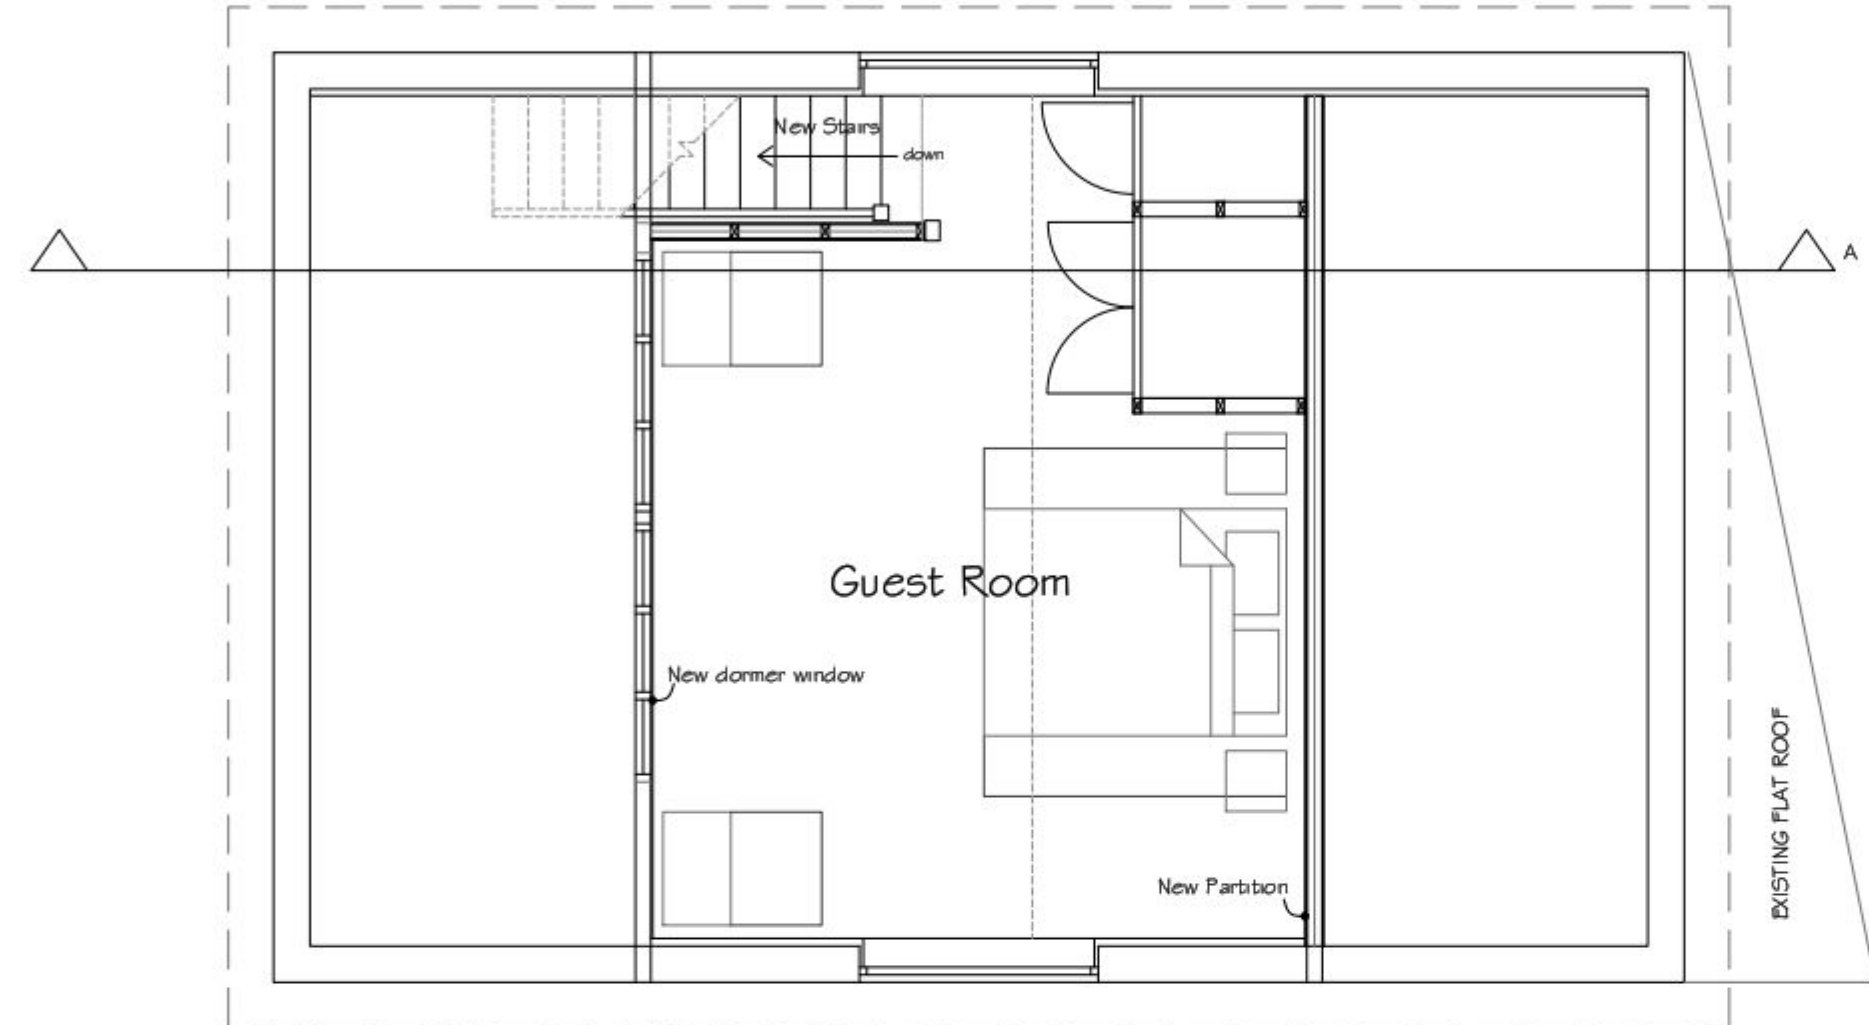


First floor Plan 1:50

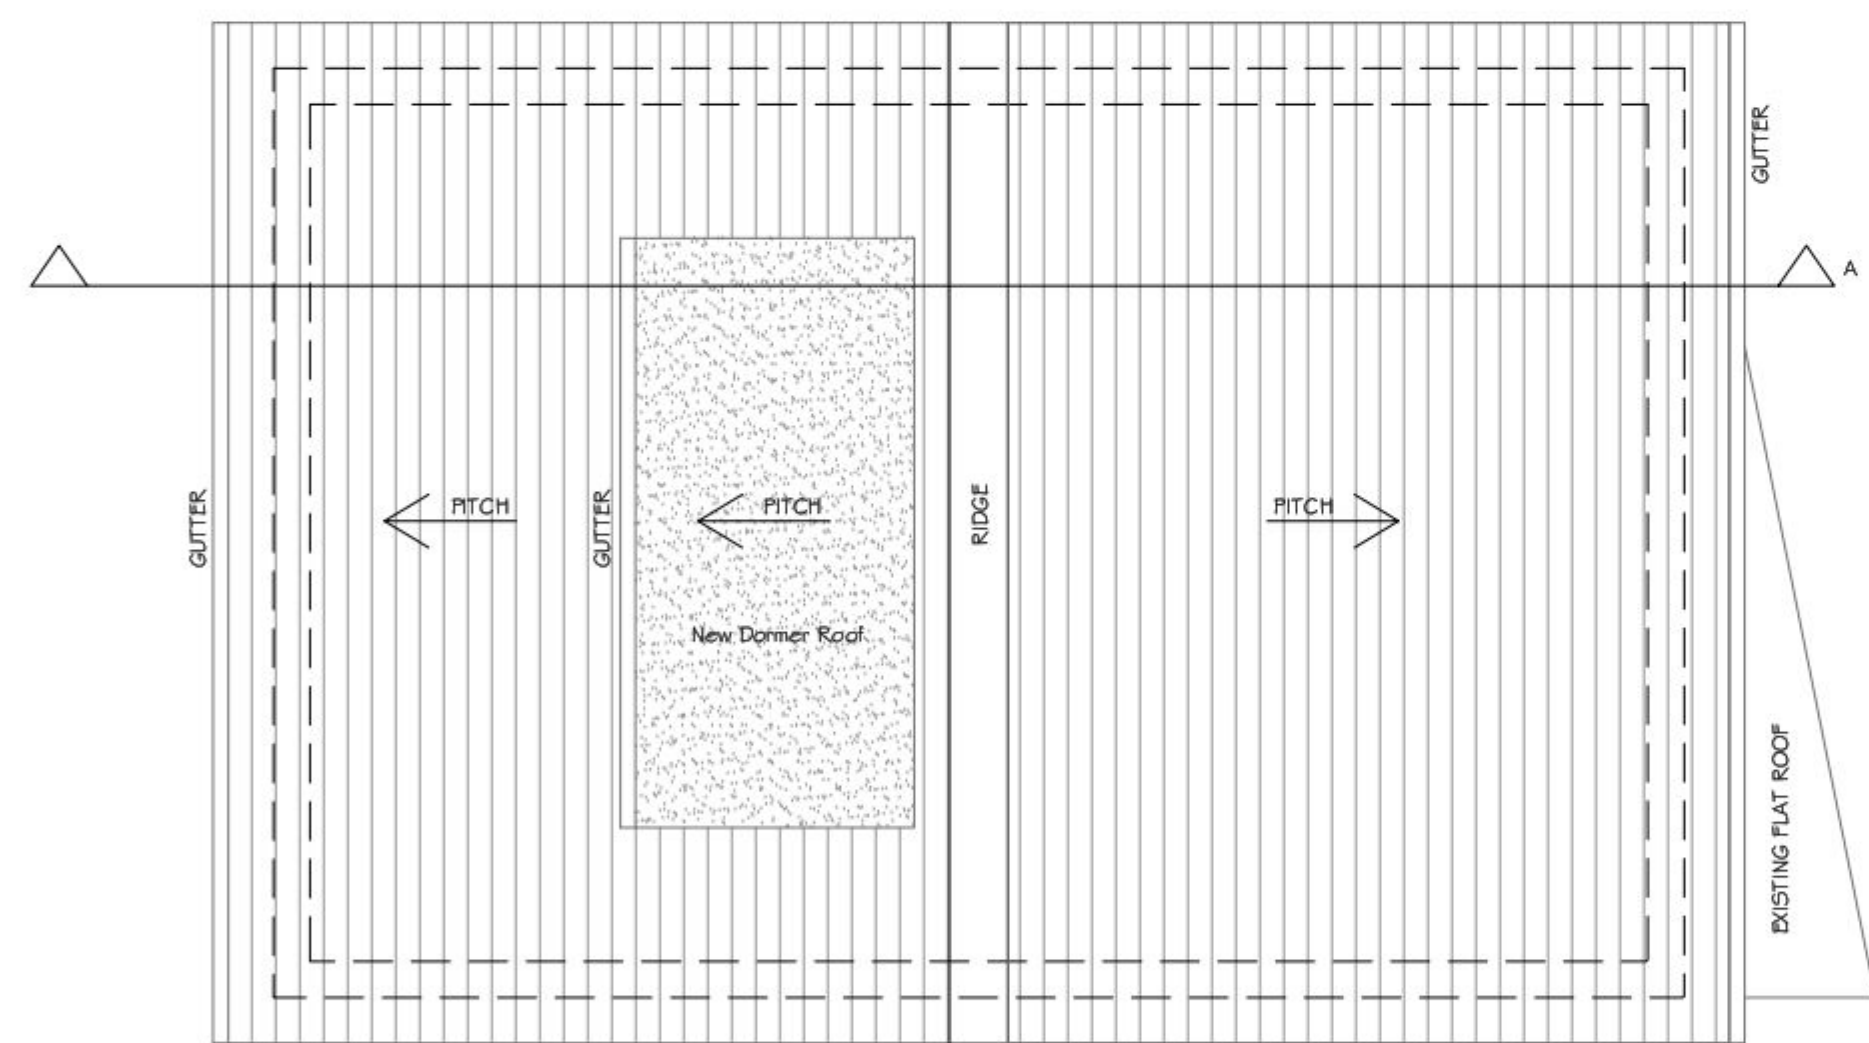


Roof Plan 1:50

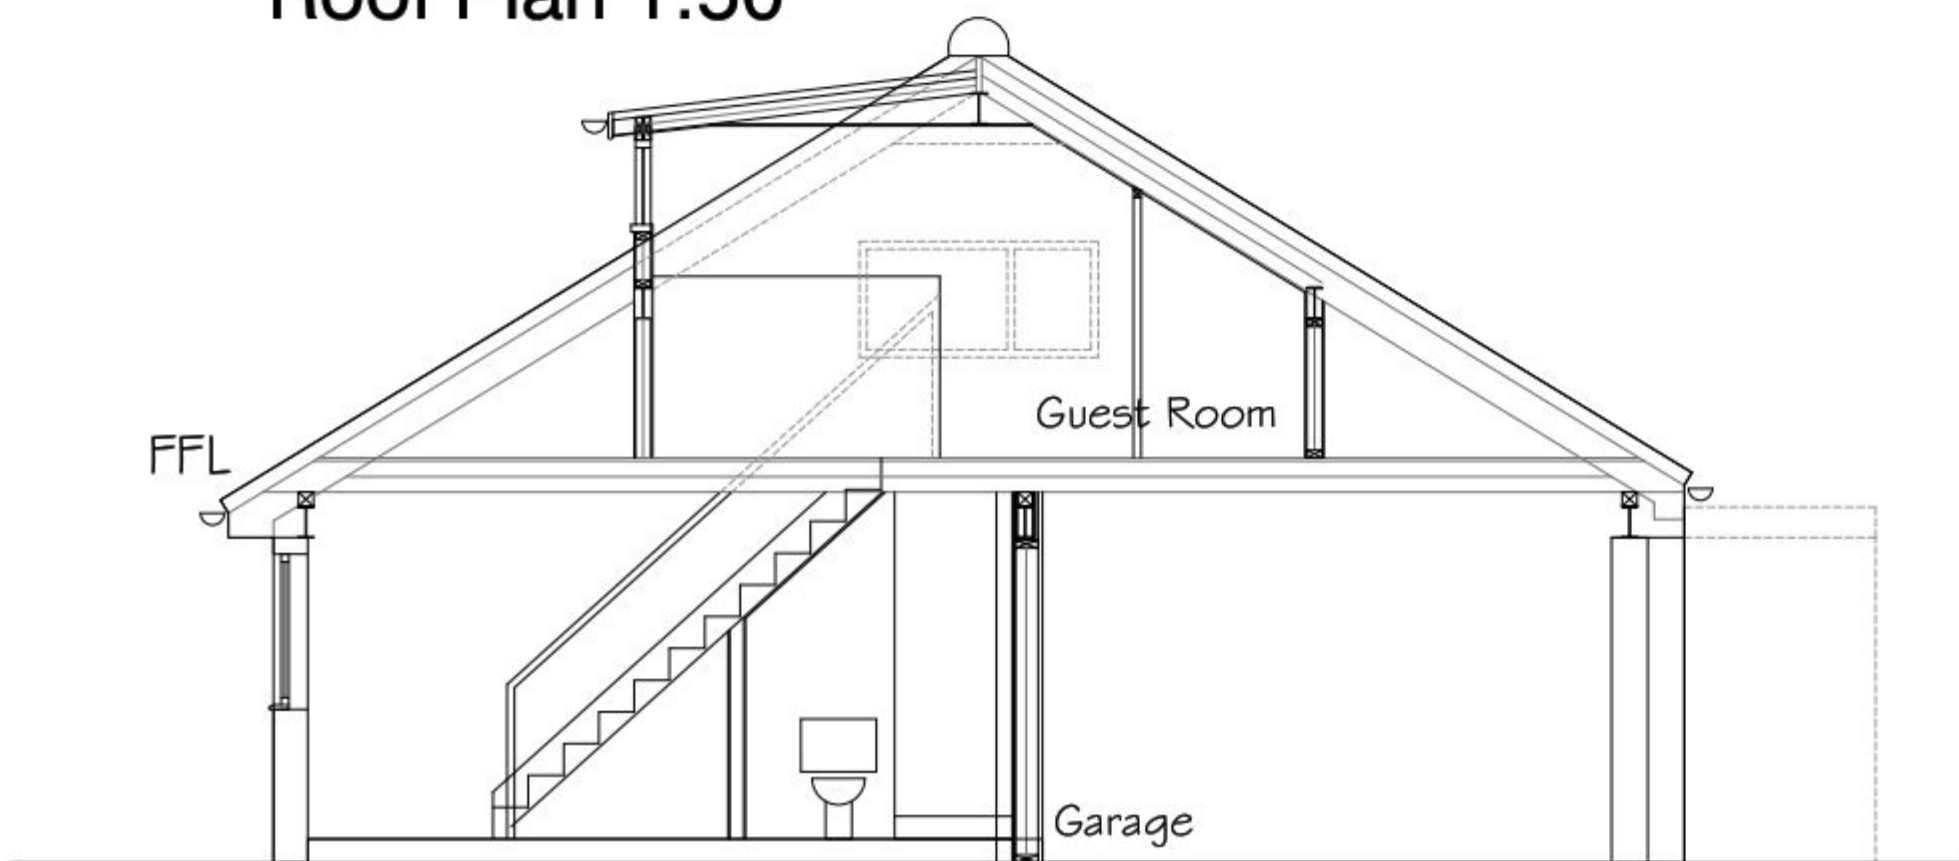


Section AA 1:50

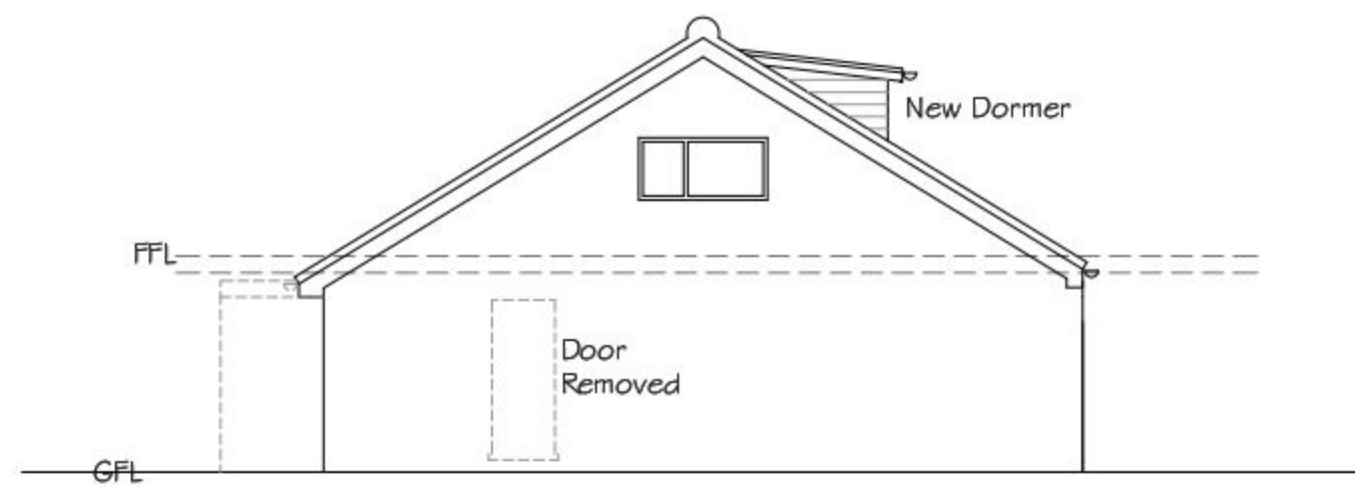


North Elevation 1:100

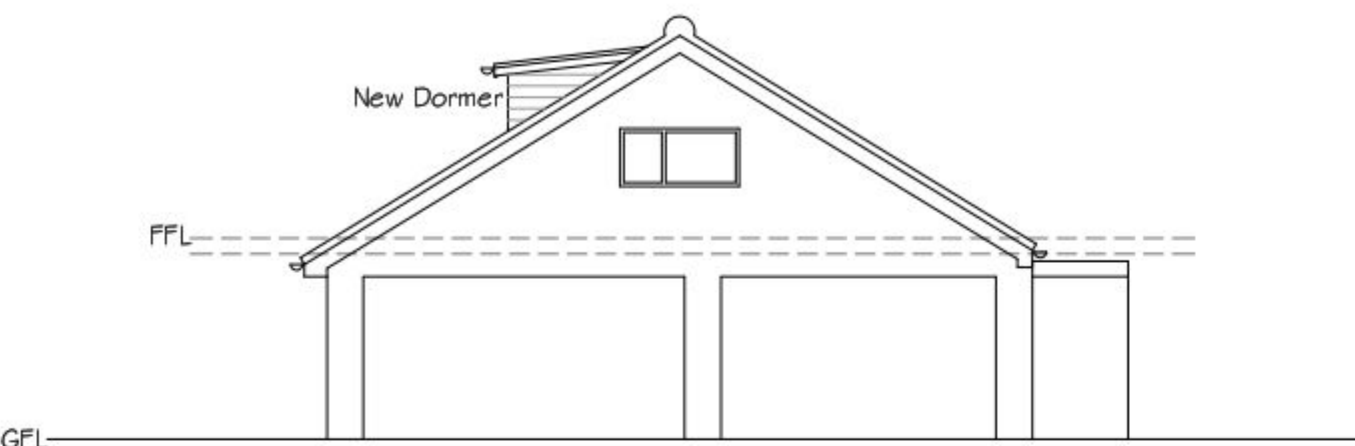

South Elevation 1:100

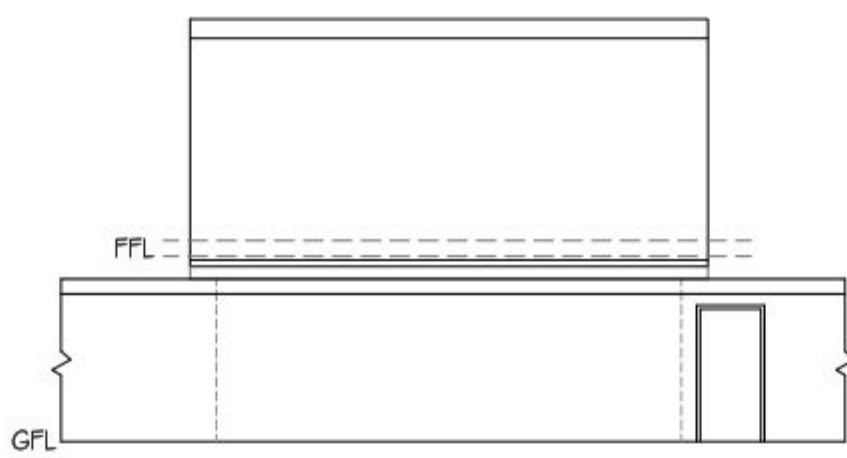

East Elevation 1:100 (Langstone Road.)

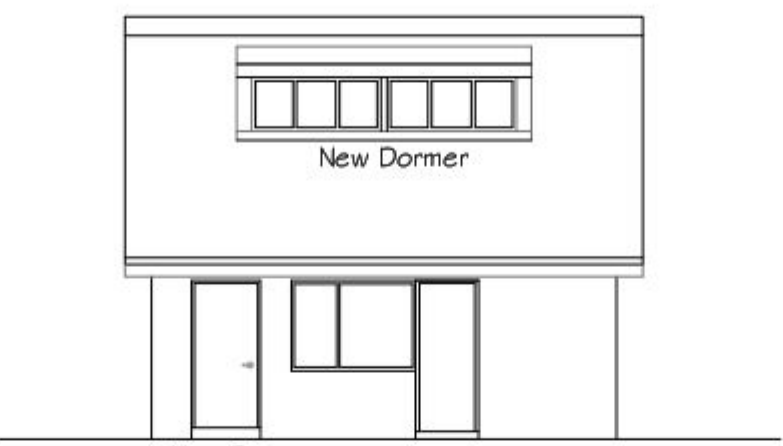

West Elevation 1:100


NOTES:

Dimensions to be checked on site before commencing work. Any discrepancies shall be reported to the architect immediately.



Do not scale from these drawings except for planning purposes. Use figured dimensions only.

Where applicable this drawing is to be read in conjunction with other consultants' drawings.

This drawing is the copyright of Harrington Design + Bloomfield

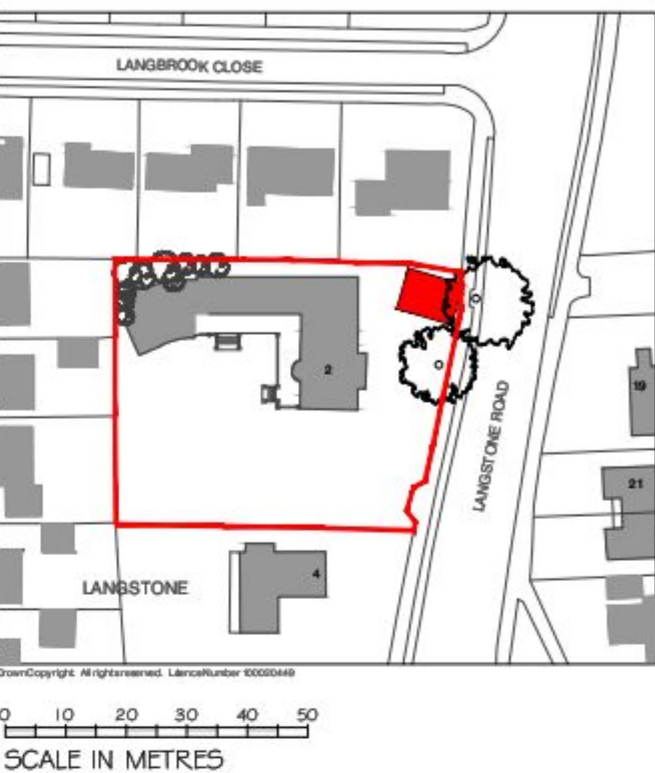

Location Plan 1:1250

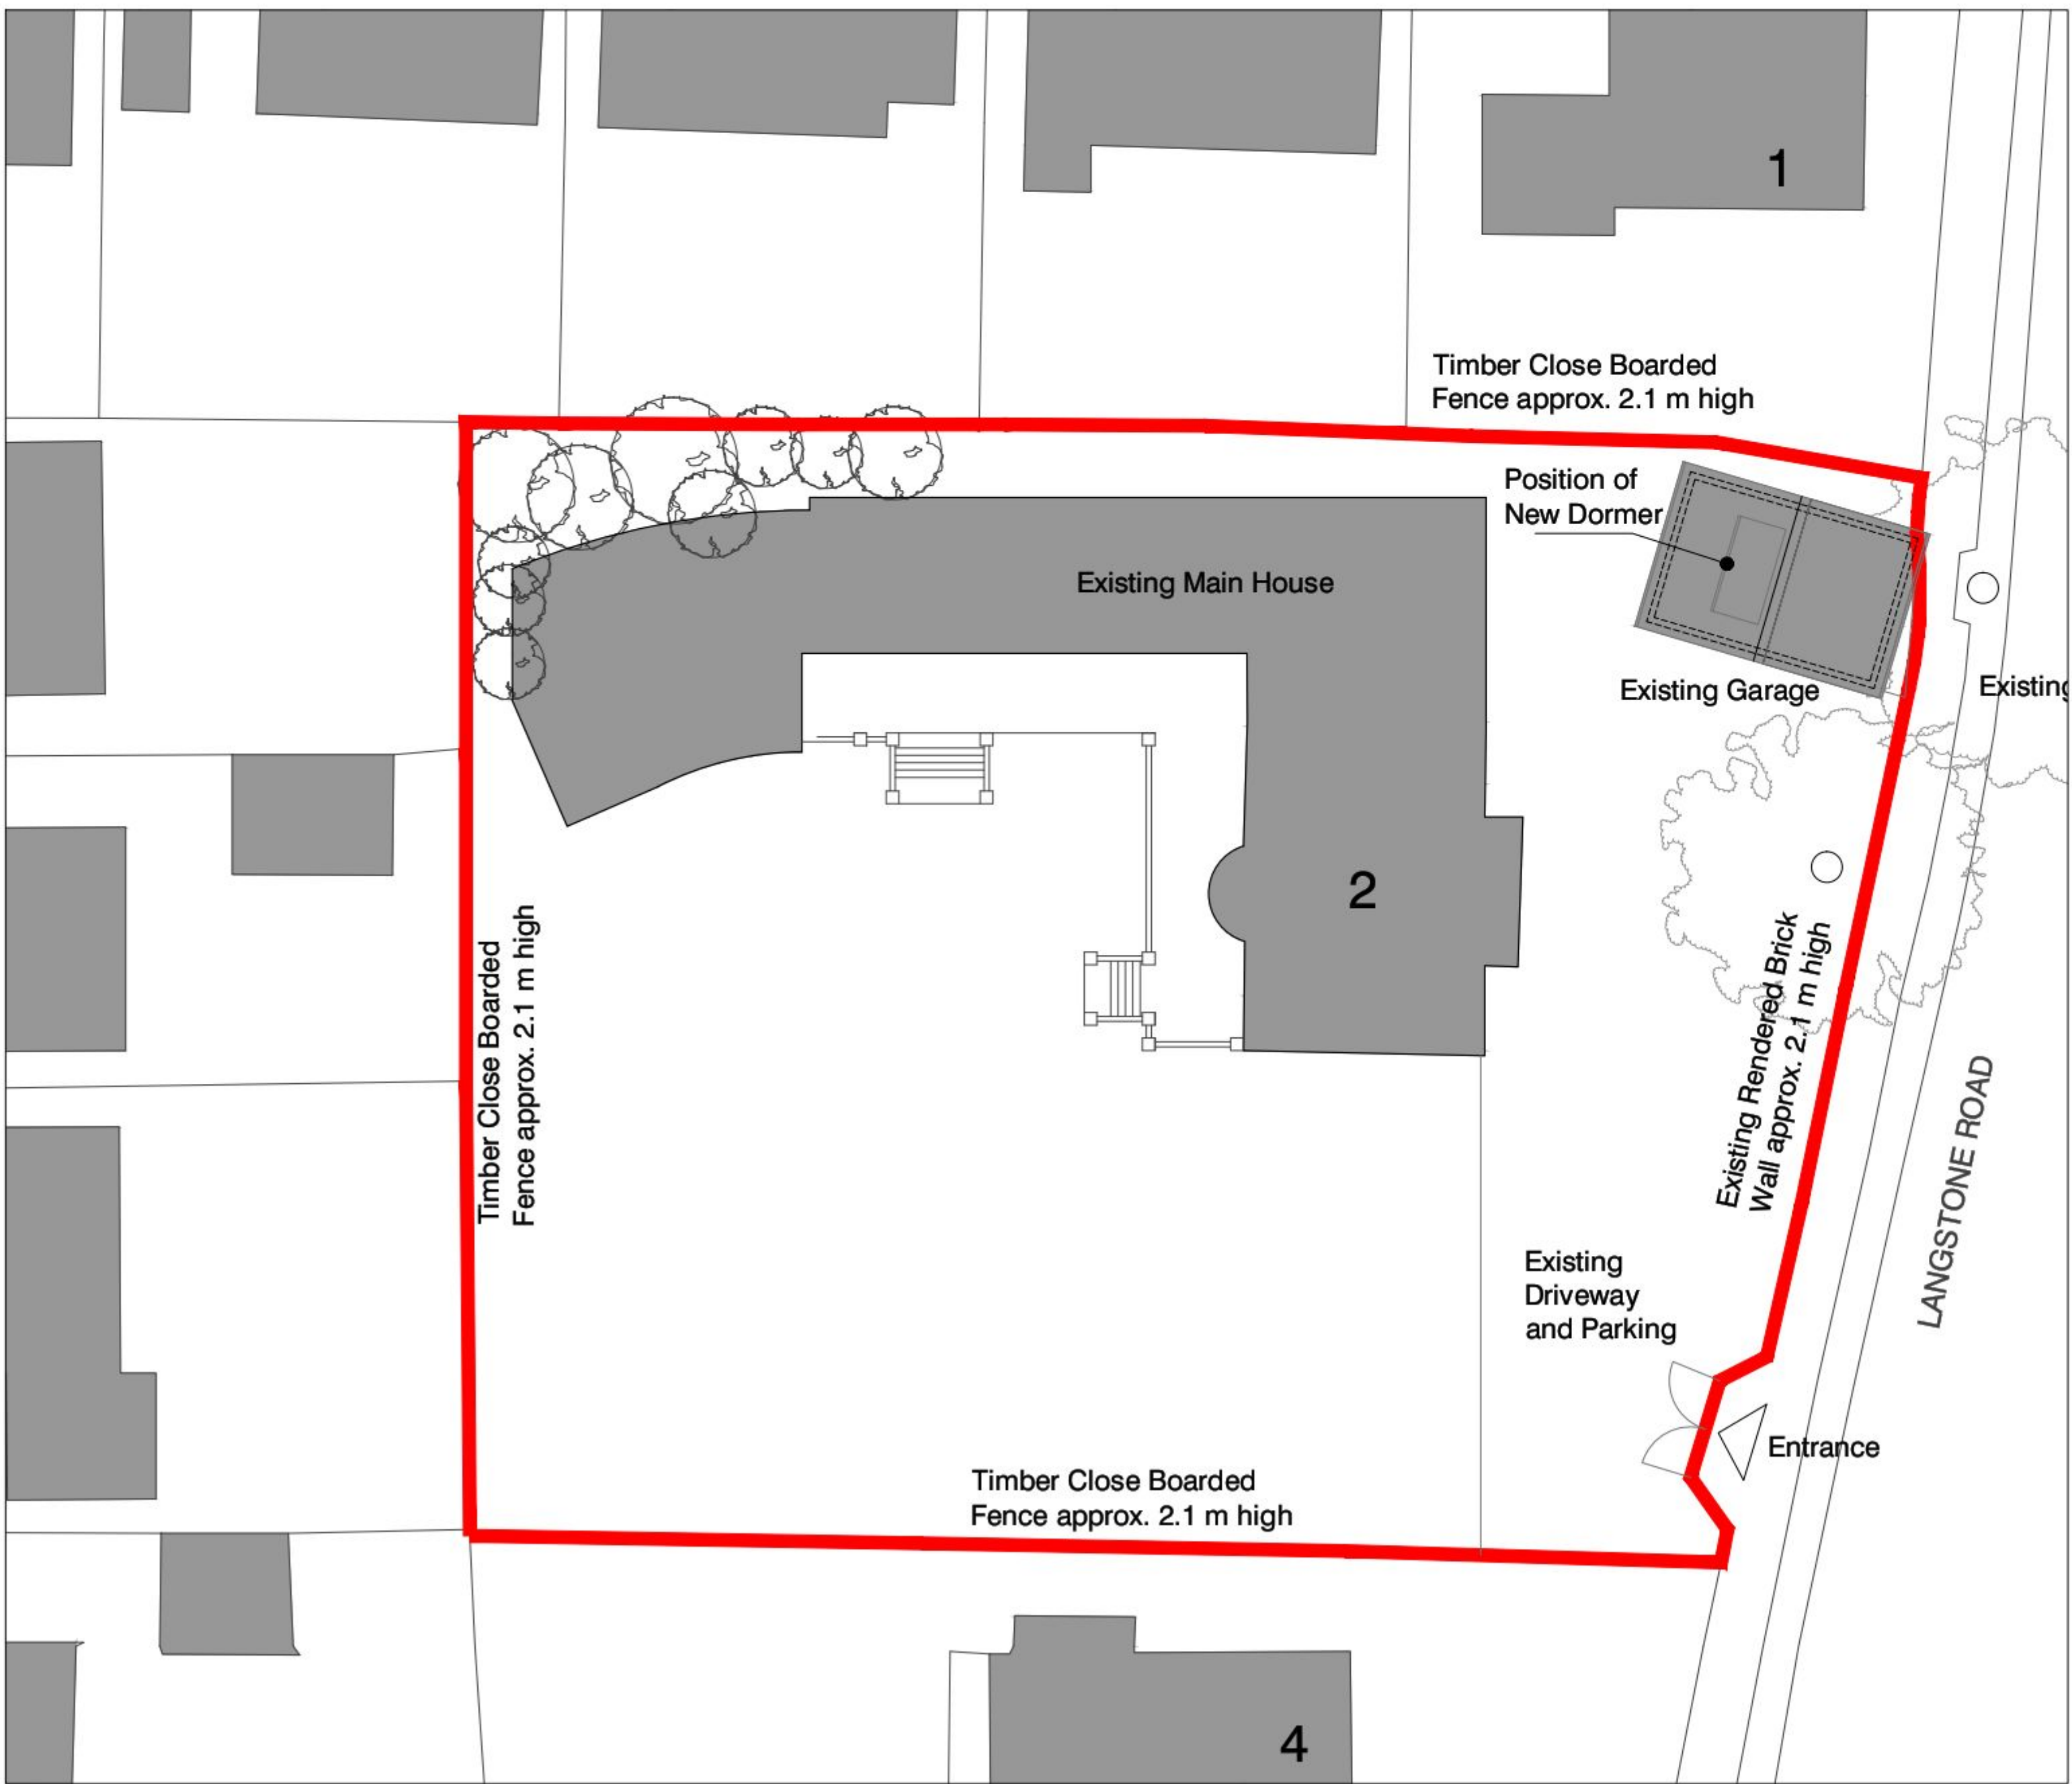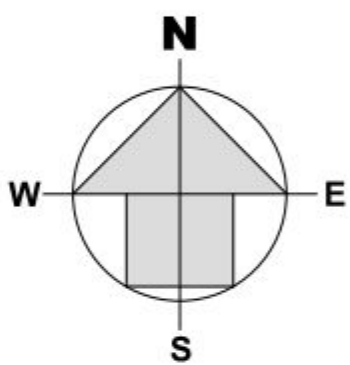

Block Plan 1:200



A 200912 BLOCK PLAN & ROOF PLAN CJB
ADDED IN ACCORDANCE
WITH HAVANT BOROUGH
COUNCIL PLANNING
REQUESTS

Rev	Date	Amendment	Checked

harrington design + bloomfield
ARCHITECTS

6 The Old Flour Mill, Queen Street, Emsworth, Hants, PO10 7BT
Tel: 44 (0) 1243 373855
Fax: 44 (0) 1243 373245
e-mail: info@harringtonbloomfield.co.uk

For
Mr & Mrs Laly
Project
The White House Garage
Langstone

Title
Proposed Refurbishment
of Existing Guest Room

Date	Drawn	Scale	Checked
July 2012	A.L.B	As Indicated	C.J.B
Job Number	Prefix	Drawing Number	Revision
12007		11	A