


Part North Elevation — Proposed

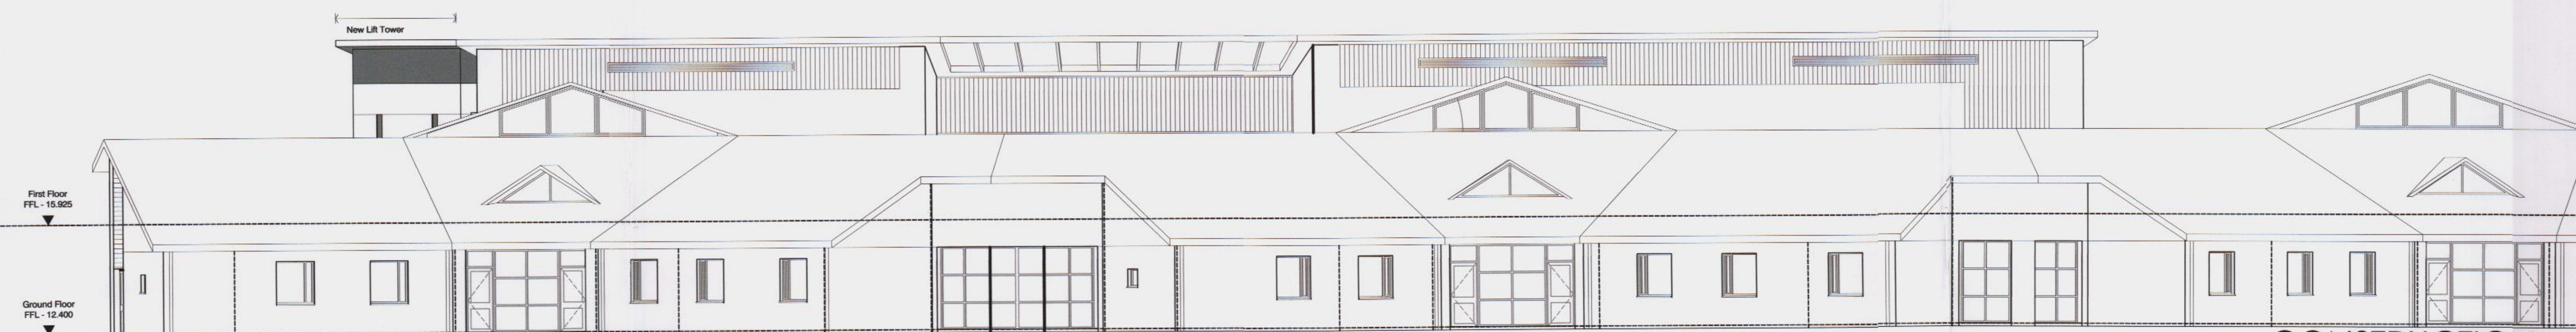

Part East Elevation — Proposed



Part West Elevation — Proposed

CONSTRUCTION

C1 PV Initial Issue 2012.08.17

studio four
architects ltd

Tollgate Estates, Stanbridge Earls, Romsey SO51 0HE
t: 01794 511255 f: 01794 511215
admin@studiofourarchitects-romsey.co.uk
www.studiofourarchitects.com

client Southern Health
NHS Foundation Trust

project Elmleigh NHS Centre, New Lane,
Havant

title Proposed Lift Tower:
Proposed Elevations

date	scale	drawn	checked
July 2012	1:100@A1	JCG	JRL
job no.	dwg. no.	rev. no.	
32016	211	C1	
file 32016			



1:100 Elevations

