



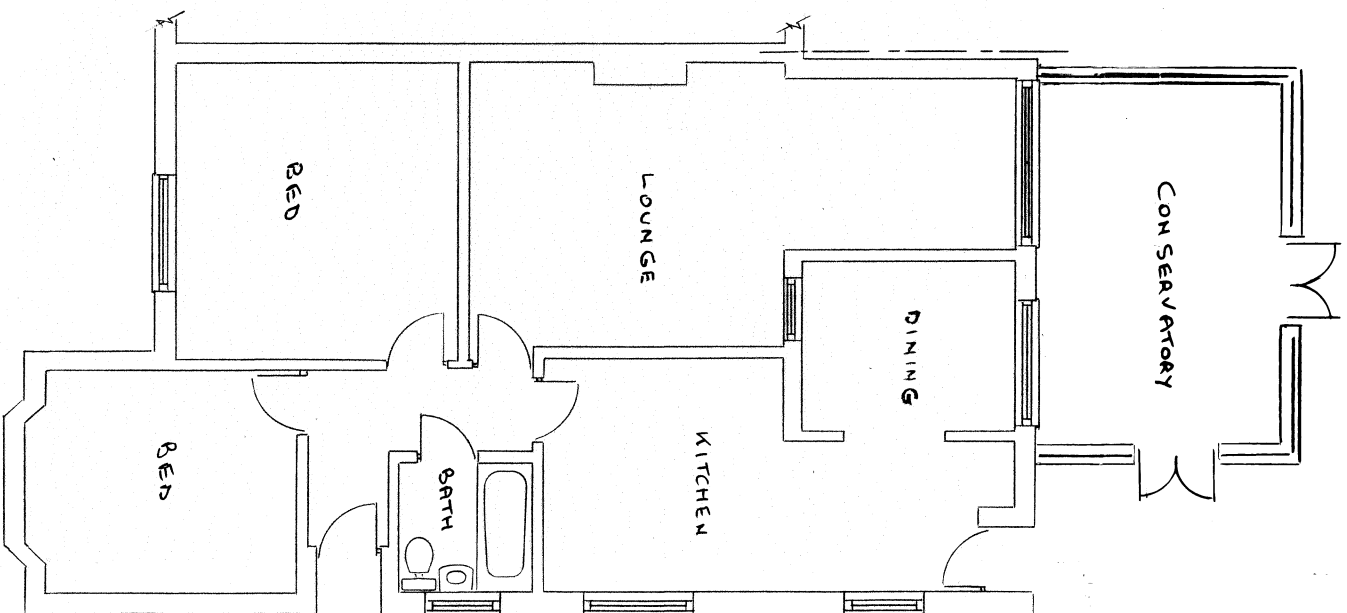


EXISTING GROUND FLOOR

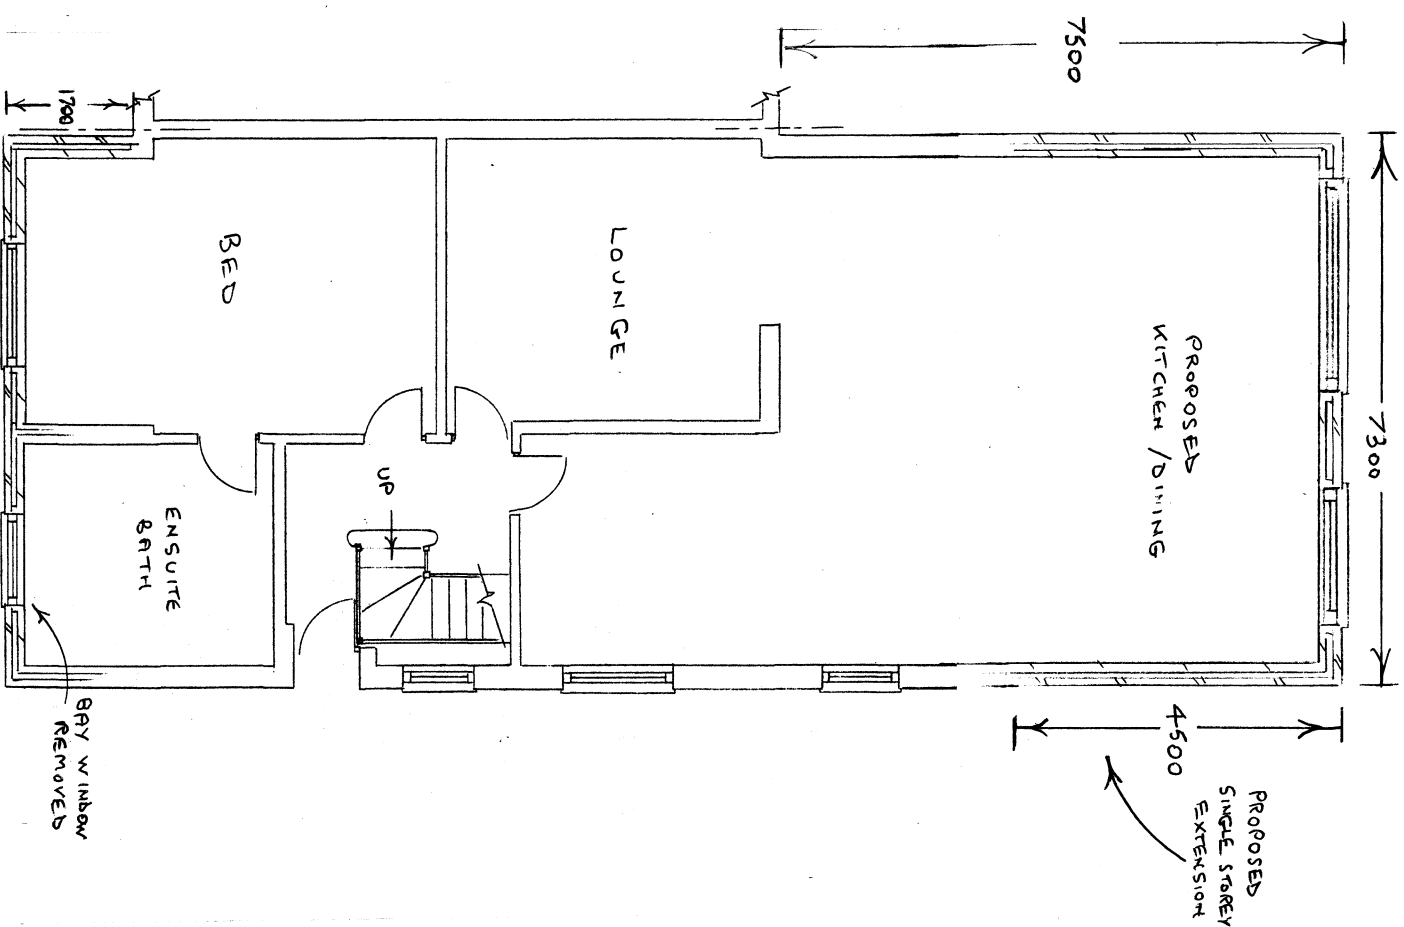

PROPOSED GROUND FLOOR

PROPOSED SINGLE STOREY EXTENSION
AND FRONT GABLE WALLING
LEVEL WITH ORIGINAL FRONT
BEDROOM WALL

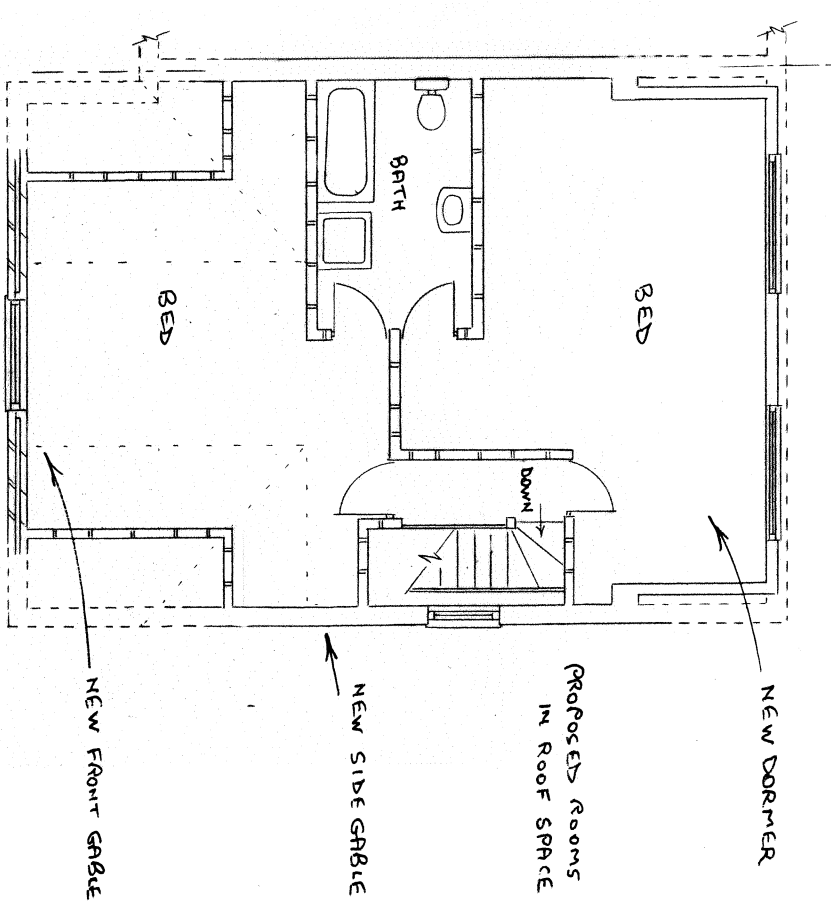

PROPOSED FIRST FLOOR

ROGER CLARK (ARCHITECTURAL SERVICES)	
Tel: 023 9237 3841	
PLAN No: 24328 / 1	
Floor Plans	Scale: 1:100
PROPOSED ALTERATIONS	
36 NEW ROAD	
BEDHAMPTON	