


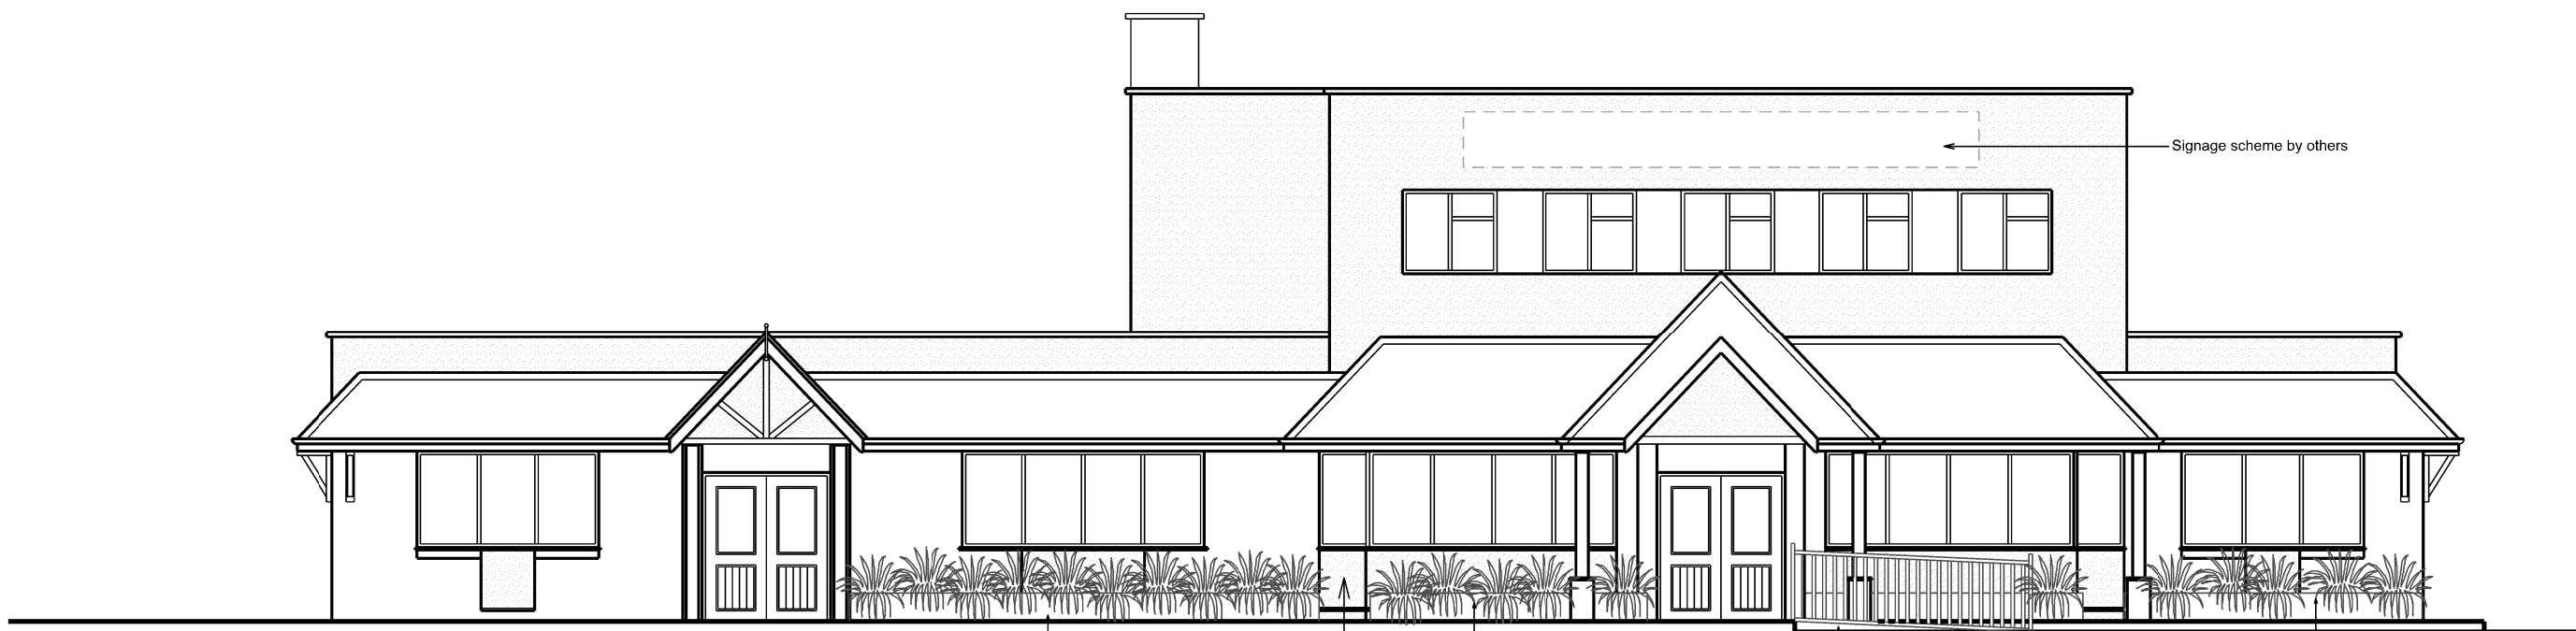


PROPOSED FRONT ELEVATION

Allow for sections of the front elevation to be self coloured render finish as indicated


Form new disabled ramp access with handrails to position shown

New planting

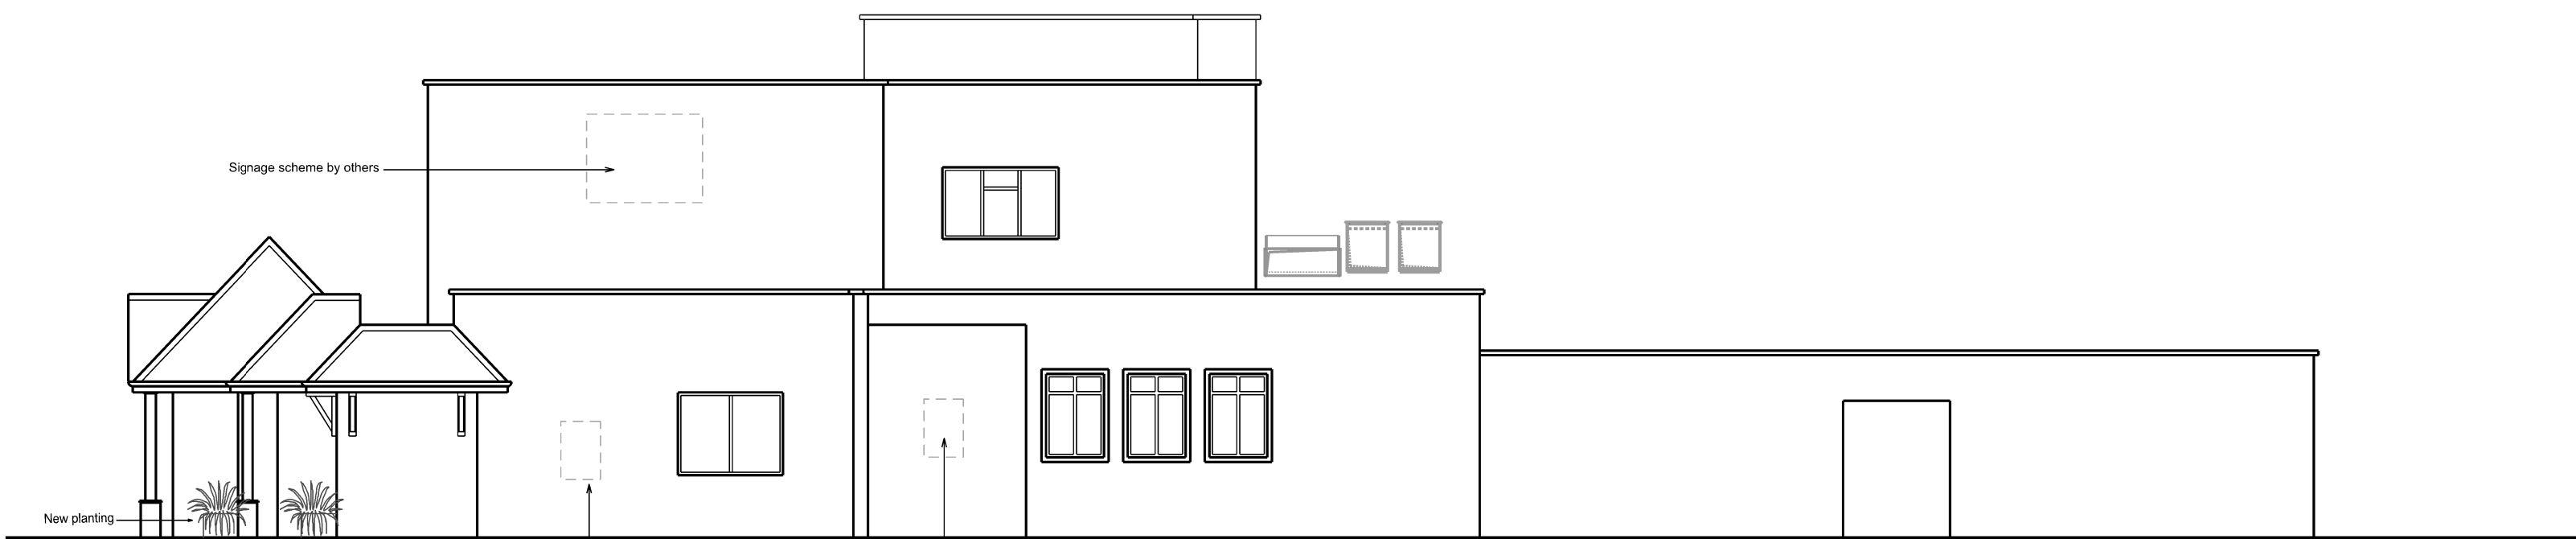

PROPOSED SIDE ELEVATION

Signage scheme by others

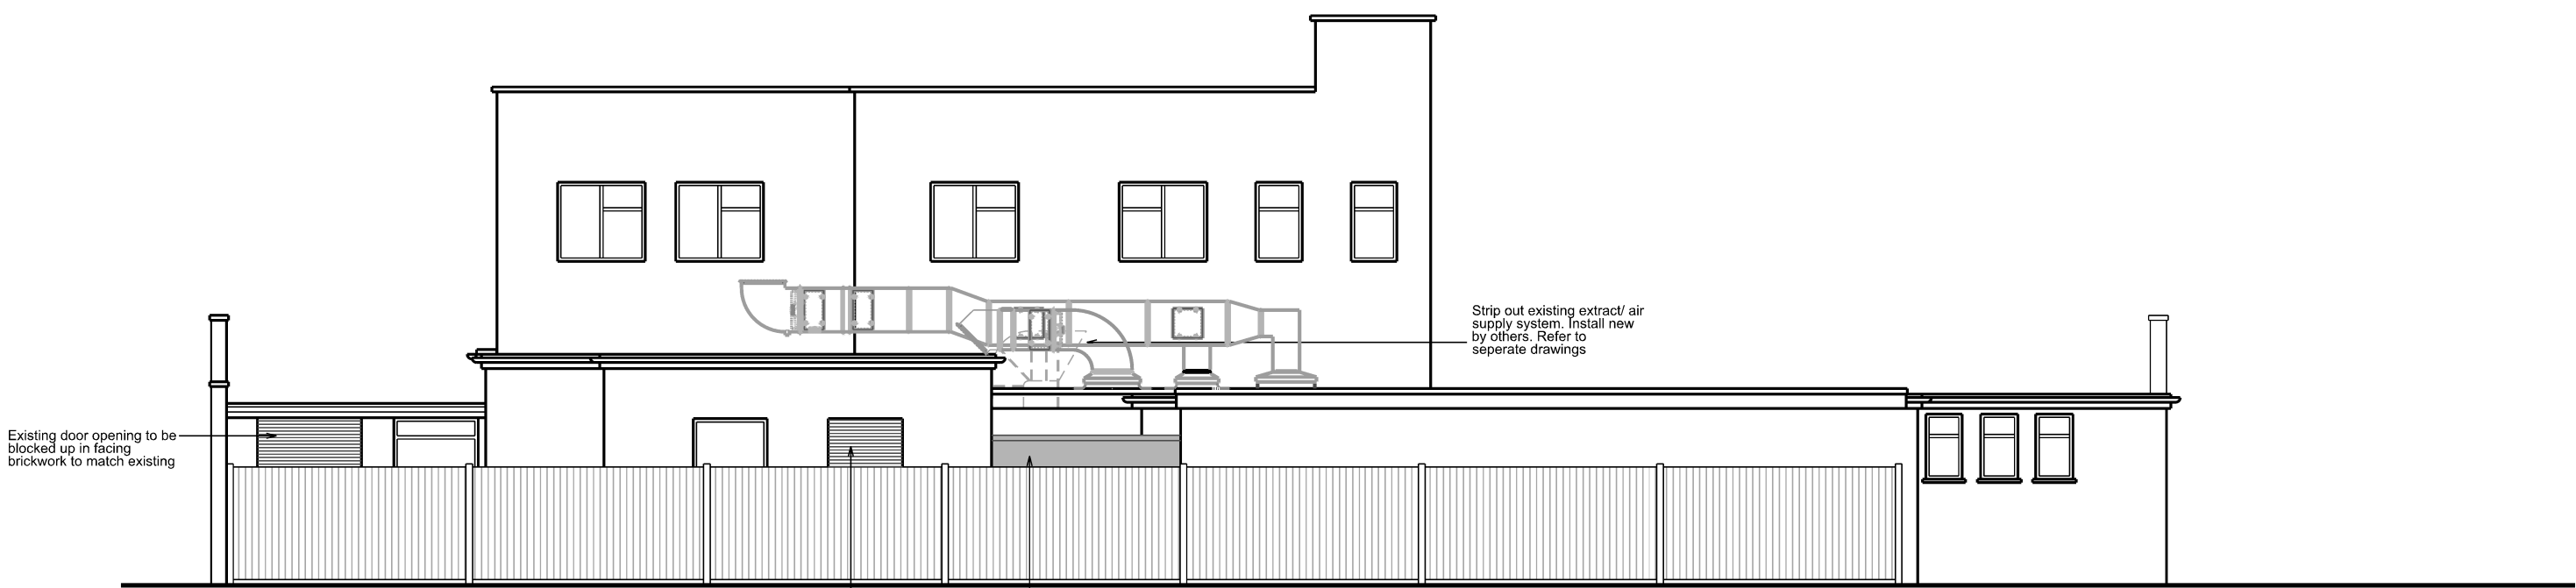


PROPOSED REAR ELEVATION

Existing window to be blocked up in facing brickwork to match existing

New proprietary walk in dry goods store/chiller/ freezer room to be positioned behind existing fence by others. Refer to separate drawings

Strip out existing extract/air supply system. Install new by others. Refer to separate drawings

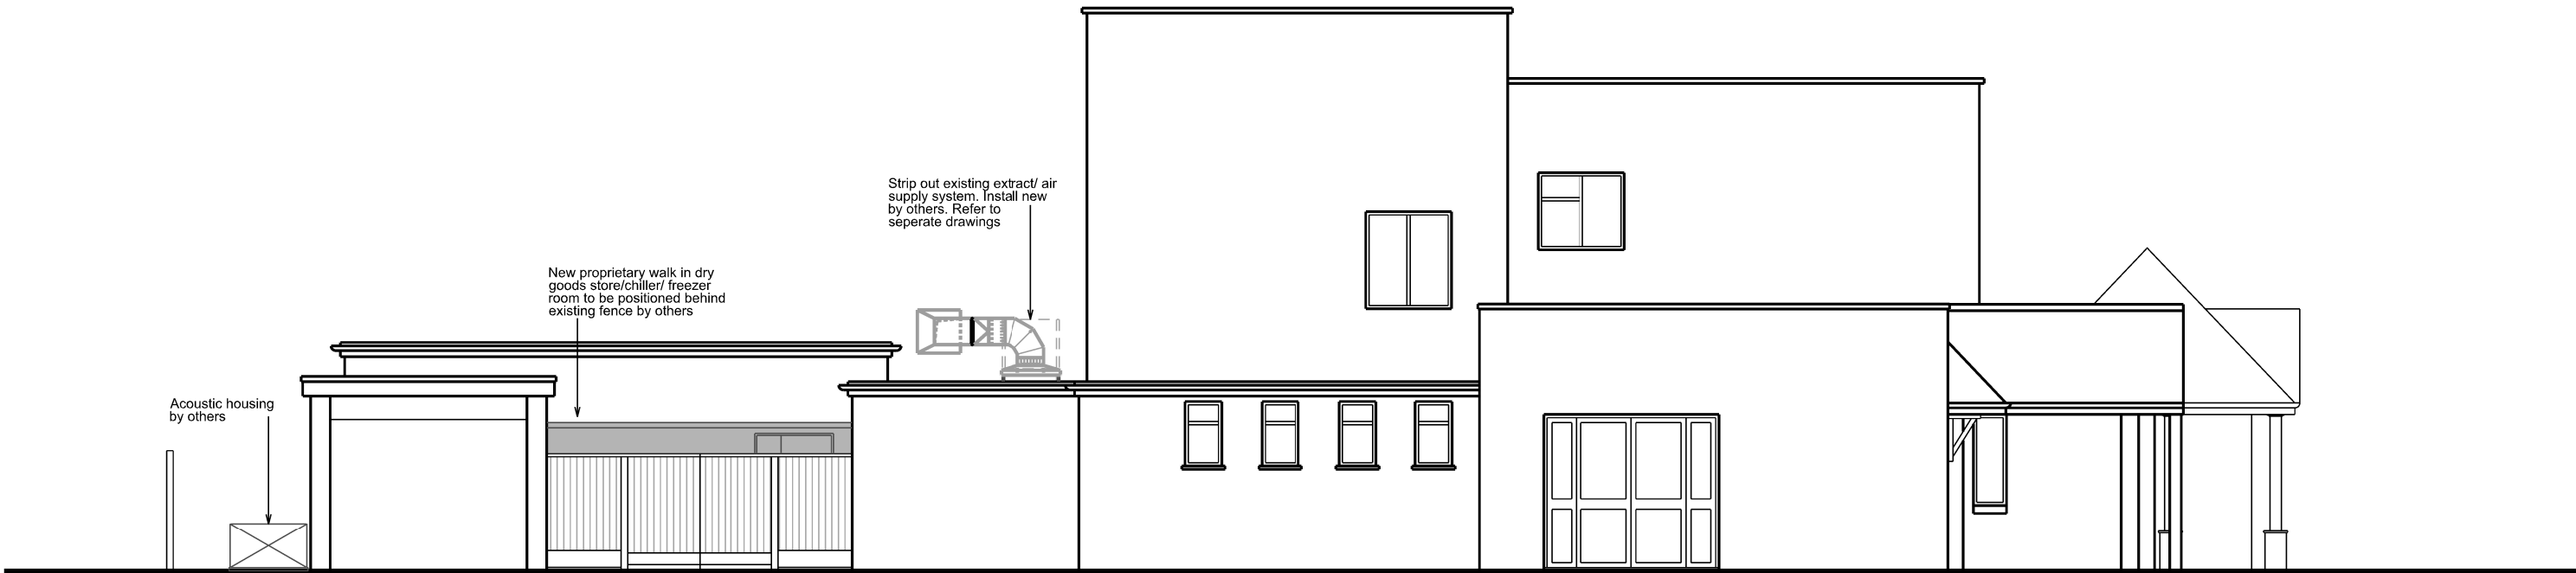

PROPOSED SIDE ELEVATION

Copyright. This drawing and design and all the information contained therein is the sole copyright of Concept IDL Ltd. and reproduction in any form is forbidden unless permission is obtained in writing.

CONTRACTORS PLEASE NOTE

- 1) Warning, no dimensions to be scaled from this drawing. All contractors to visit the site and be responsible for taking and checking all dimensions relative to this work. The designer must be advised of any discrepancies in writing.
- 2) This drawing must be read in conjunction with the specification / bill of quantities and related drawings. Any structural work must be carried out to the exact specification and requirements of the client's appointed structural engineer, and any amendments must have his express prior written authority.
- 3) All structural work must be inspected at all relevant stages by the structural engineer and the Local Authority's Building Surveyor and comply with their requirements. Any costs and claims for damages, loss of trade, etc. incurred by failing to do so are the sole liability of the contractor.
- 4) Any discrepancies between drawings and/or drawings and specification, should be reported to the designer prior to any work commencing.

A	27/11/2012	Proposed ventilation/extract details added	LJG
	Date	Revisions	Ini.



Architecture - Interior Design - Project Management

Unit 2, Mangham Way, Barbot Estate,
Rotherham, S61 4RL, United Kingdom
Tel: 01709 371 170 Fax: 01709 371 480
Email: office@concept-intdes.co.uk
Website: www.concept-intdes.co.uk

Client
Greene King PLC

Job Title
Heron Petersfield Road Havant Hampshire PO9 2EN

Drawing Title
Proposed Elevations

PLANNING ISSUE	
Scale A1 @ 1,100	Drawn By LJG
Date Nov 2012	Checked By
Drg.no. 1670-04	Rev. A