




Southwood Road View - NTS

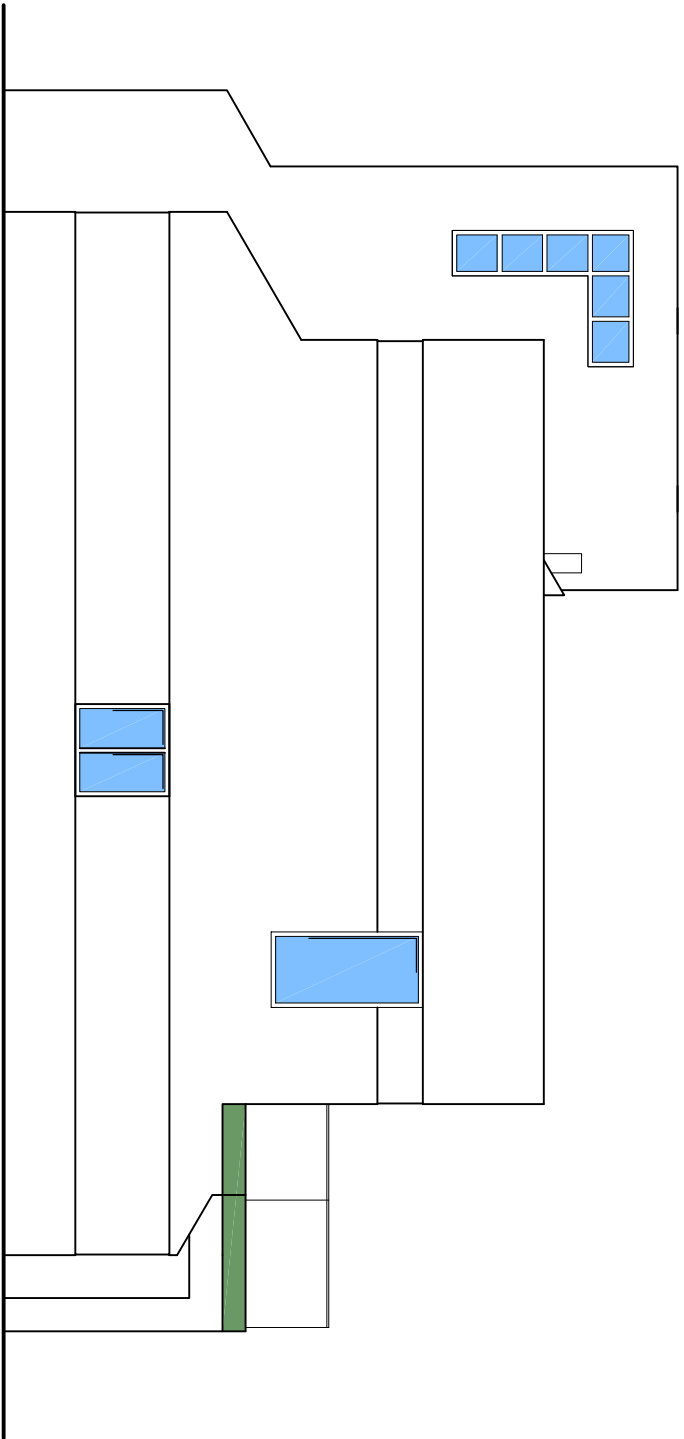


Side Elevation (West)




Seaward View - NTS




Road side Elevation (North)

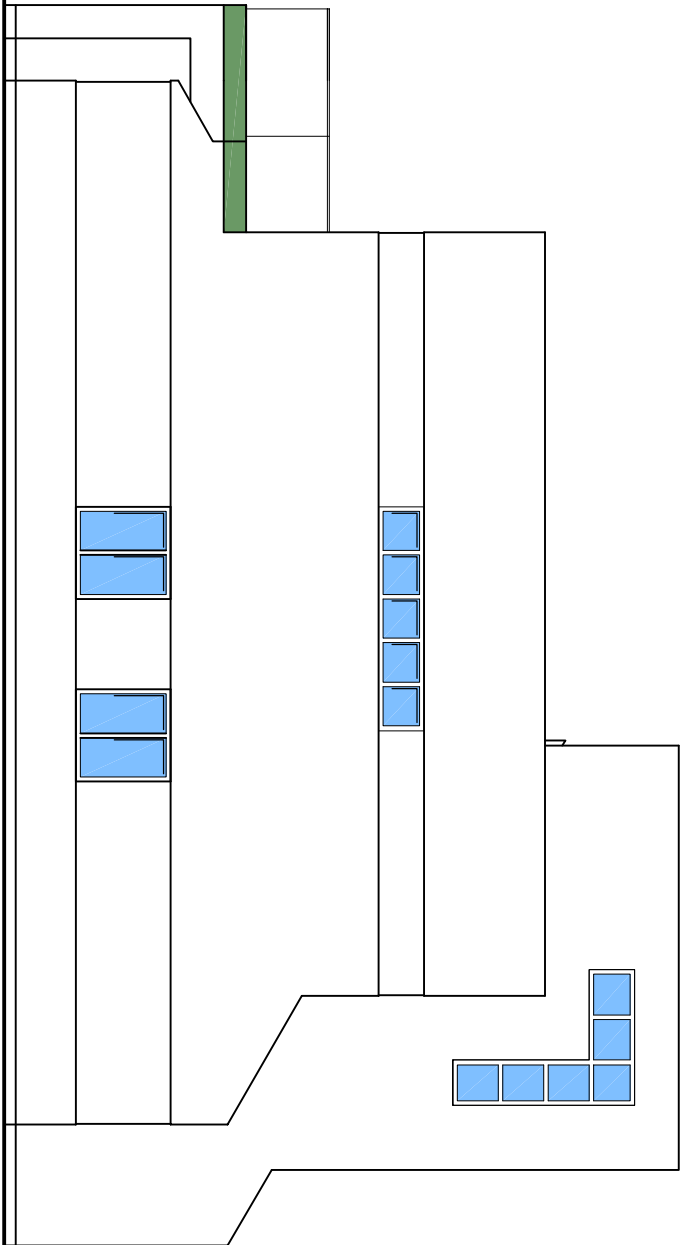


Side Elevation (East)

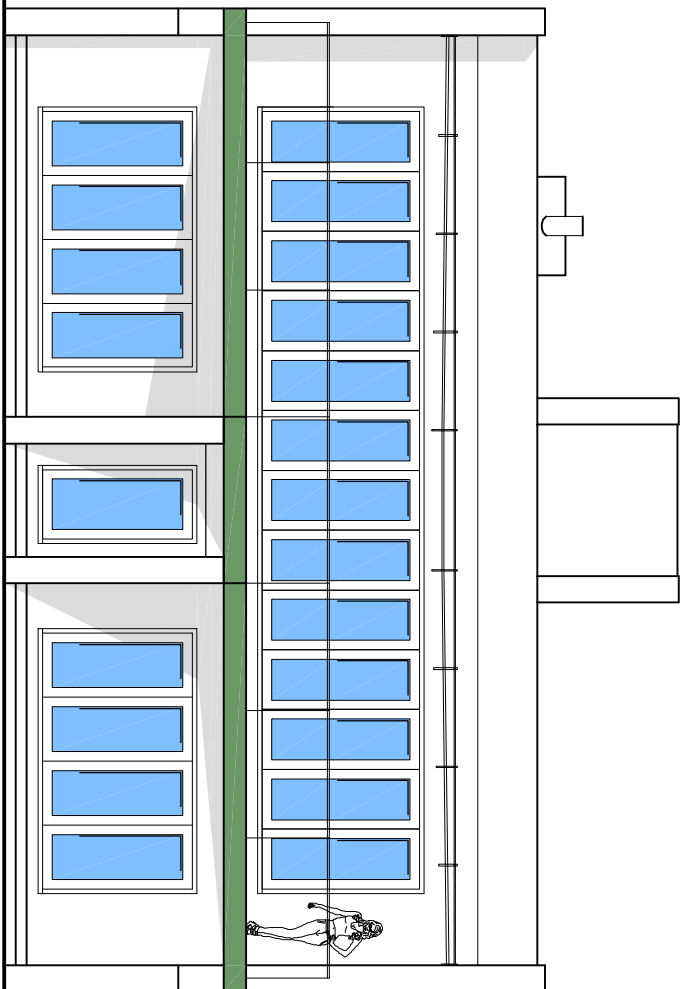


Seaward Elevation (South)

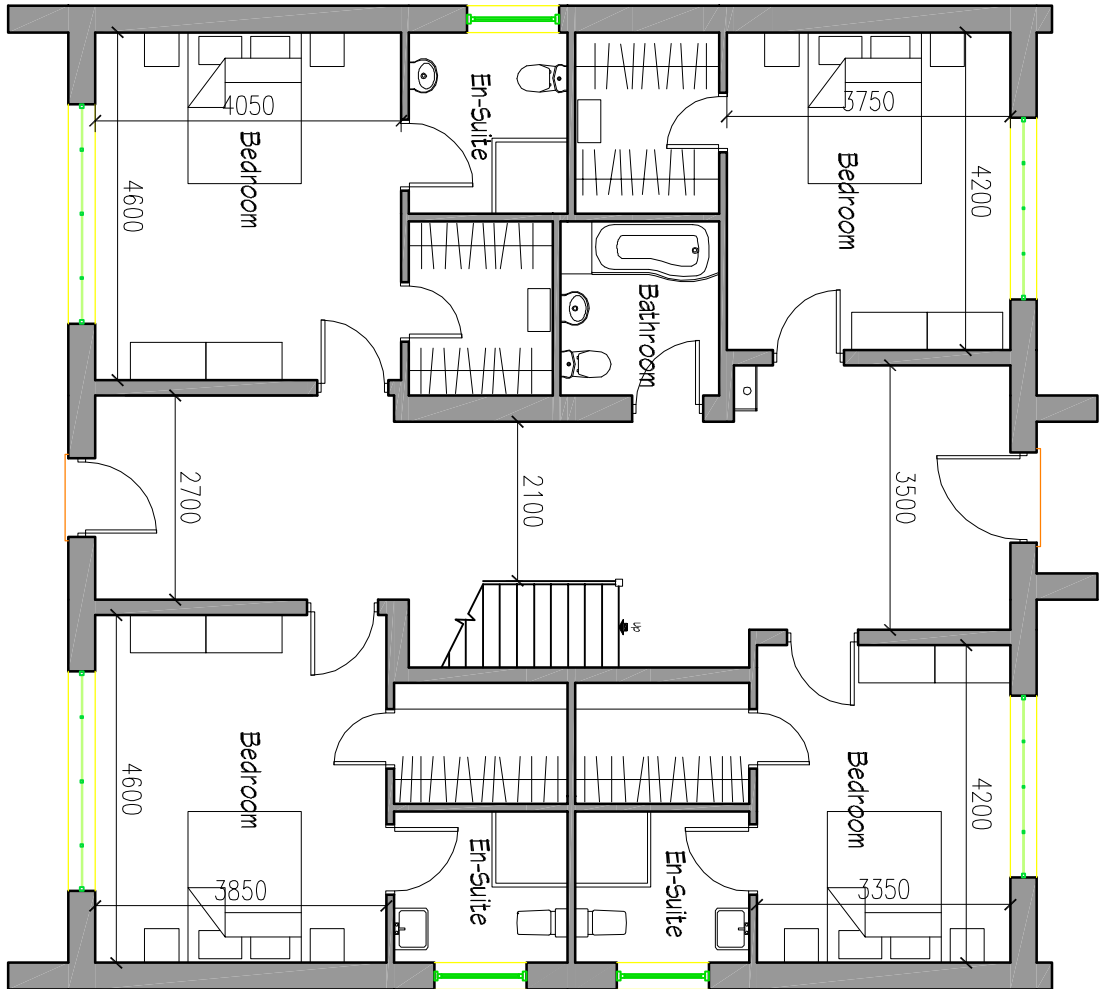

Ground Floor Plan

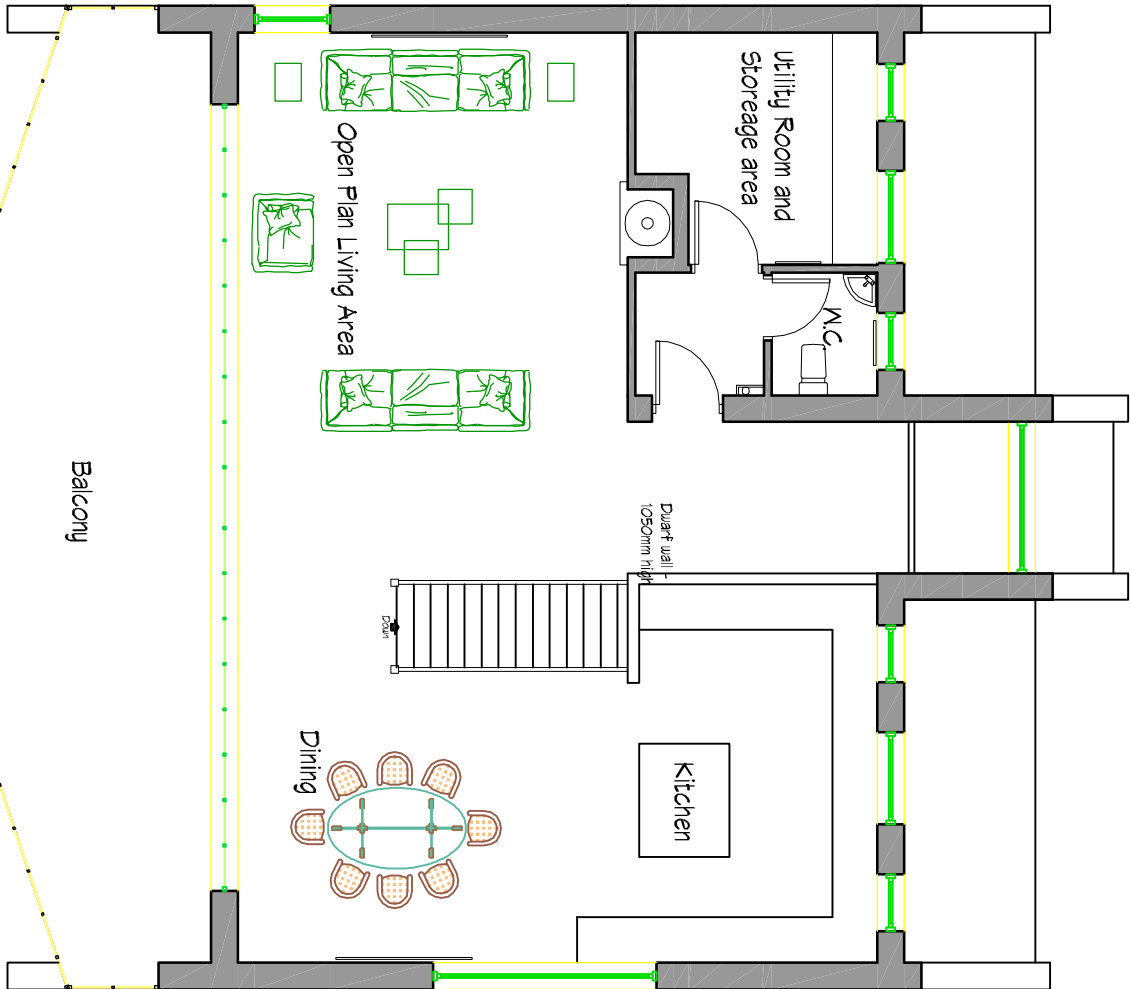

First Floor Plan

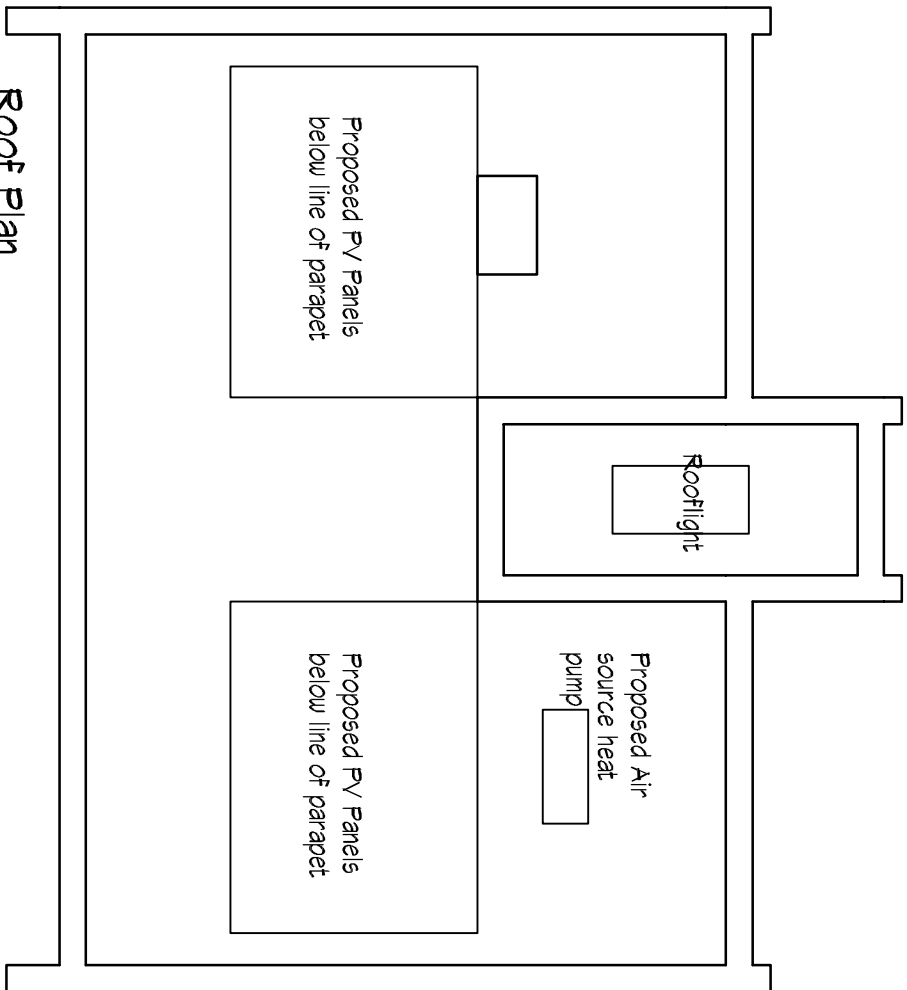

Roof Plan

Project Proposed Replacement of 76 Southwood Road, Hagling Island, Portsmouth for Mr & Mrs Greenwood		LABC James LABC Tigh Mor, Southgore Lane, North Leverton, Retford, DN22 0AA. Tel: 01427 884026	
Chris Yorke Design & Architectural Services		abe Chartered Institute of Architectural Technologists	
Drawing Proposed Plans & Elevations		Scale 1:100 & 1:500	
Drawing Number PC074/03		Date Sept 2012	
Sheet A2		Drawn C.J.Y.	
Revision D			