
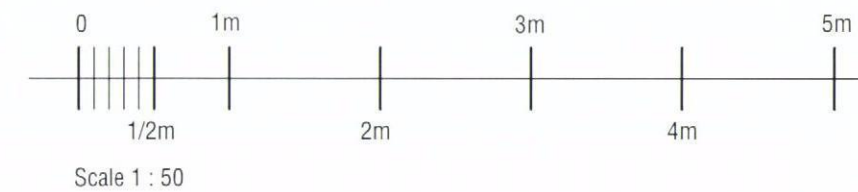
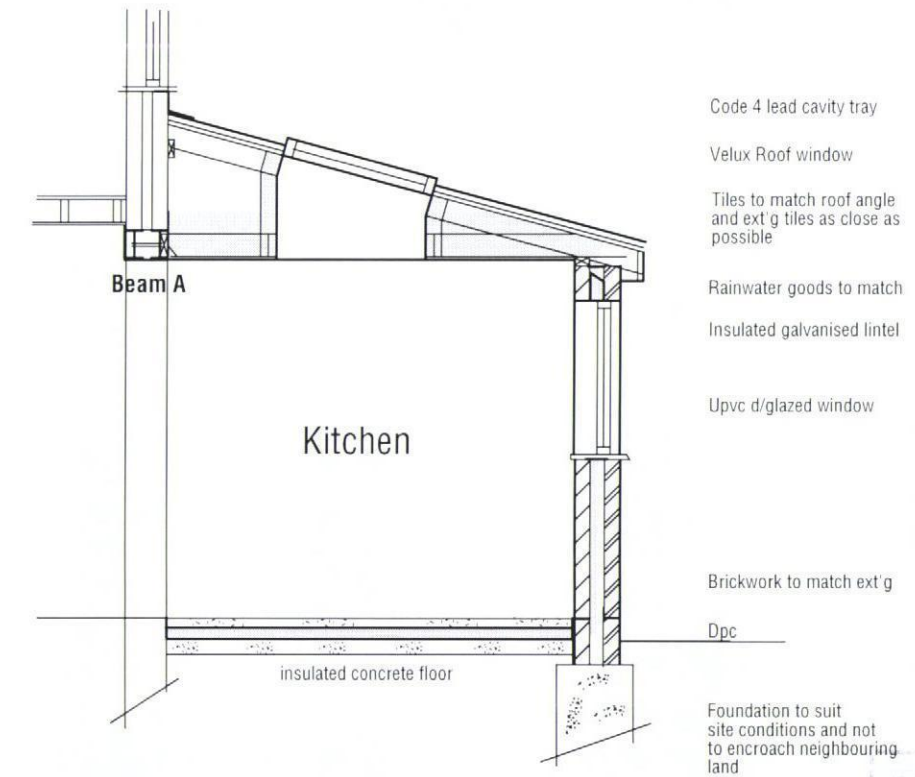


NOTE : THIS DRAWING IS NOT A SPECIFICATION OF WORK AND IS ONLY FOR THE PURPOSE OF GAINING TOWN PLANNING AND BUILDING REGULATION APPROVALS. ALL DETAILS/DIMENSIONS MUST BE CHECKED ON SITE BEFORE COMMENCEMENT OF WORK BY CONTRACTOR

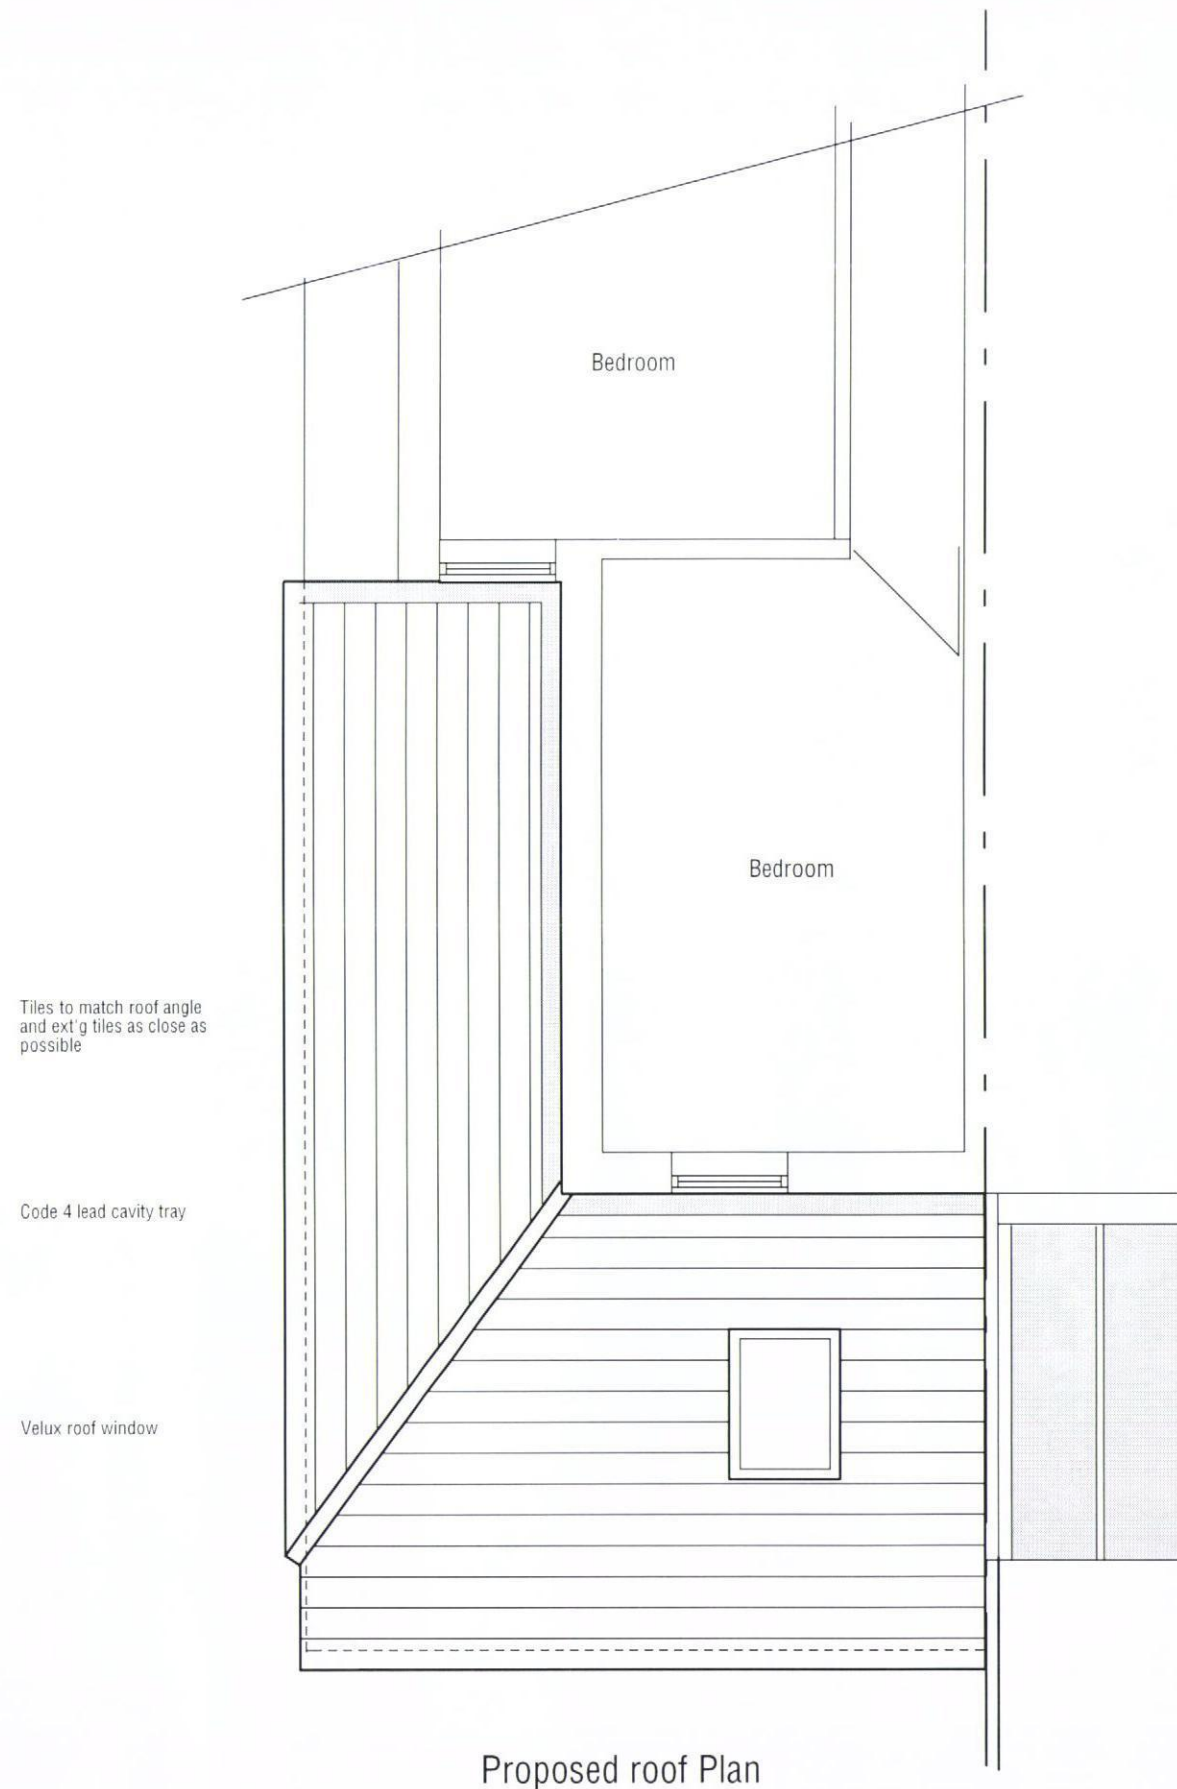

Prop. Single Storey Rear and Side Extension
For:- Mr A Oliver
7 Murial Road, Waterlooville, Hants. PO7 7TE
Proposed Roof Plan and Section
Scale 1 : 50 A3 - Dwg. No.061212pl3