



Proposed Residential Development at Former Westminster Works, 15 Nile Street, Emsworth, Hampshire, PO10 7EF


By RBA Architects for HCG Properties Services Ltd | September 2012

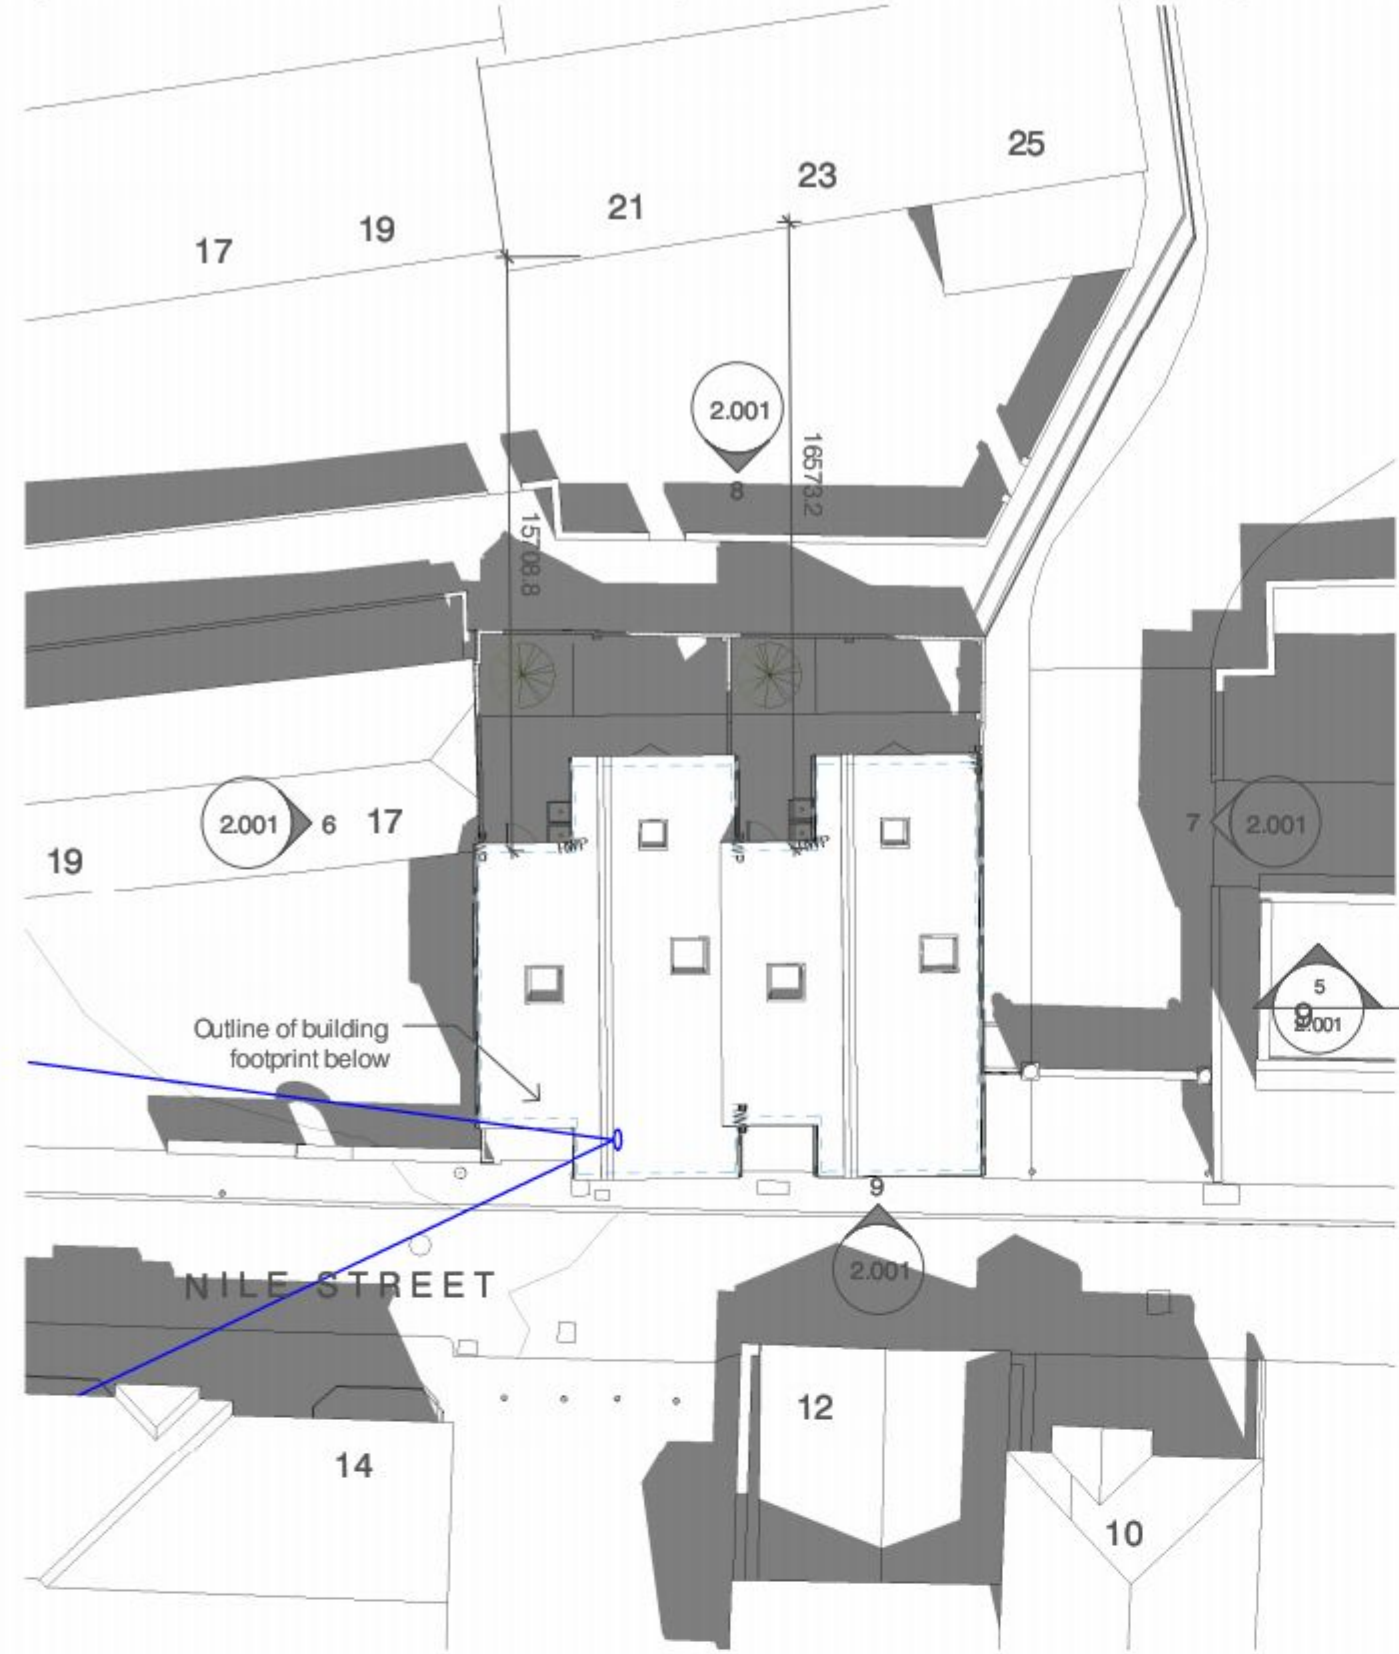


4. Proposed Site Layout  
scale 1 : 200

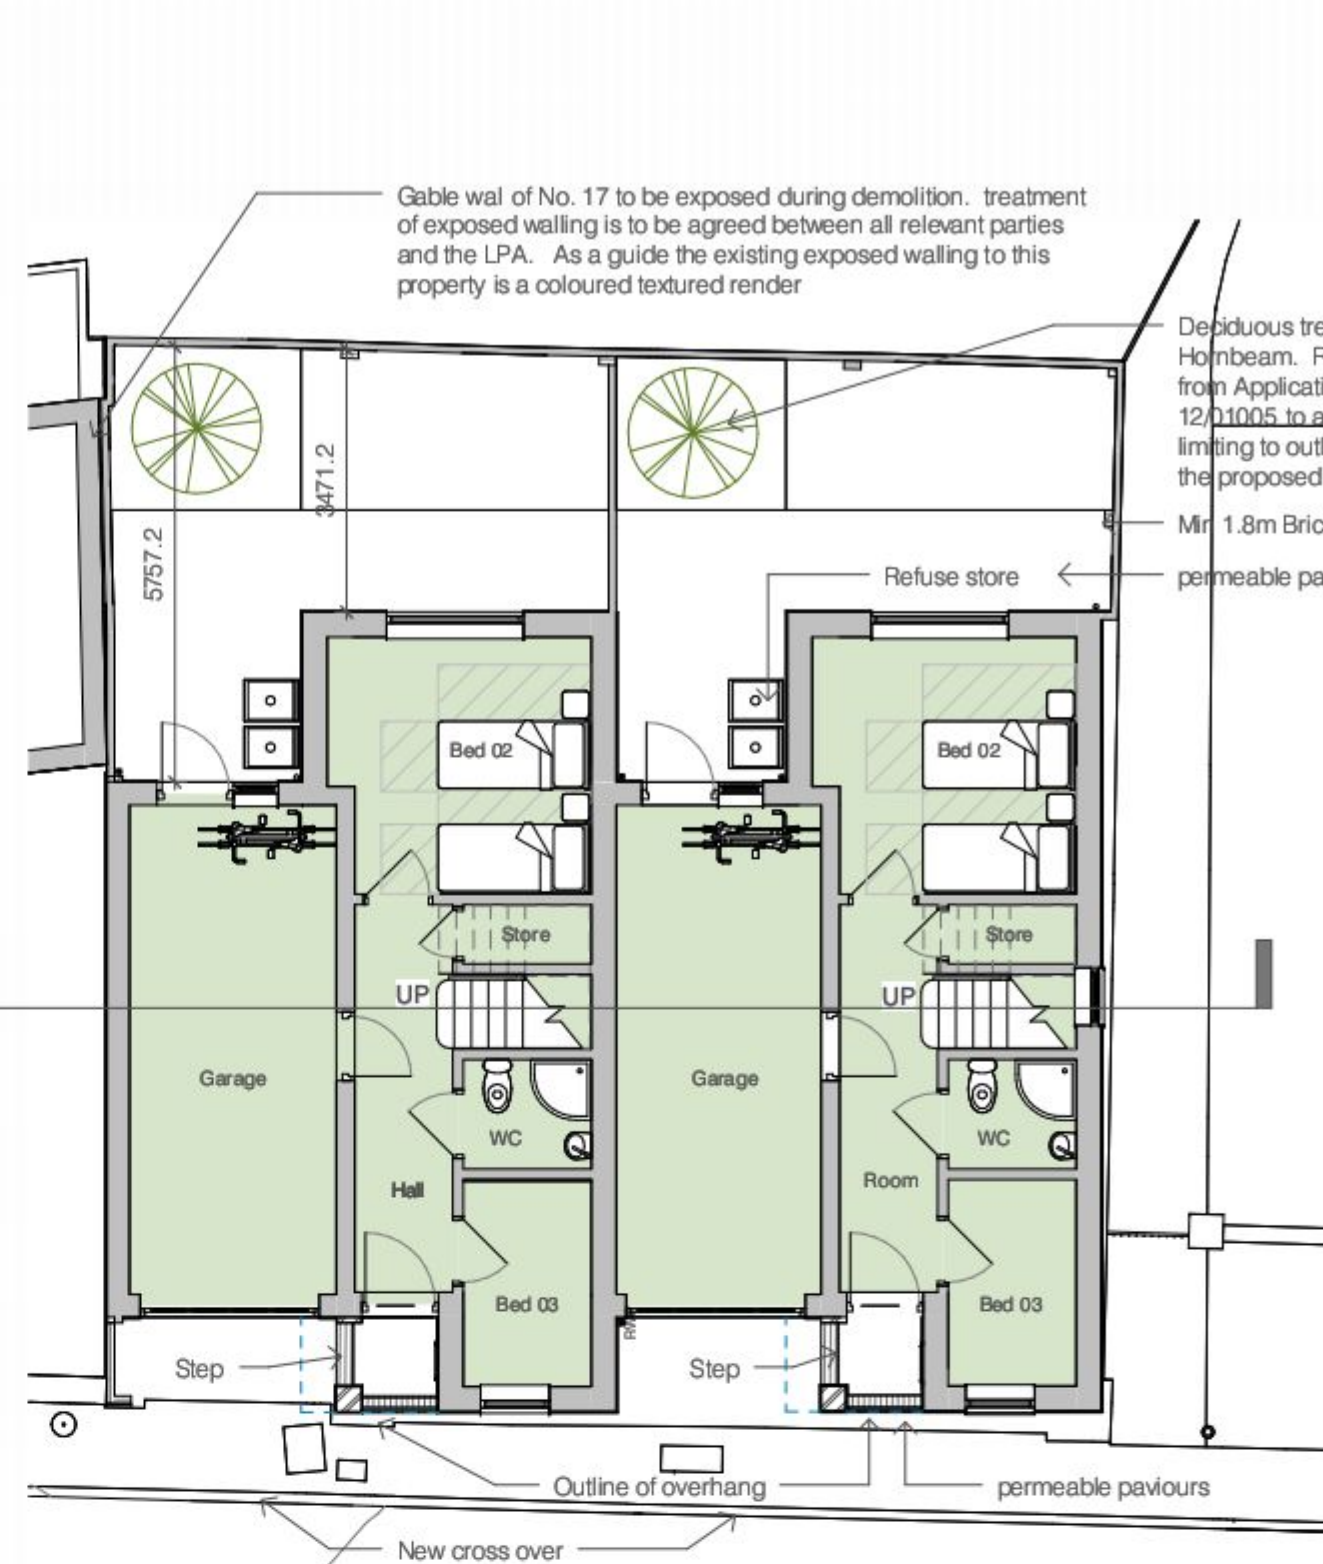

1. Proposed Level 00  
scale 1 : 100

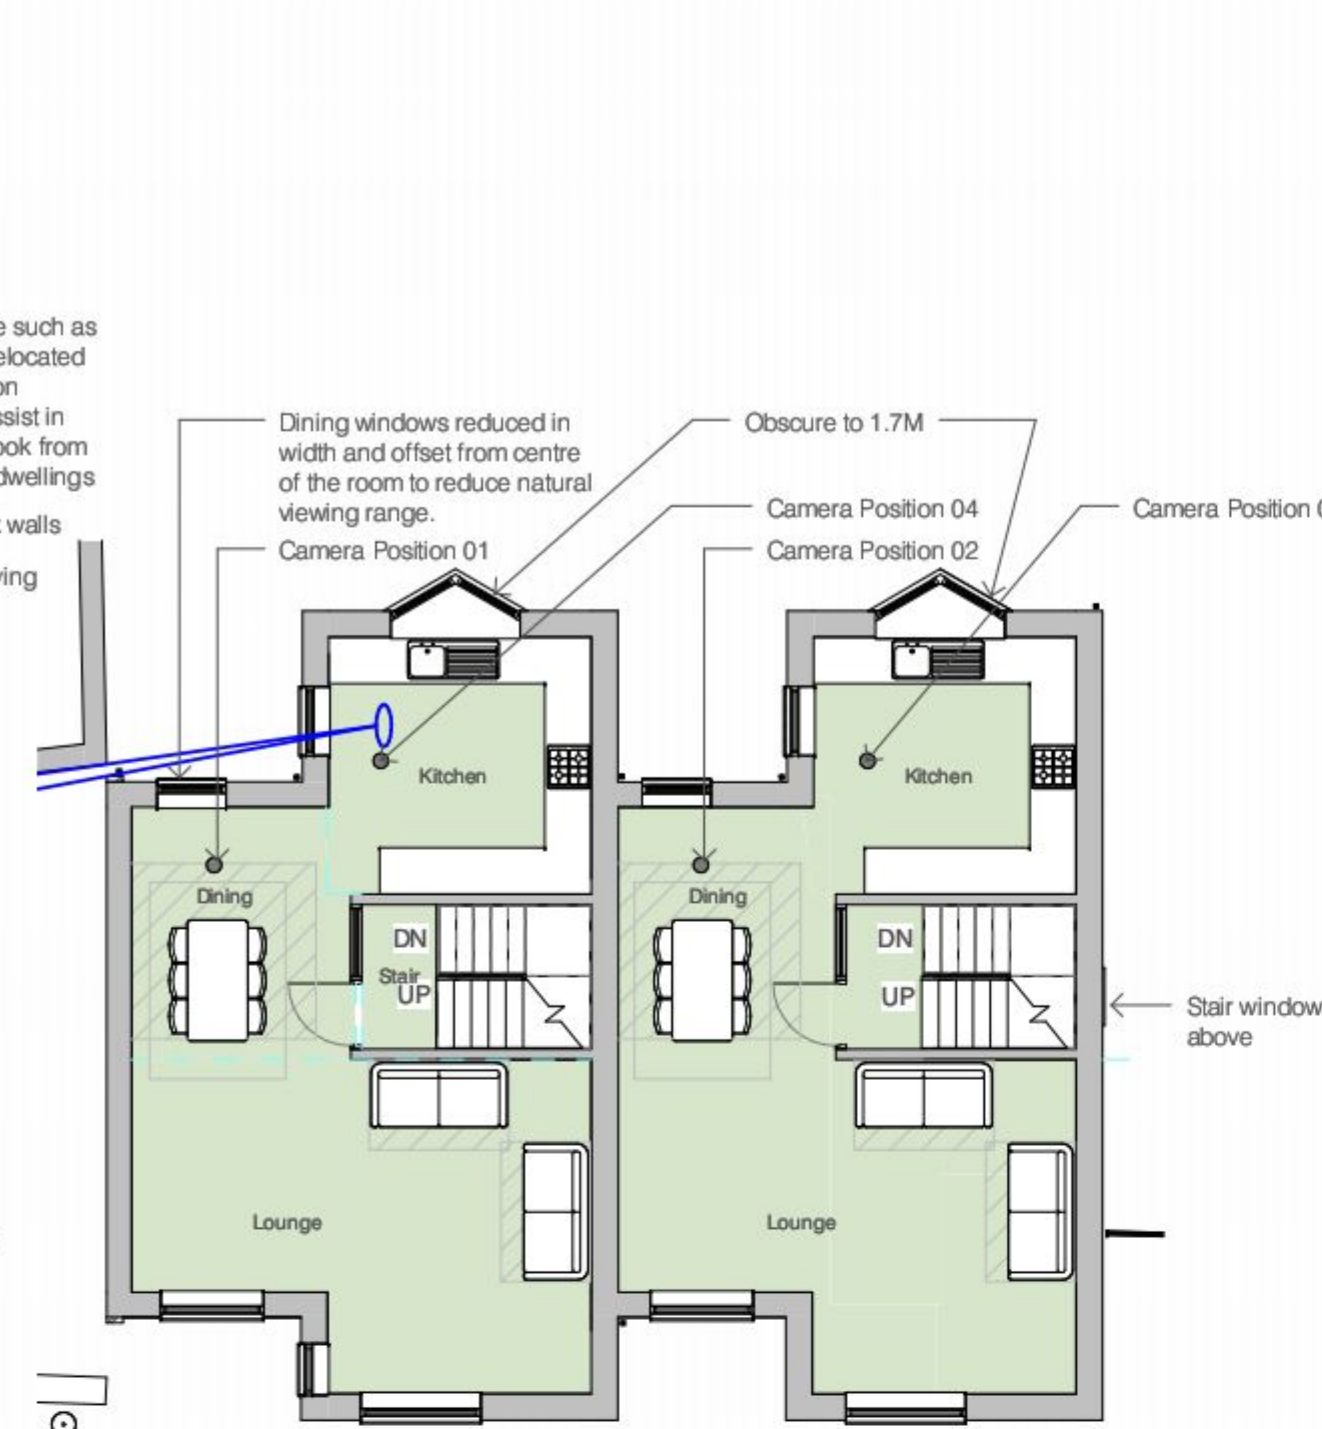

2. Proposed Level 01  
scale 1 : 100

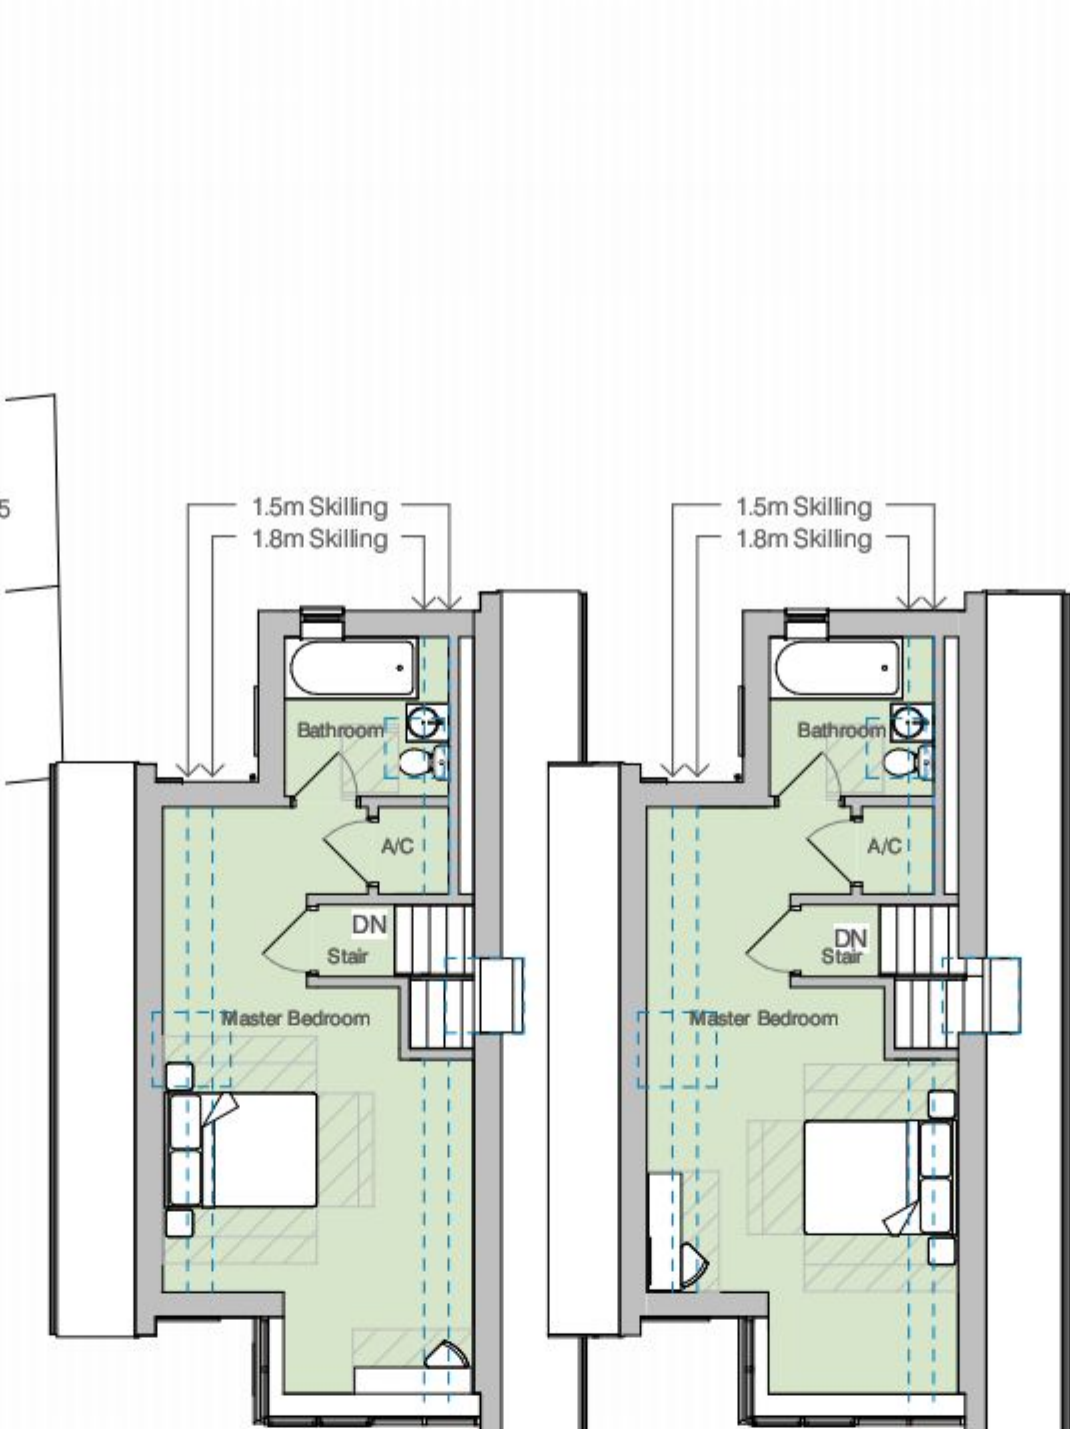

3. Proposed Level 02  
scale 1 : 100



8. Proposed North Elevation  
scale 1 : 100




7. Proposed East Elevation  
scale 1 : 100



5. Proposed Section A-A  
scale 1 : 100



9. Proposed South Elevation  
scale 1 : 100

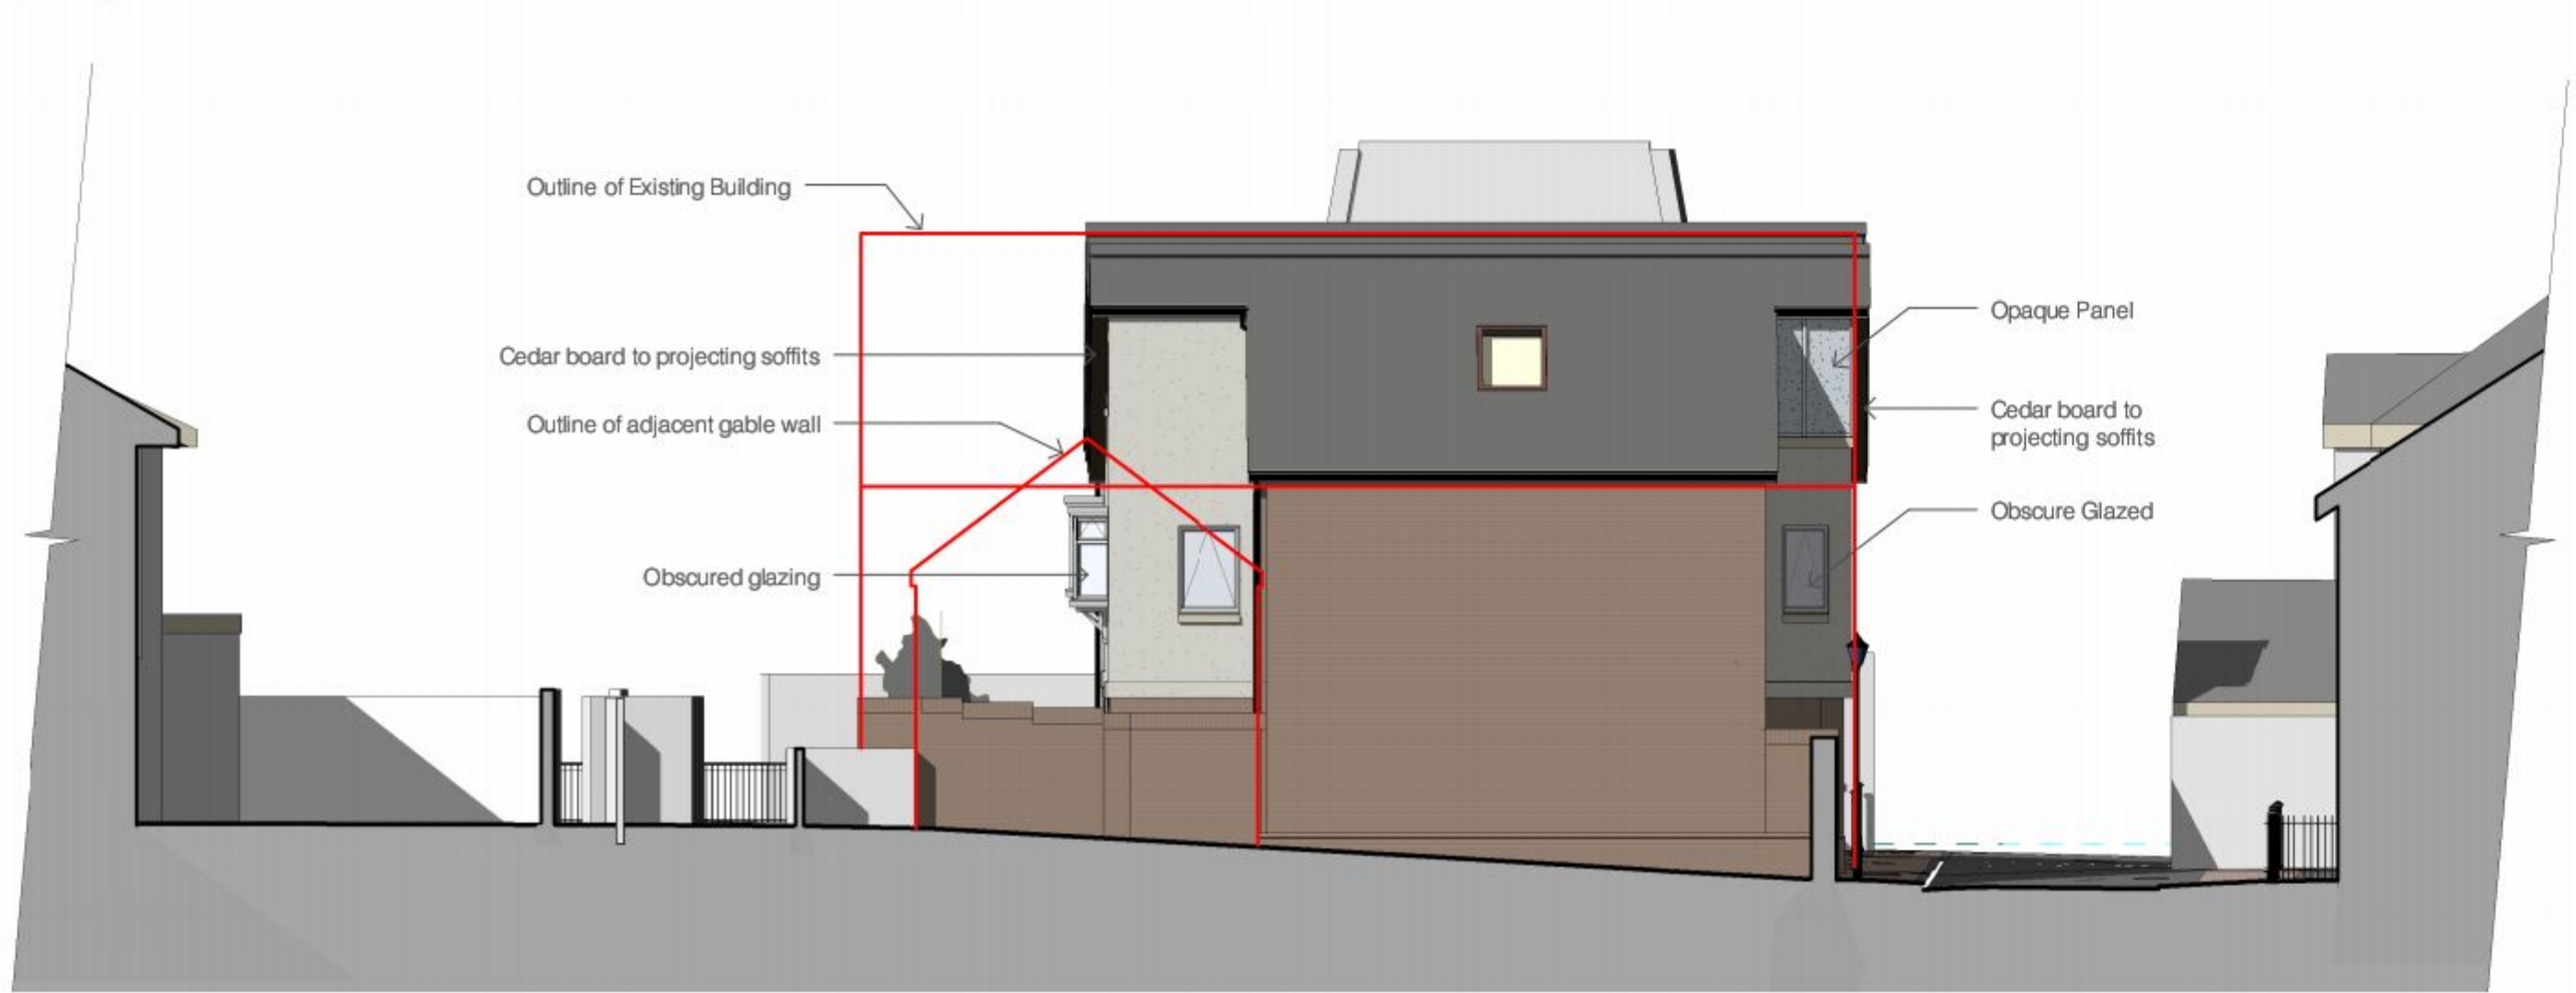

6. Proposed West Elevation  
scale 1 : 100

notes

Permission is granted to scale from this drawing for the purposes of Local Authority Planning Approval only. Please verify that the information is correctly printed to scale by checking the control bar below.

0mm 20 40 60 80 100

In all other circumstances DO NOT scale from this drawing, please contact this office for any additional information required. Contractors, Sub Contractors and Suppliers are to check all relevant dimensions and levels of site and building before commencing any shop drawings or building work.

RIBA Chartered Practice

Ordnance Survey information is reproduced under Crown Copyright 2007 ©. All rights Reserved. Licence number 100020449.

This drawing is the copyright of RBA Ltd ©

This drawing must be read in conjunction with related RBA drawings as scheduled in the Drawing Register. This drawing must also be read in conjunction with the following consultants, specialists & sub - contractors drawings:

| drawing number | consultant name | revision |
|----------------|-----------------|----------|
|----------------|-----------------|----------|

|                            |          |        |            |
|----------------------------|----------|--------|------------|
| Rev D3, Planning Amendment | 11.12.12 | AY     | RJB        |
| revisions                  | date     | author | QA level 1 |

BOYD 3 THE ADMIRALS  
GUNWHARF QUAYS  
PORTSMOUTH PO1 3AG

t: 023 9281 9990  
e: mail@rba-uk.eu  
w: www.rba-uk.eu

rba

project  
Proposed Residential Development at  
Former Westminster Works  
15 Nile Street, Emsworth,  
Hampshire. PO10 7EF

drawing  
Proposed Floor Plans, Sections and  
Elevations

| scale             | date           | author | QA level 1 | author | QA level 1 |
|-------------------|----------------|--------|------------|--------|------------|
| As indicated @ A1 | September 2012 | AY     | RDV        |        |            |
| job no            | drawing no     | rev    |            |        |            |
| 1216              | 2.001          | D3     |            |        |            |