




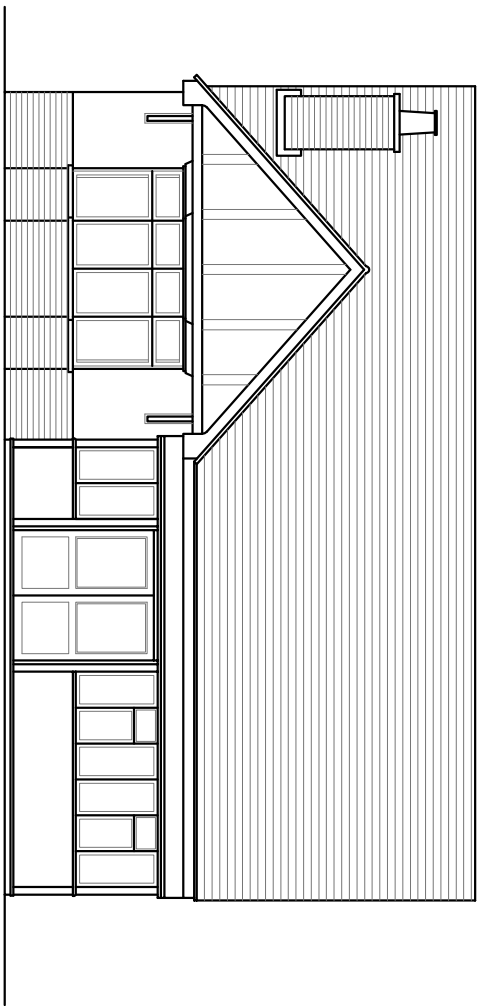


Existing West Elevation @ 1:100

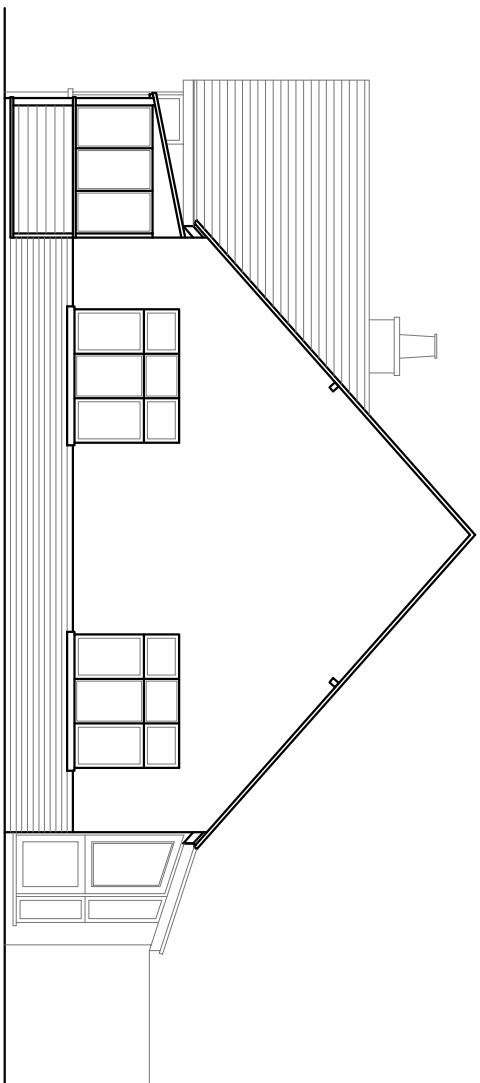


Existing South Elevation @ 1:100

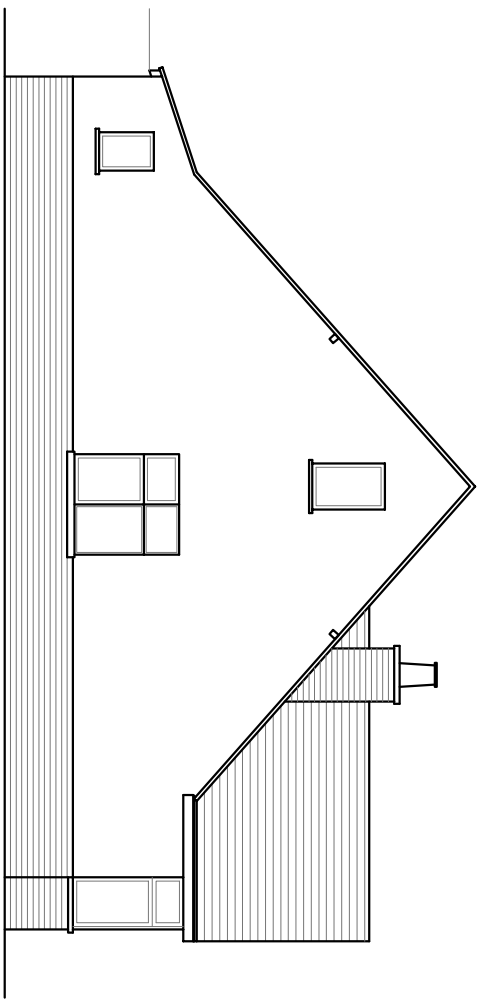


Existing North Elevation @ 1:100

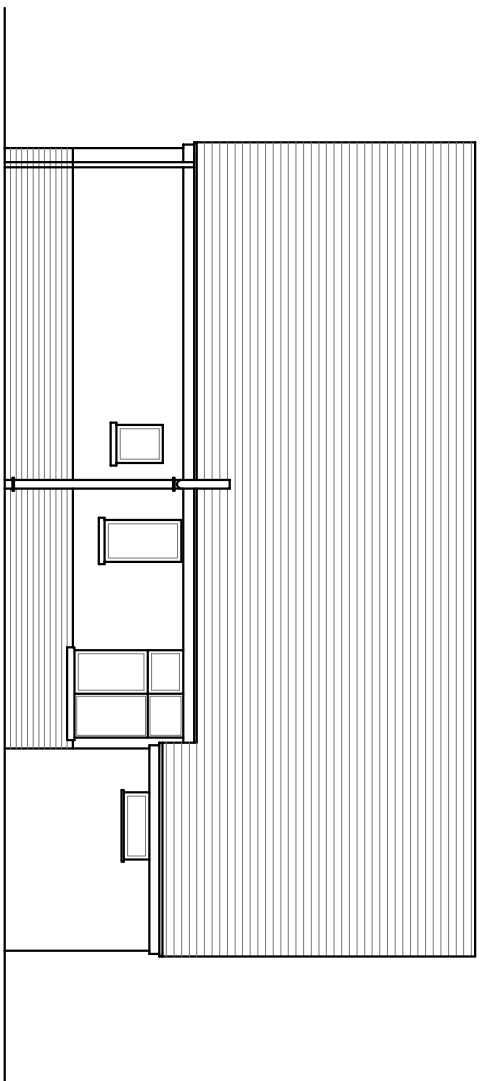


Existing East Elevation @ 1:100

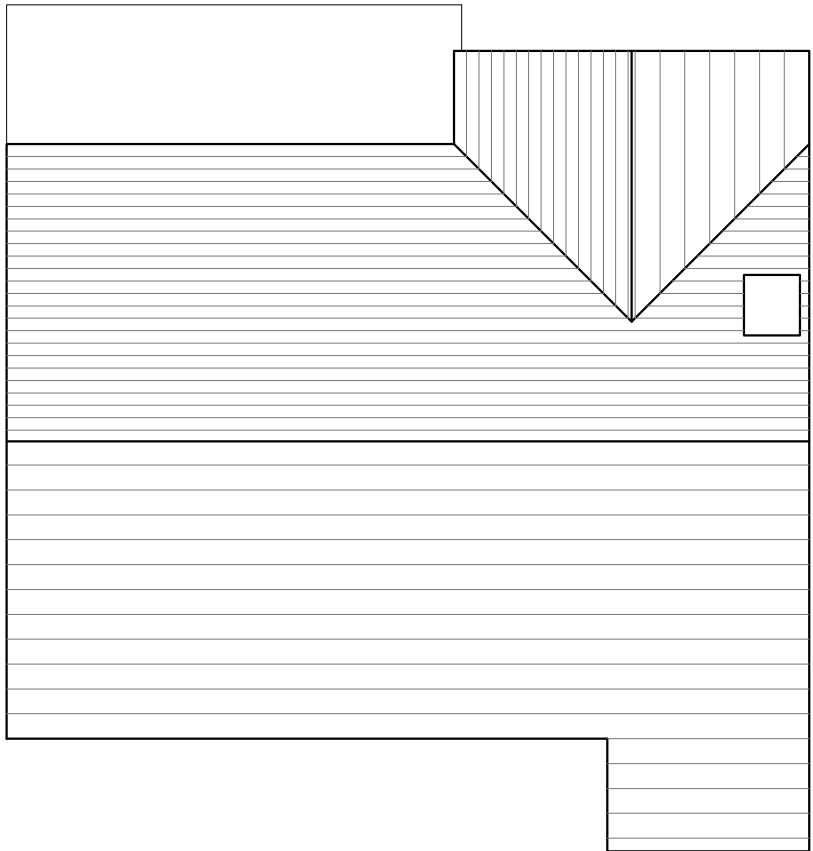


Existing Roof Plan @ 1:100

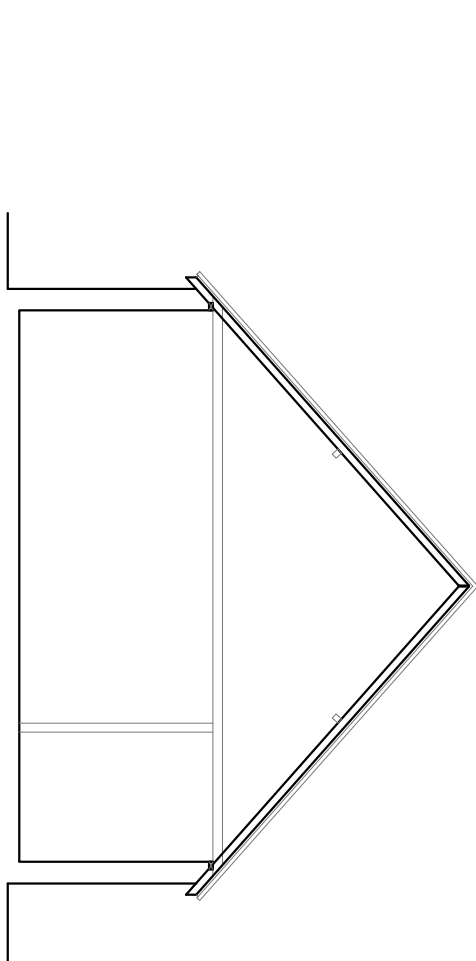

Existing Section AA @ 1:100

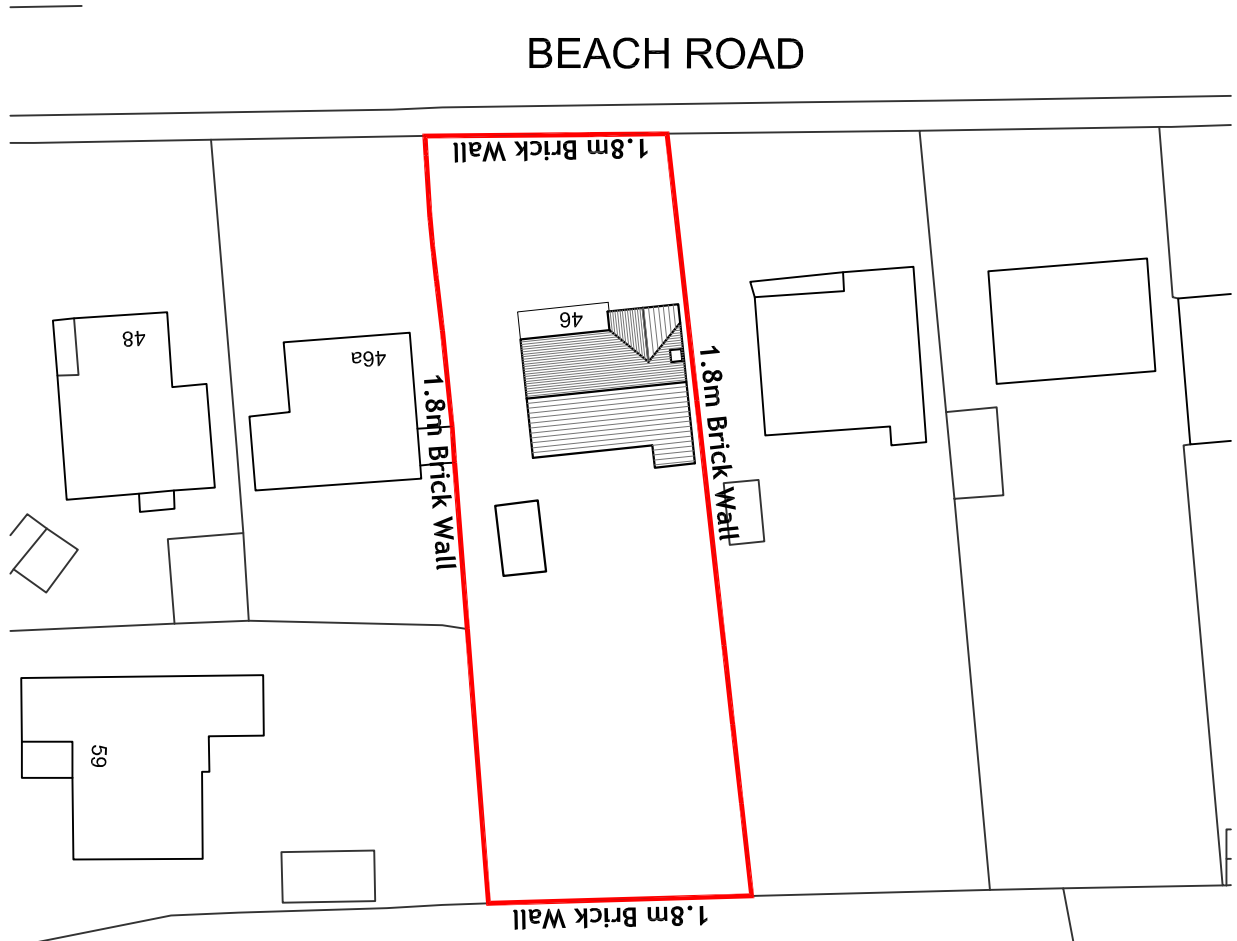


Existing Block Plan @ 1:500

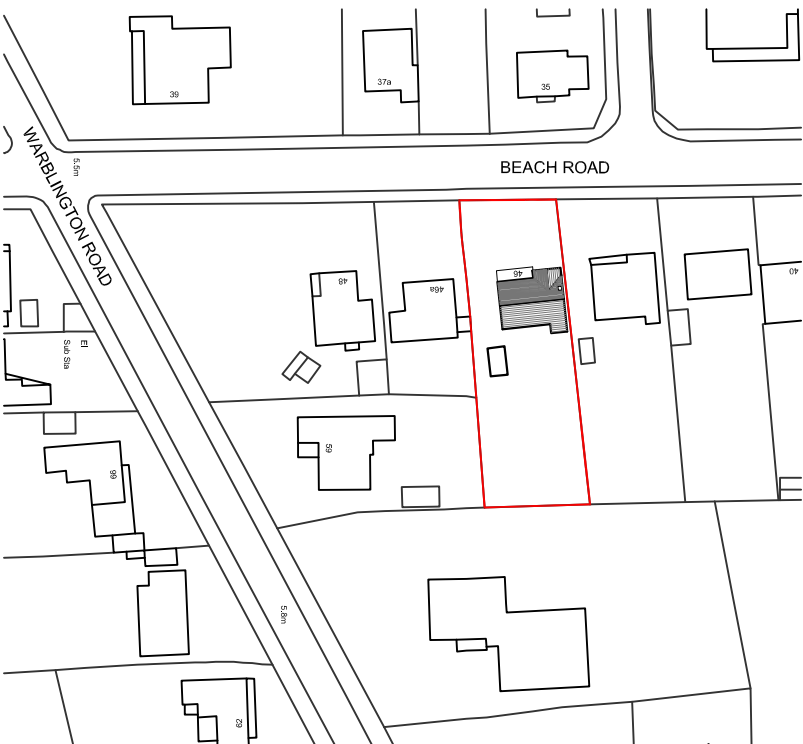


Existing Site Location Plan @ 1:1250

Ordnance Survey, (c) Crown Copyright 2012. All rights reserved. Licence number 100020449

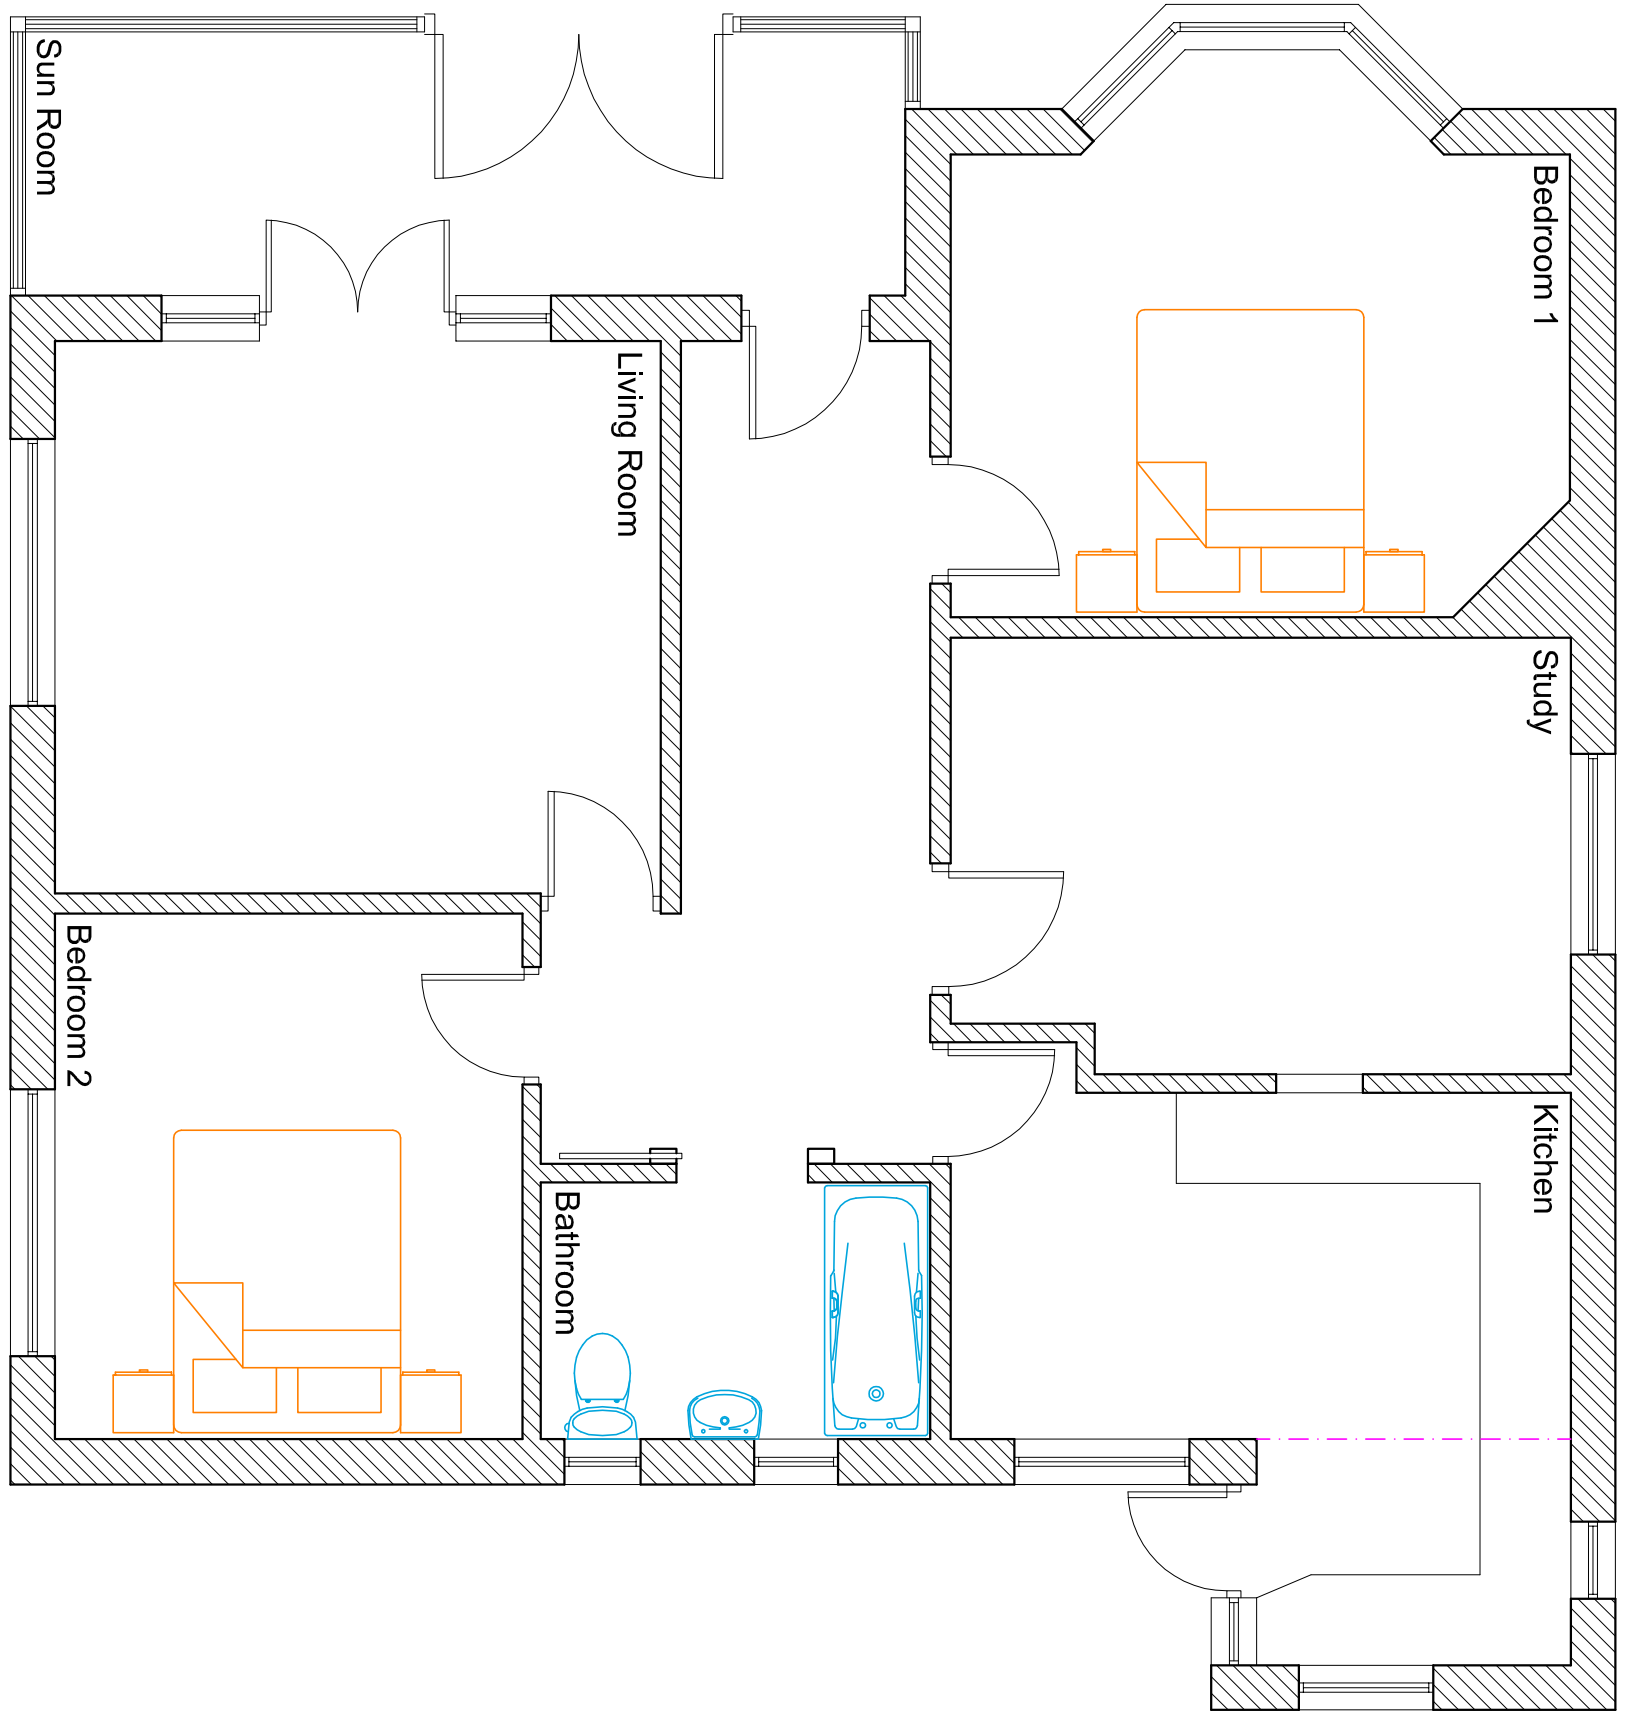

Existing Ground Floor Plan @ 1:50

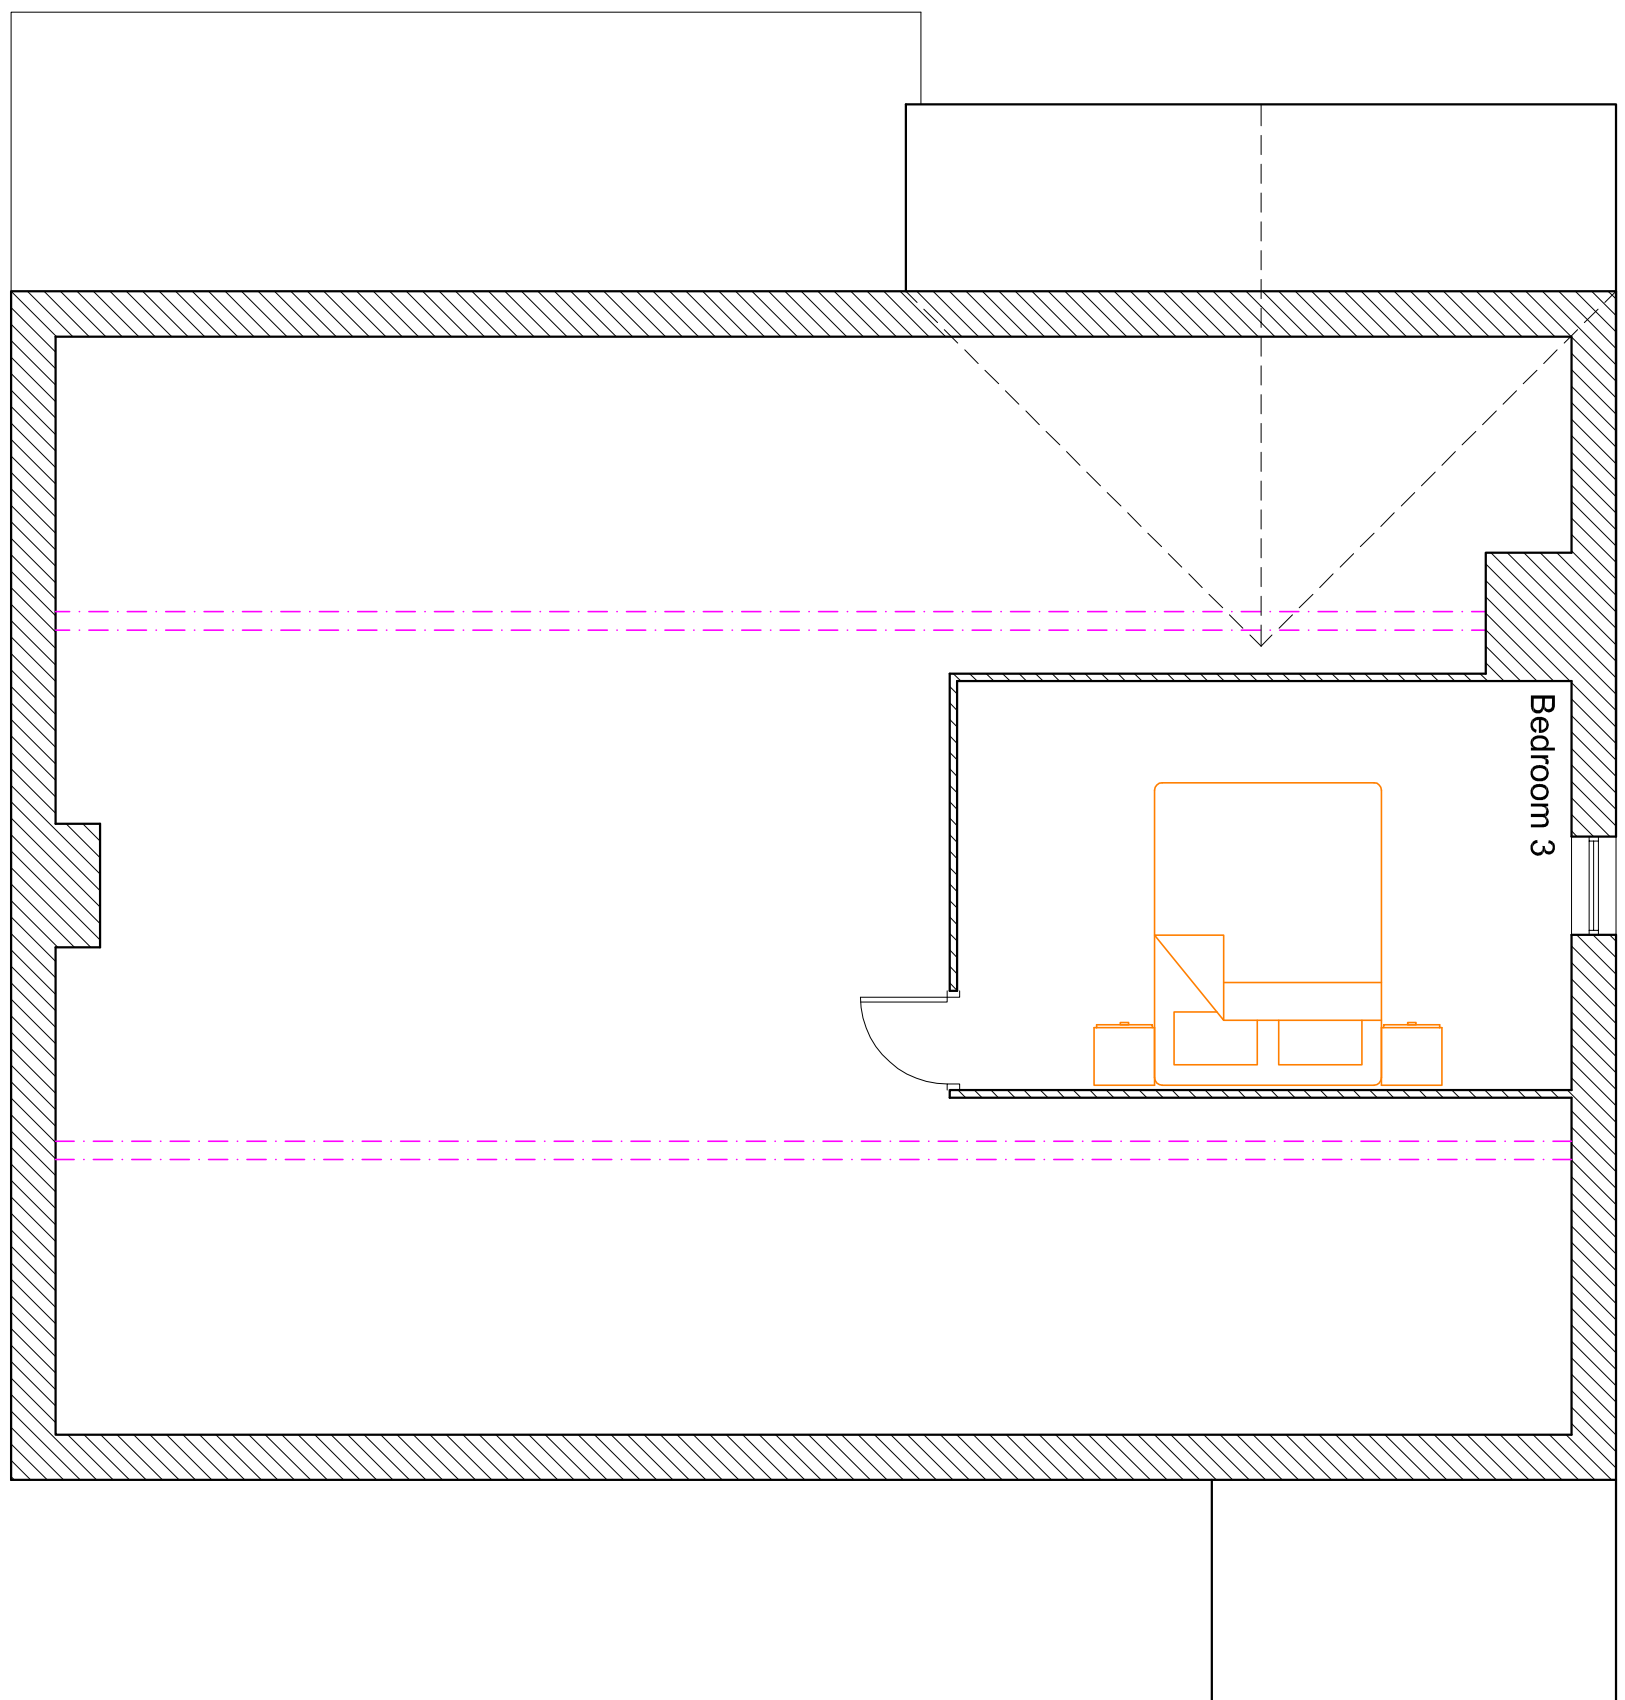

Existing First Floor Plan @ 1:50

NOTES:

Dimensions to be checked on site before commencing work. Any discrepancies shall be reported to the architect immediately. Do not scale from these drawings except for planning purposes. Use figured dimensions only. Where applicable this drawing is to be read in conjunction with other consultants' drawings. All drawings to be read in conjunction with specification and all other drawings including structural engineer and mechanical and electrical drawings / specification.

REV	DATE	AMENDMENT	DRAWN

hd
architects

Hayley Davies Architects Ltd
11
Emmott, PO10 7BT
01243 370 715
mail@hdaarchitects.co.uk

CLIENT
Chris Joyce

PROJECT
Proposed Loft Conversion to
46 Beach Road
Emmott

DRAWING
Existing

SCALE
Varies

DATE
April 2011

DRAWING NUMBER
1267/001

DRAWN
TD

REVISION
.