





FRONT ELEVATION




REAR ELEVATION

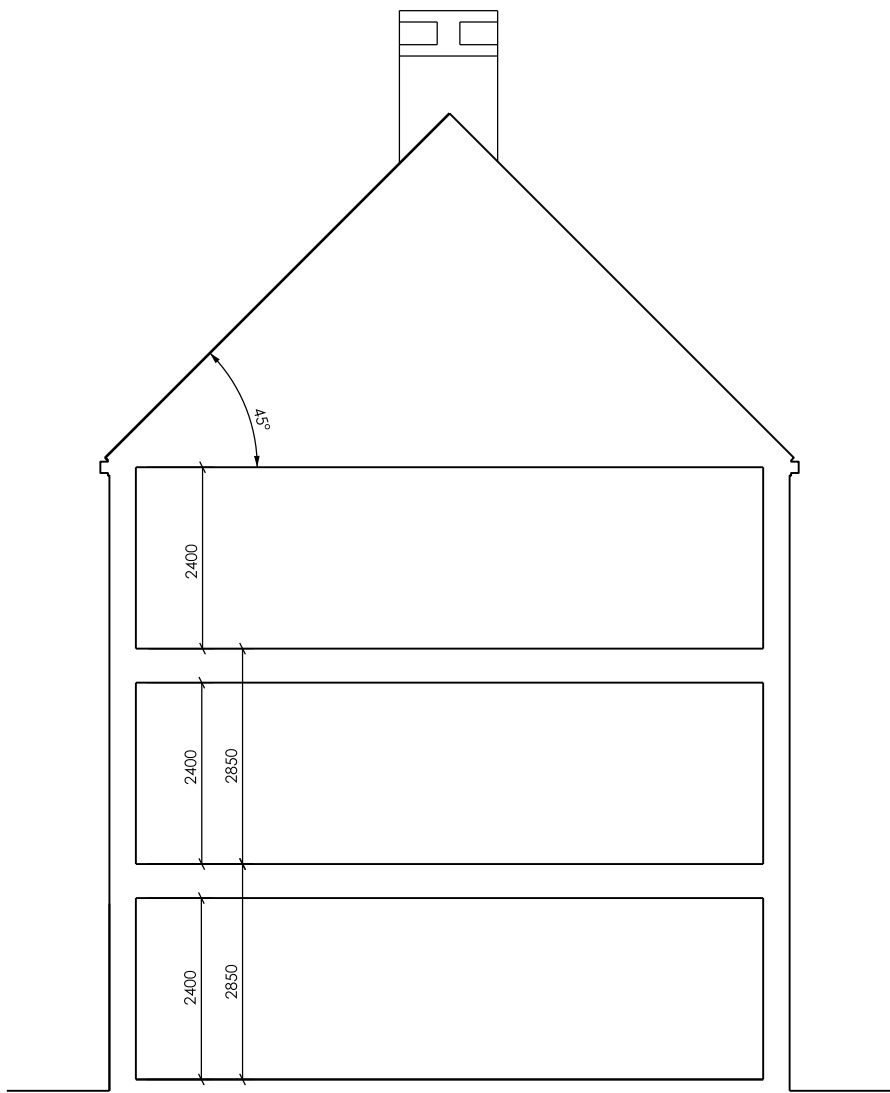

SECTION A-A

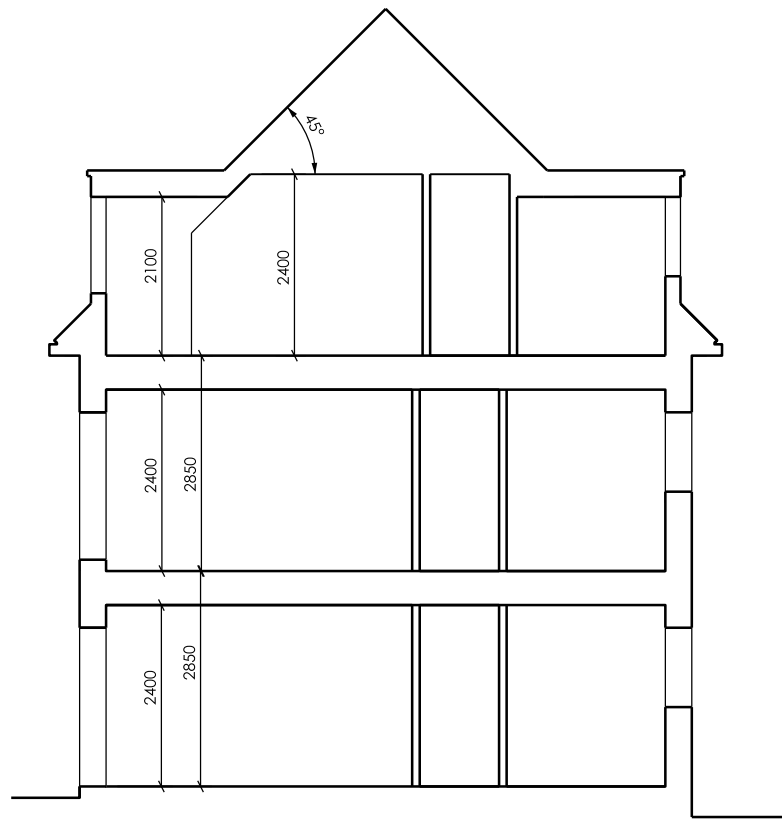


SECTION B-B

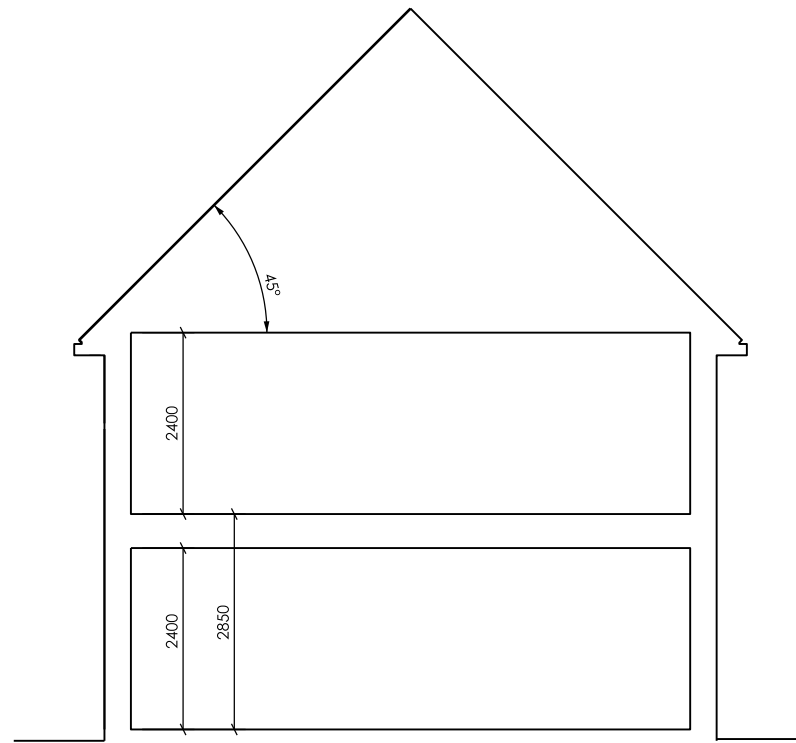


SECTION C-C



SIDE ELEVATION

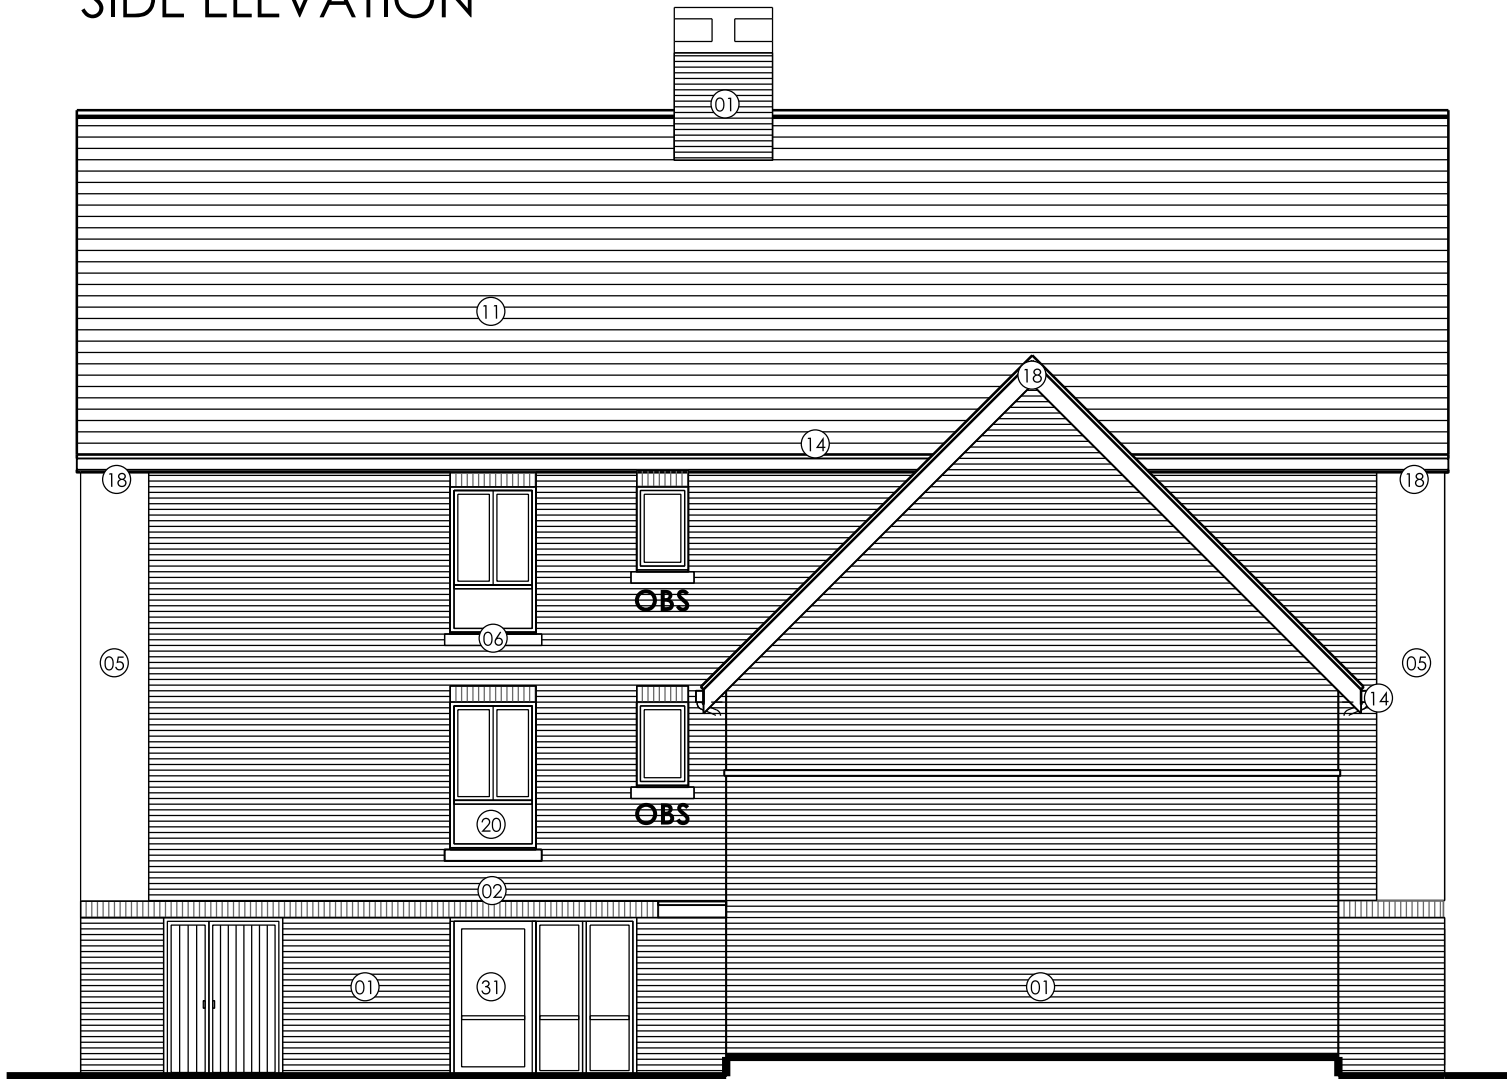

SIDE ELEVATION

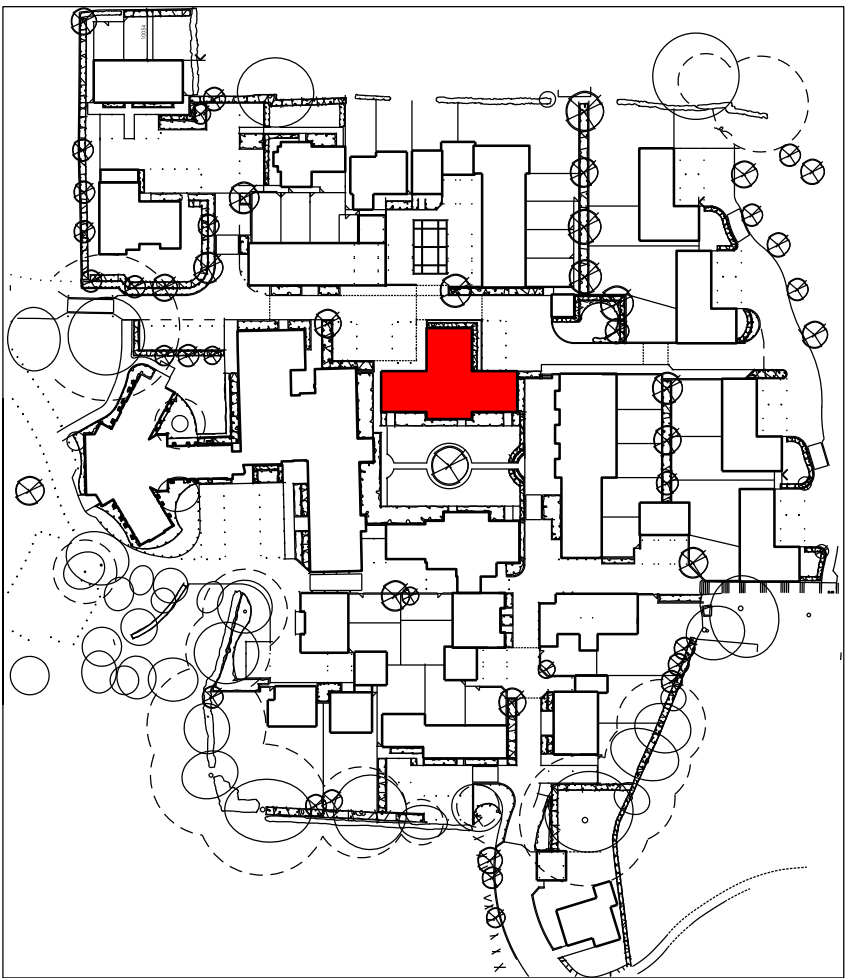


MATERIALS KEY

WALLS	
01	Multi stock brickwork
02	Red face brickwork, brick detail, brick header detail
03	Vertical natural timber cladding
04	Horizontal dark grey timber cladding
05	White smooth faced render to key gable features
06	Pre-cast stone cill, header and stone gable detail
07	Red brick cill detail
ROOF/EAVES/VERGES/SOFFITS/RAINWATER GOODS	
10	Blue/black slate with matching ridge + hip slates
11	Red/brown plain clay tiles
12	Orange plain clay tiles
13	Grey pressed metal cappings/ trims to flat roof parapet walls etc
14	Black UPVC rainwater goods
15	Grey leadwork
16	Grey coloured dormers
17	precast gable top features
18	White eaves, verge,soffit and bargeboards
19	Metal chimney flue
WINDOWS/DOOR AND GLAZING SYSTEMS	
20	White UPVC framed window,doors & glazing systems
21	Velux roof lights
22	Grey aluminium/timber composite window and doors
DOORS/PORCHES/GUARDINGS	
30	Profiled front doors, to style shown
31	White framed glazed main entrance doors to apartments
32	Painted profiled/louvered doors and screens to cycles and bin stores etc
33	Profiled steel garage doors to style shown
34	Pressed metal fascias to canopies/ porches
35	Metal railing/guarding to balconies
36	Painted steel gates/railings
37	timber feature privacy fence

IMPORTANT NOTE FOR USE OF THIS DRAWING: THIS DRAWING HAS BEEN PRODUCED SPECIFICALLY FOR USE ON THIS PROJECT. POPE PRIESTLEY ARCHITECTS CANNOT BE HELD RESPONSIBLE FOR RE-USE OF THIS INFORMATION BY OTHERS FOR ANY PURPOSE OTHER THAN FOR WHICH IT IS SPECIFICALLY INTENDED. THIS DRAWING REFLECTS STANDARDS AGREED FOR THIS PROJECT AND CURRENT AT THE TIME OF PRODUCTION AND WILL NOT BE UPDATED IN ACCORDANCE WITH CHANGING LEGISLATION AND/ OR OTHER REQUIREMENTS.

SCALE BAR = 10mm INTERVALS AT TRUE SCALE

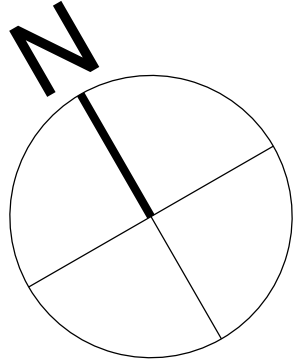

POPE PRIESTLEY ARCHITECTS	
ARCHITECTURE TOWN PLANNING URBAN DESIGN	
FERRY HOUSE, CANUTE ROAD, SOUTHAMPTON, HAMPSHIRE, SO14 3FJ. T: +44 (0)23 80335228 F: +44 (0)23 80632886 E: info@popepriestley.co.uk	
S1 MICHAELS CONVENT LONDON ROAD WATERLOOVILLE HAMPSHIRE	
BLOCK G AFFORDABLE SECTION & ELEVATIONS PLOTS 22 TO 31	
SCALE @ A1 1:100	DATE MAY2012
AUTHOR -	CHECK -
DRAWING NO. PP1144/ 126-10	REVISION P1