



Permission is granted to scale from this drawing for the purpose of Local Authority Planning Approval only. In all other circumstances DO NOT scale from this drawing. Please contact this office for any additional information required. Contractors, Sub Contractors and Suppliers are to check all relevant dimensions and levels of the site and building before commencing any shop drawings or building work. Any discrepancies should be recorded to the Architect. Where applicable this drawing is to be read in conjunction with the Consultants' drawings. This drawing is the copyright of Tetlow King Ltd ©. All rights reserved. Ordnance Survey Data © Crown Copyright. All rights reserved. Licence No. 100007359

REV	DESCRIPTION	DATE	AUTH	CHKD
-----	-------------	------	------	------

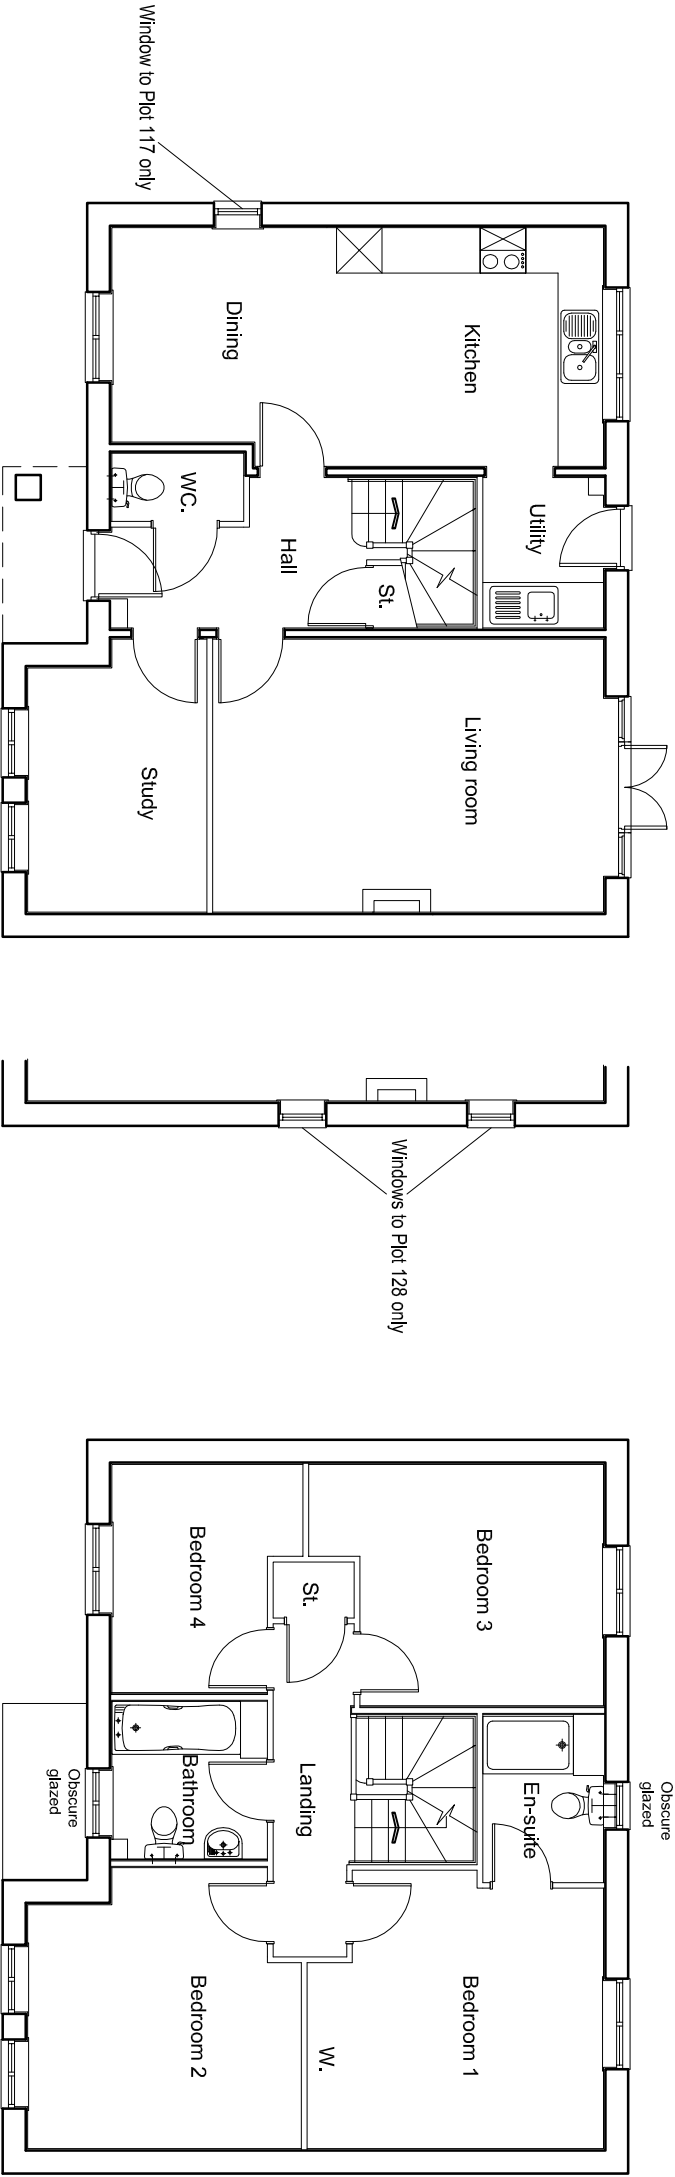

Ground Floor Plan

First Floor Plan

 

HouseType	4BH-5	Variation	A
Bedrooms	4	Persons	7
Sq.ft	1362	Sq.m	126.53

PLOT No.
As Drawn - 90, 128, 138, 139
Handed - 117

PLANNING

TETLOW KING

ARCHITECTS : URBAN DESIGNERS : SUSTAINABILITY CONSULTANTS

Building 300, The Grange, Romsey Road, Michelmersh, Romsey, Hampshire, SO51 0AE
Tel: 01794 517355 Fax: 01794 519517 Web: www.tetlowking.co.uk

PROJECT
Hampshire Farm
Emsworth
for Bloor Homes and Bellway Homes

DRAWING
HouseType 4BH-5 - Variation A
Floor Plans

SCALE	DATE	AUTHOR	CHKD
1:100 @ A3	April 2012	MP	VJ
JOB NO.	DRAWING NO.	REV	
PL120418	HT-4BH-5-A.p		