


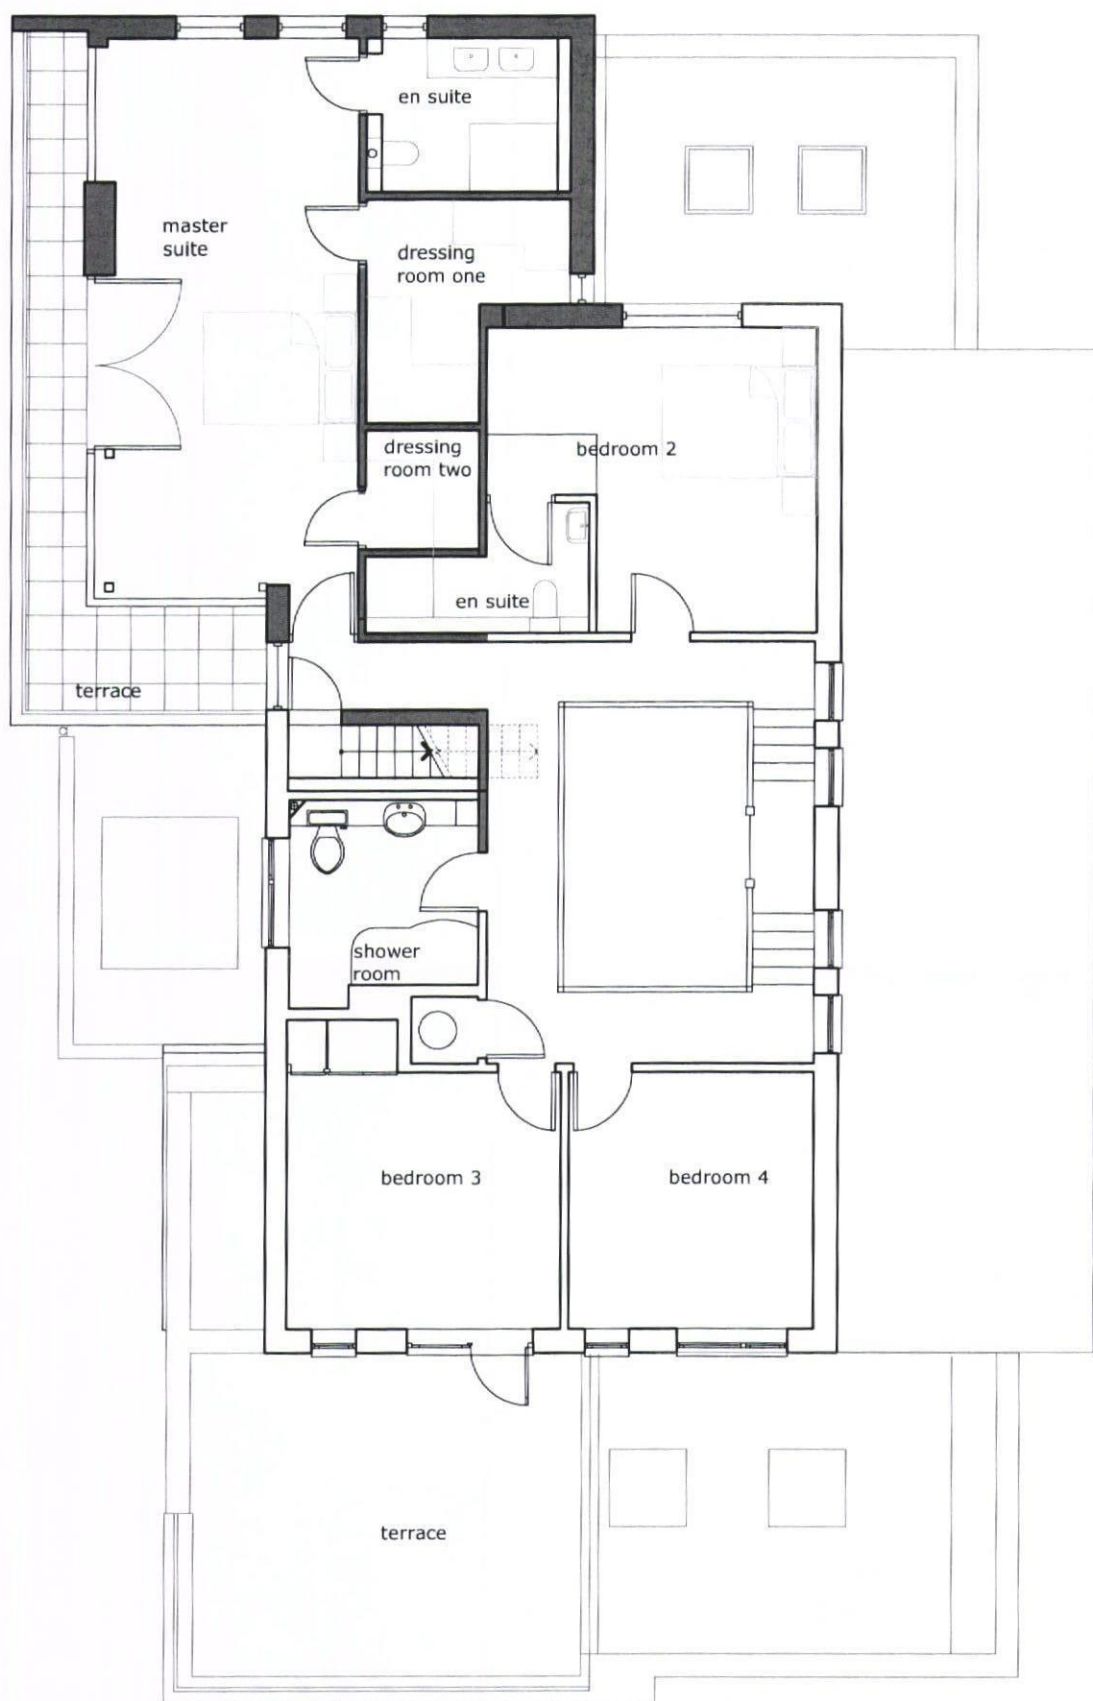

first floor plan 1:100

RECEIVED
24 MAY 2012
HAVANT BOROUGH COUNCIL
DEVELOPMENT CONTROL

dwell design
ltd

is drawing is not for construction
is drawing is the property of:
vell design
beaconsfield avenue
sham
rtsmouth
6 2pt

revisions
a/18.05.2012/roof maintenance access shown
b/21.05.2012/kitchen rooflights added

scale
1:100 @ A3

job name
ivory house

scale bars

1:100 0 1 2 5

date
april 2011

job number
11015

drawing number
(pl)07

drawing name
first floor plan

status
planning

revision
b