


NOTES:

All dimensions to be checked on site and any discrepancy notified to The Martin Ralph Group. Written dimensions are to be used in preference to scaled dimensions.  
This drawing is the property of The Martin Ralph Group and must not be reproduced, in part or whole, or derived from, without their permission.  
It is essential that prior to commencement and during construction works, the contractor reviews the drawings and specification and notes any discrepancies and reports them to the architect. Any discrepancies are to be brought to the immediate attention of The Martin Ralph Group.

NOTES:

REFER TO DRAWING 11256 / 05 FOR KEY TO EXTERNAL AREAS.

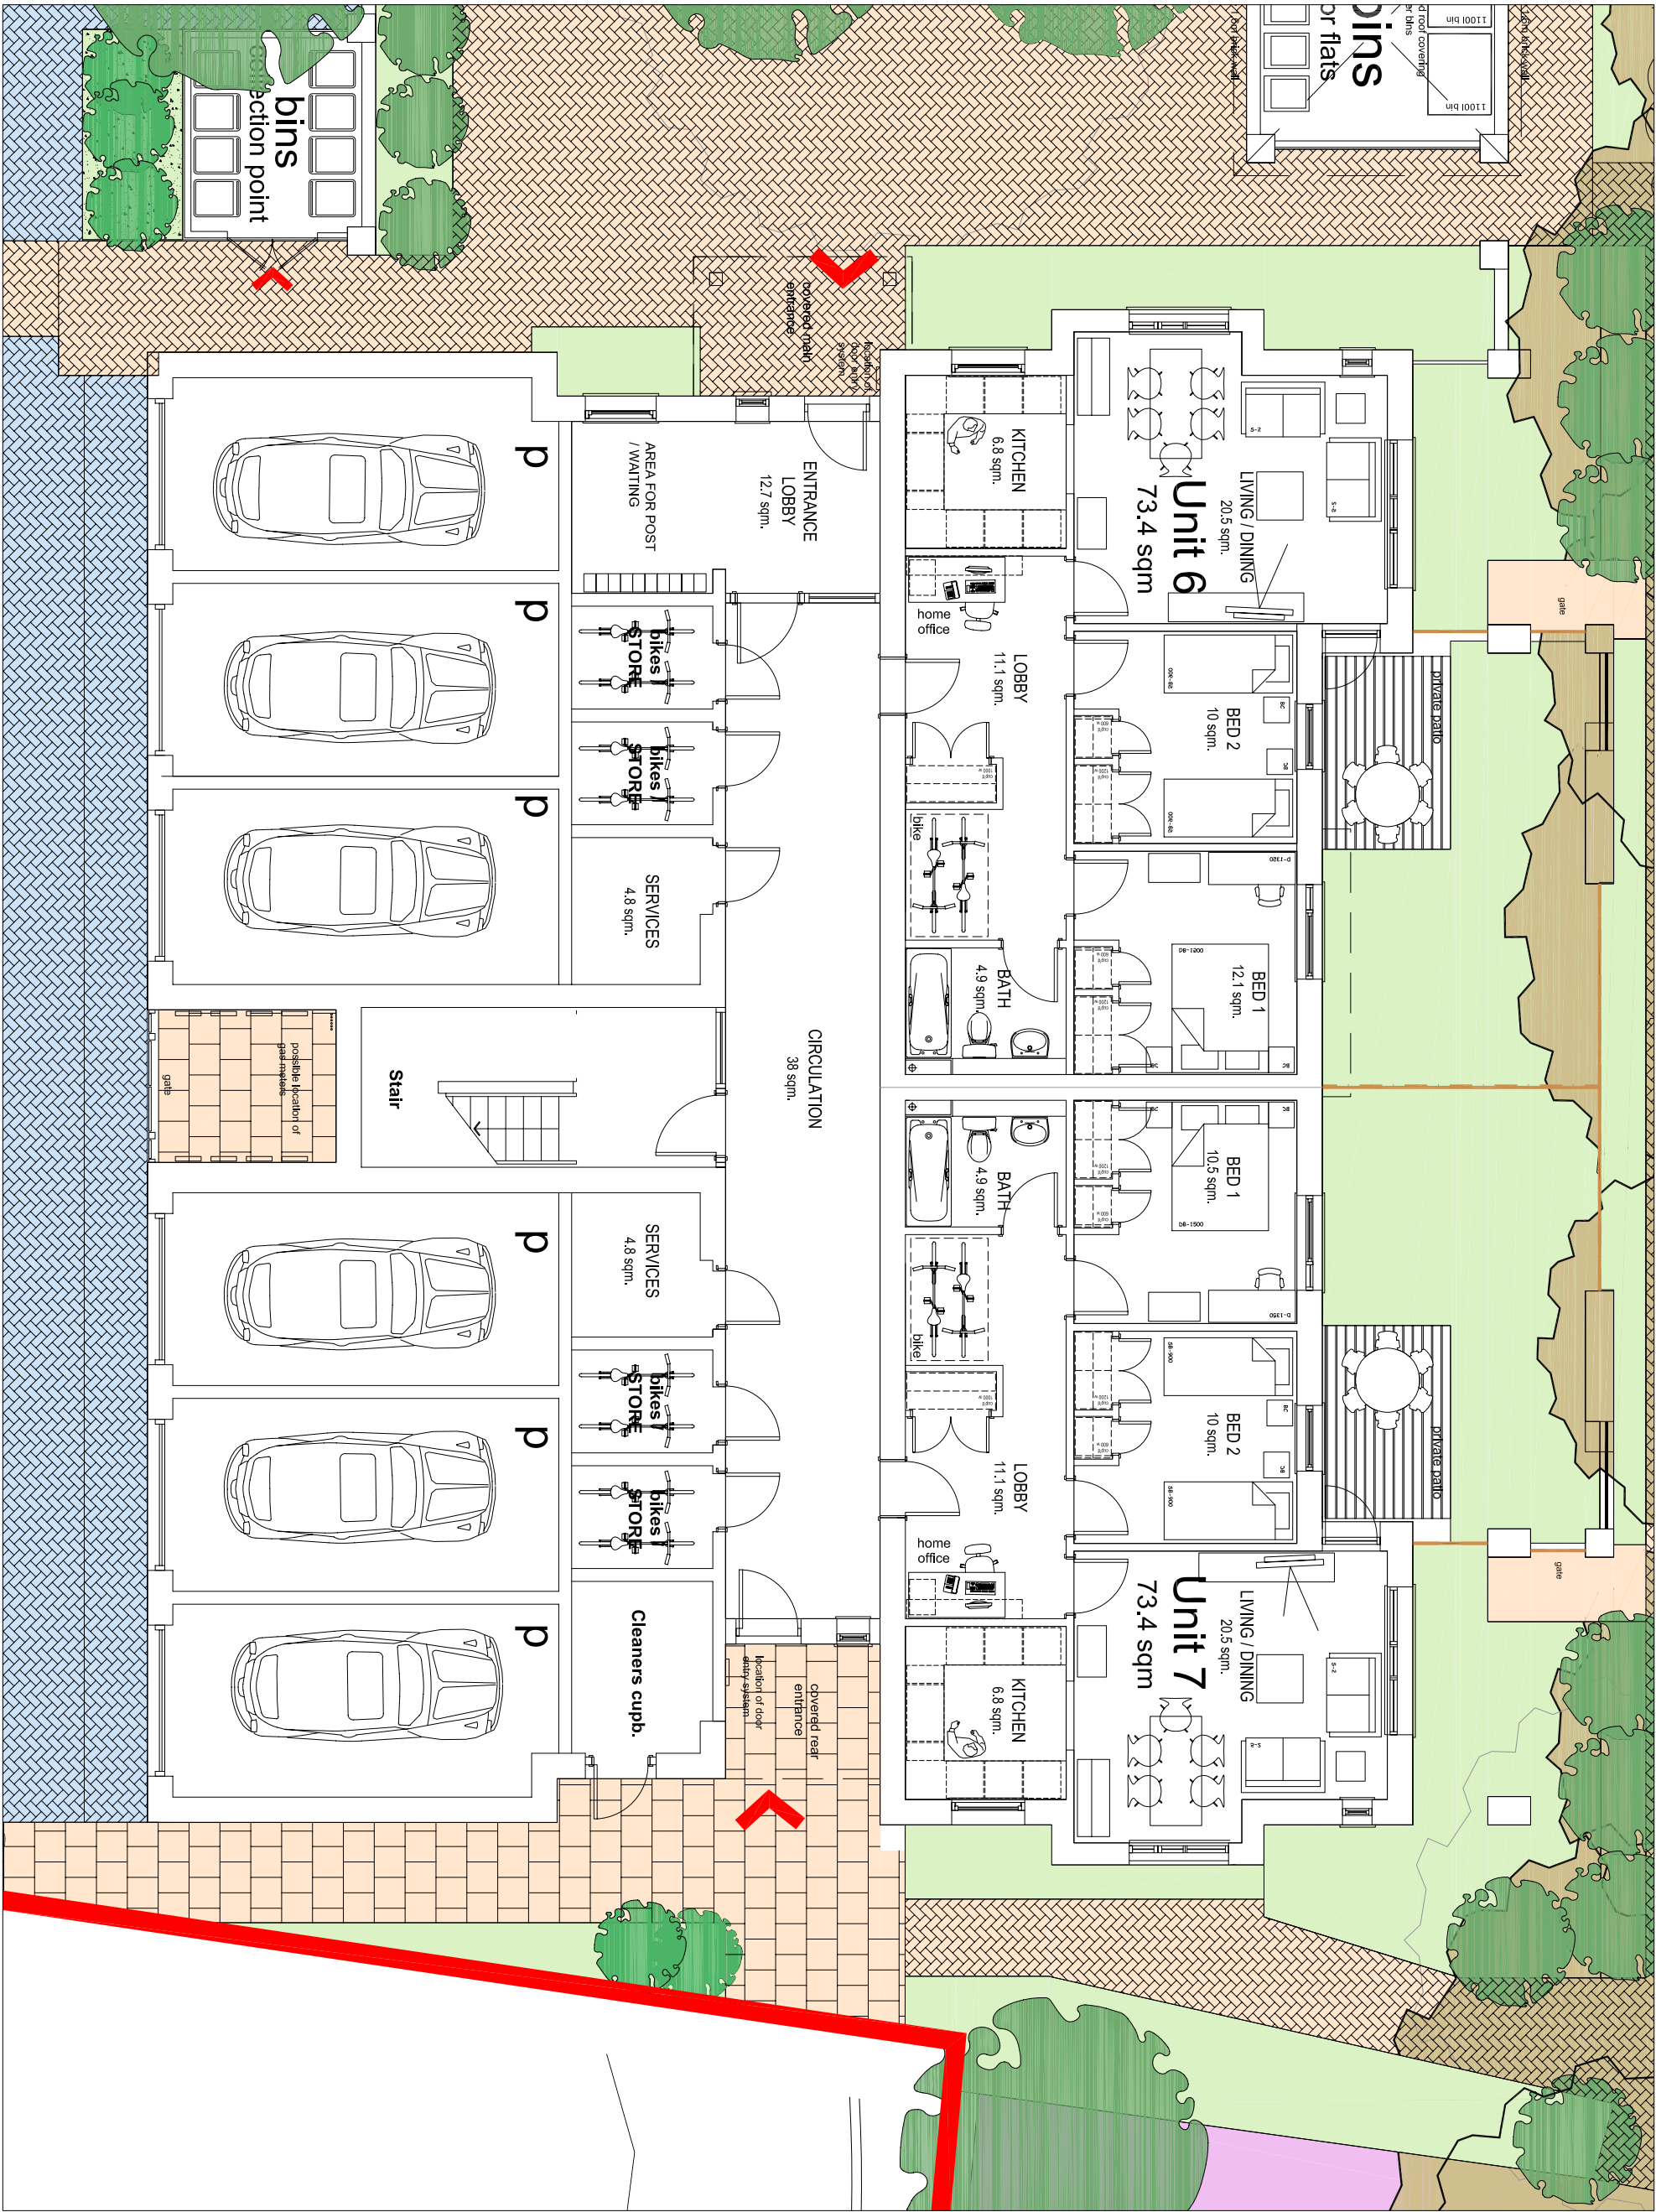

PROPOSED GROUND FLOOR LAYOUT OF FLATS

MARY ROSE HAVANT

1:50

| AMENDMENTS                                    |                                        | DATE     |
|-----------------------------------------------|----------------------------------------|----------|
| D                                             | PLANNING APPLICATION ISSUE             | 23.05.12 |
| C                                             | Internal and external layout updated   | 03.05.12 |
| B                                             | Internal and external layout updated   | 02.04.12 |
| A                                             | Car Parking layout changed to suit SSO | 15.03.12 |
| CLIENT                                        |                                        |          |
| PML Construction and Development Services Ltd |                                        |          |
| 106 Queens Road                               |                                        |          |
| Farnham                                       |                                        |          |
| Hampshire                                     |                                        |          |
| PROJECT                                       |                                        |          |
| Mary Rose House,                              |                                        |          |
| Woodson Road,                                 |                                        |          |
| Havant                                        |                                        |          |
| PO9 4JZ                                       |                                        |          |
| DRAWING TITLE                                 |                                        |          |
| Flats -                                       |                                        |          |
| Ground floor plan as proposed                 |                                        |          |
| DATE                                          |                                        |          |
| 20.02.2012                                    |                                        |          |
| SCALE                                         |                                        |          |
| 1:50 @ A1                                     |                                        |          |
| DRAWING No.                                   | 11256 / RM / 15                        | REVISION |
|                                               |                                        | D        |
| THE MARTIN RALPH GROUP                        |                                        |          |
| studio LUNDI GROUP                            |                                        |          |
| CHARTERED SURVEYORS ARCHITECTS & ENGINEERS    |                                        |          |
| 11 Dragon House                               |                                        |          |
| Haverhill Road                                |                                        |          |
| Bramble Business Park                         |                                        |          |
| Portsmouth                                    |                                        |          |
| PO7 7SR                                       |                                        |          |
| www.martinralph.co.uk                         |                                        |          |
| info@martinralph.co.uk                        |                                        |          |
| T: 023 9225 7711                              |                                        |          |
| F: 023 9225 7712                              |                                        |          |