




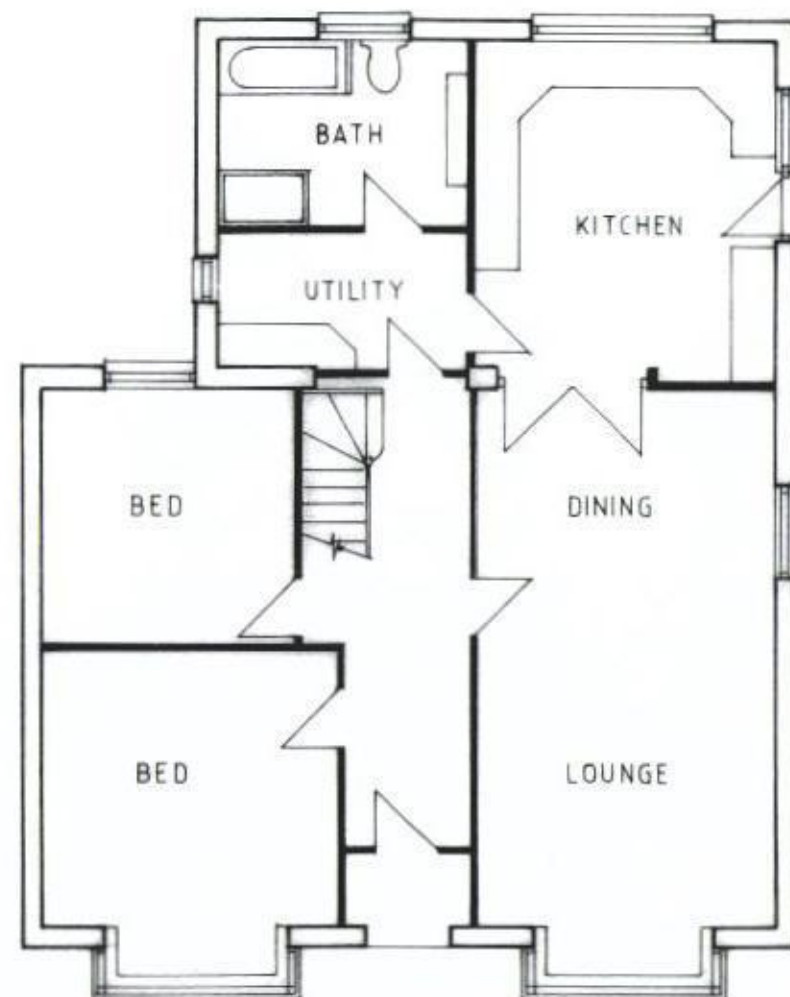

GROUND FLOOR PLAN

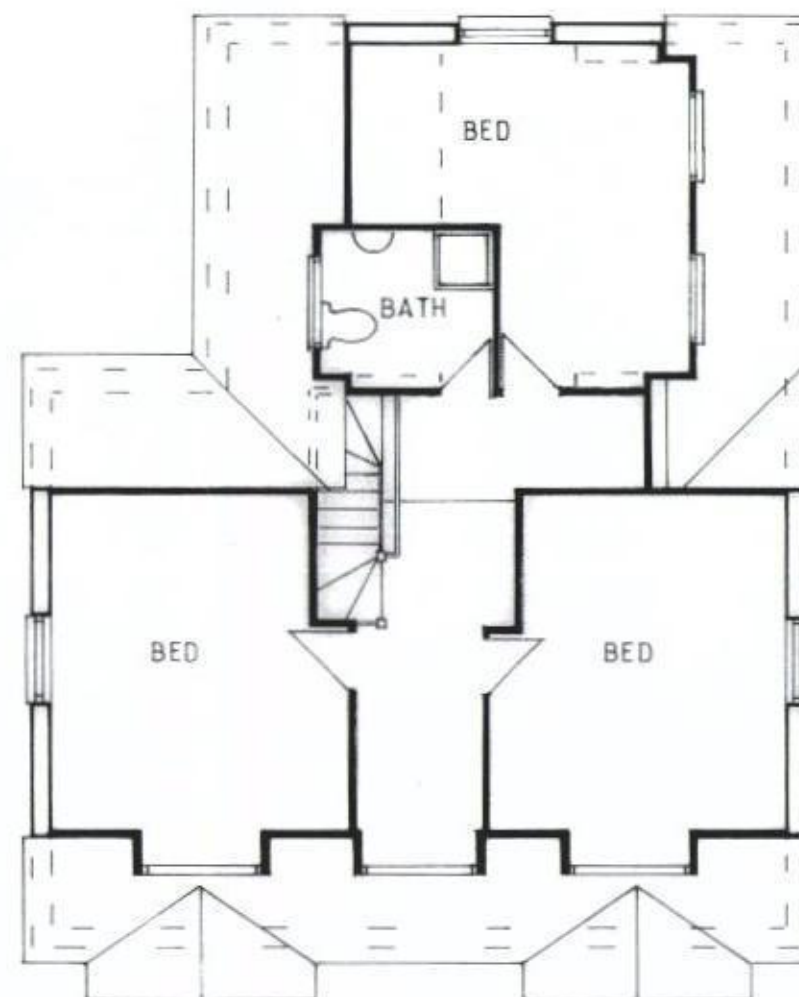

FIRST FLOOR PLAN

 

Original paper size A3



Project

PROPOSED ALTERATIONS TO
21 GLADYS AVENUE, COWPLAIN.

Drawing Title

PROPOSED FLOOR PLAN

Client

MR & MRS PECKETT

NP DESIGNS

Architectural Consultants

WOODSIDE HOUSE, 19B LONGWOOD AVENUE
COWPLAIN,
WATERLOOVILLE, HAMPSHIRE. PO8 8HX

TEL: 023 9226 8551; EMAIL: nigel@npdesigns.net

Scale 1:100

Dwg No P197/5 Rev