




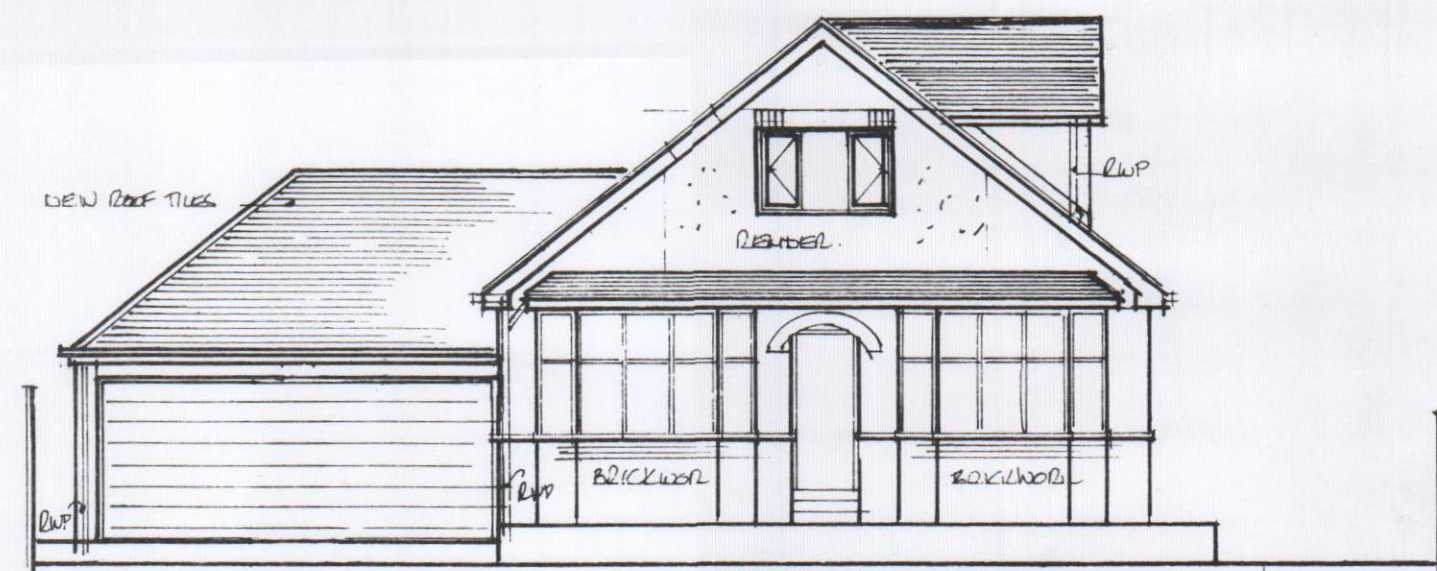


WEST ELEVATION

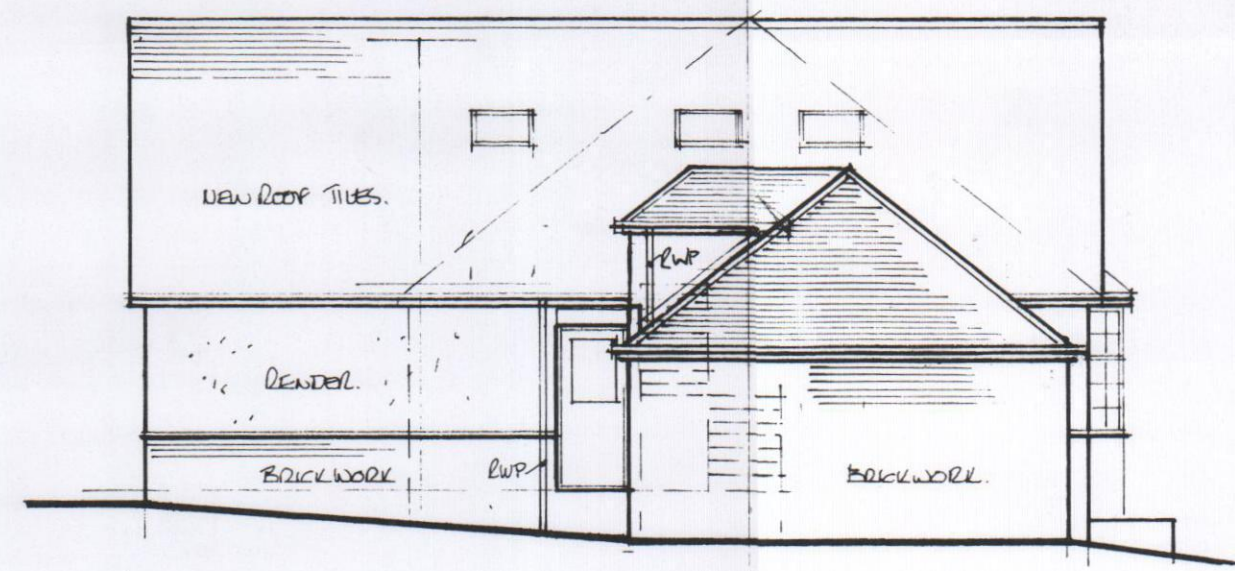


NORTH ELEVATION

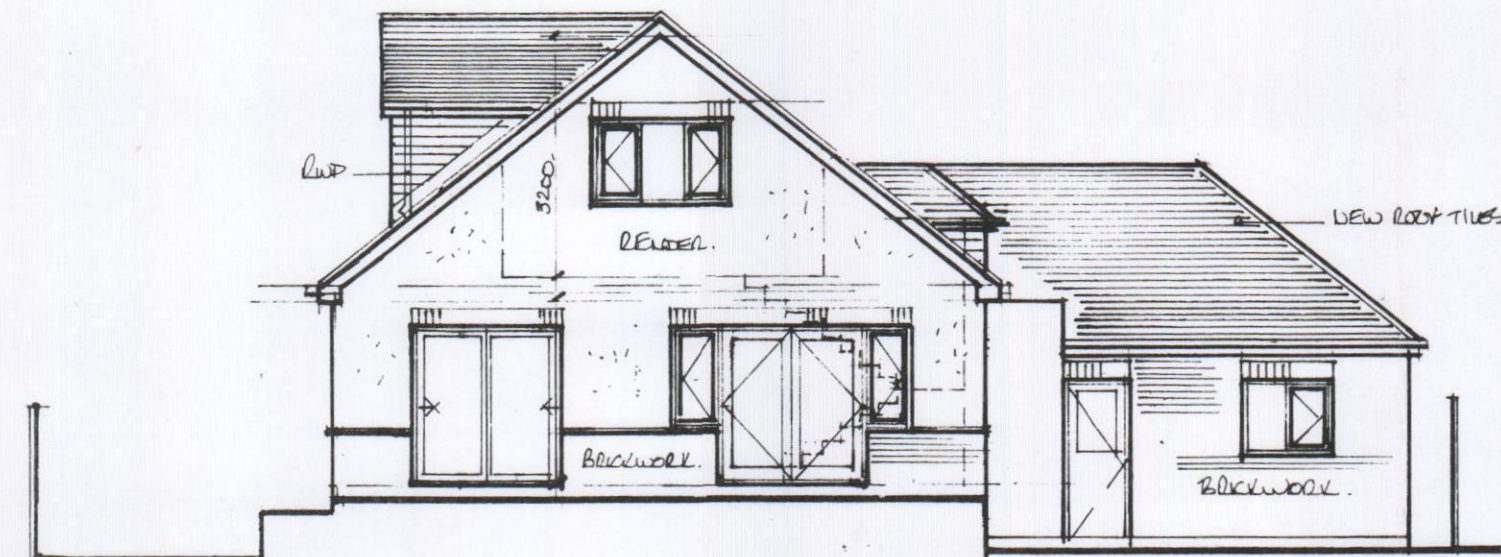


EAST ELEVATION

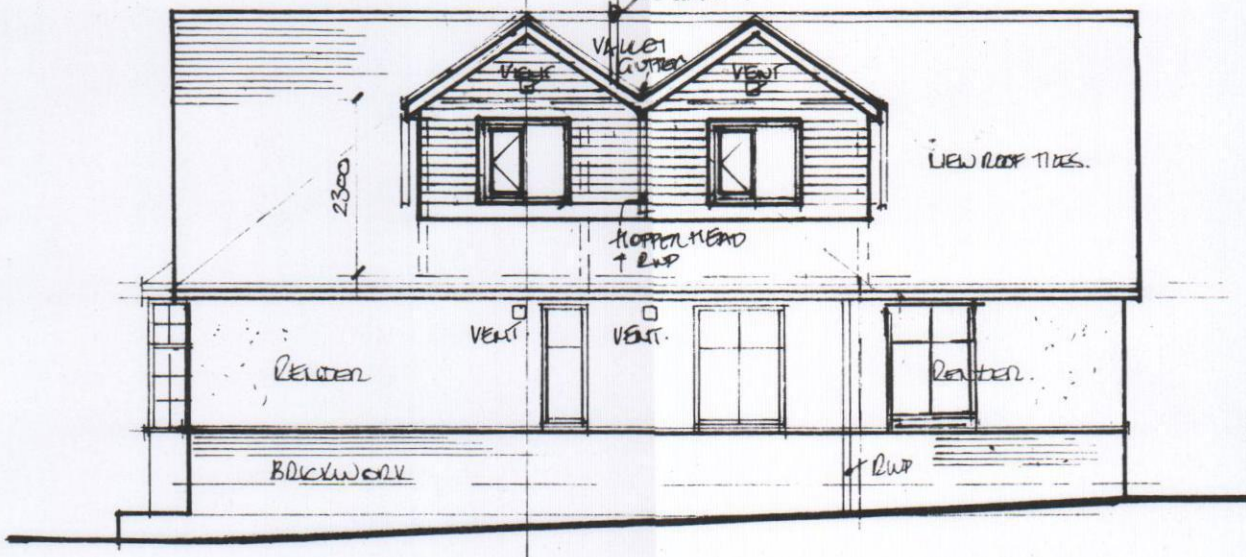


SOUTH ELEVATION

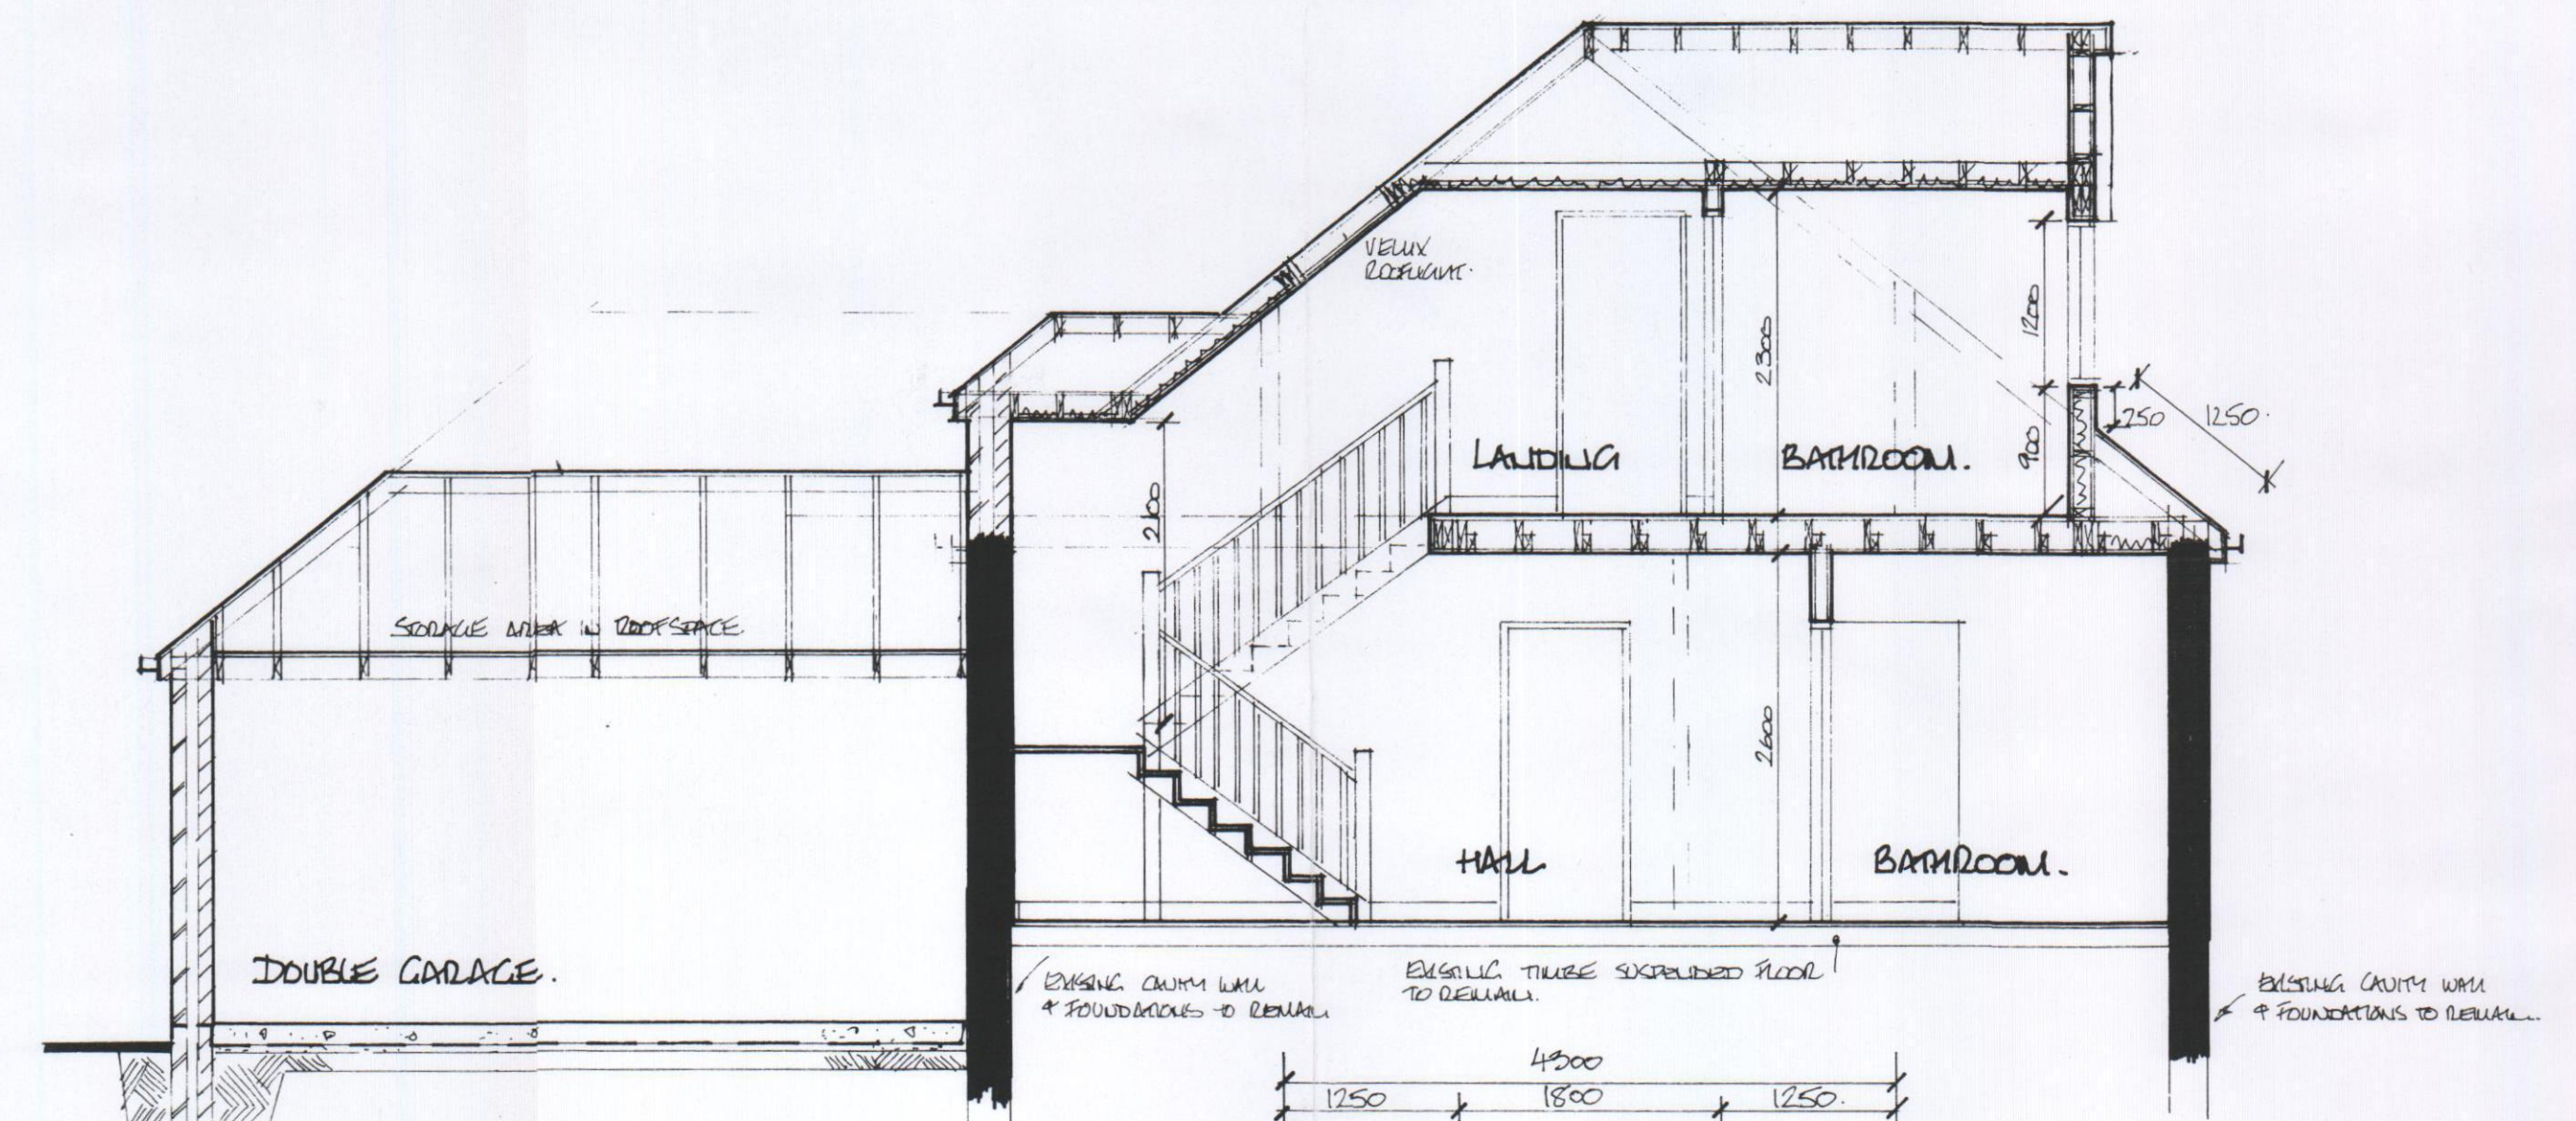


SECTION A-A.

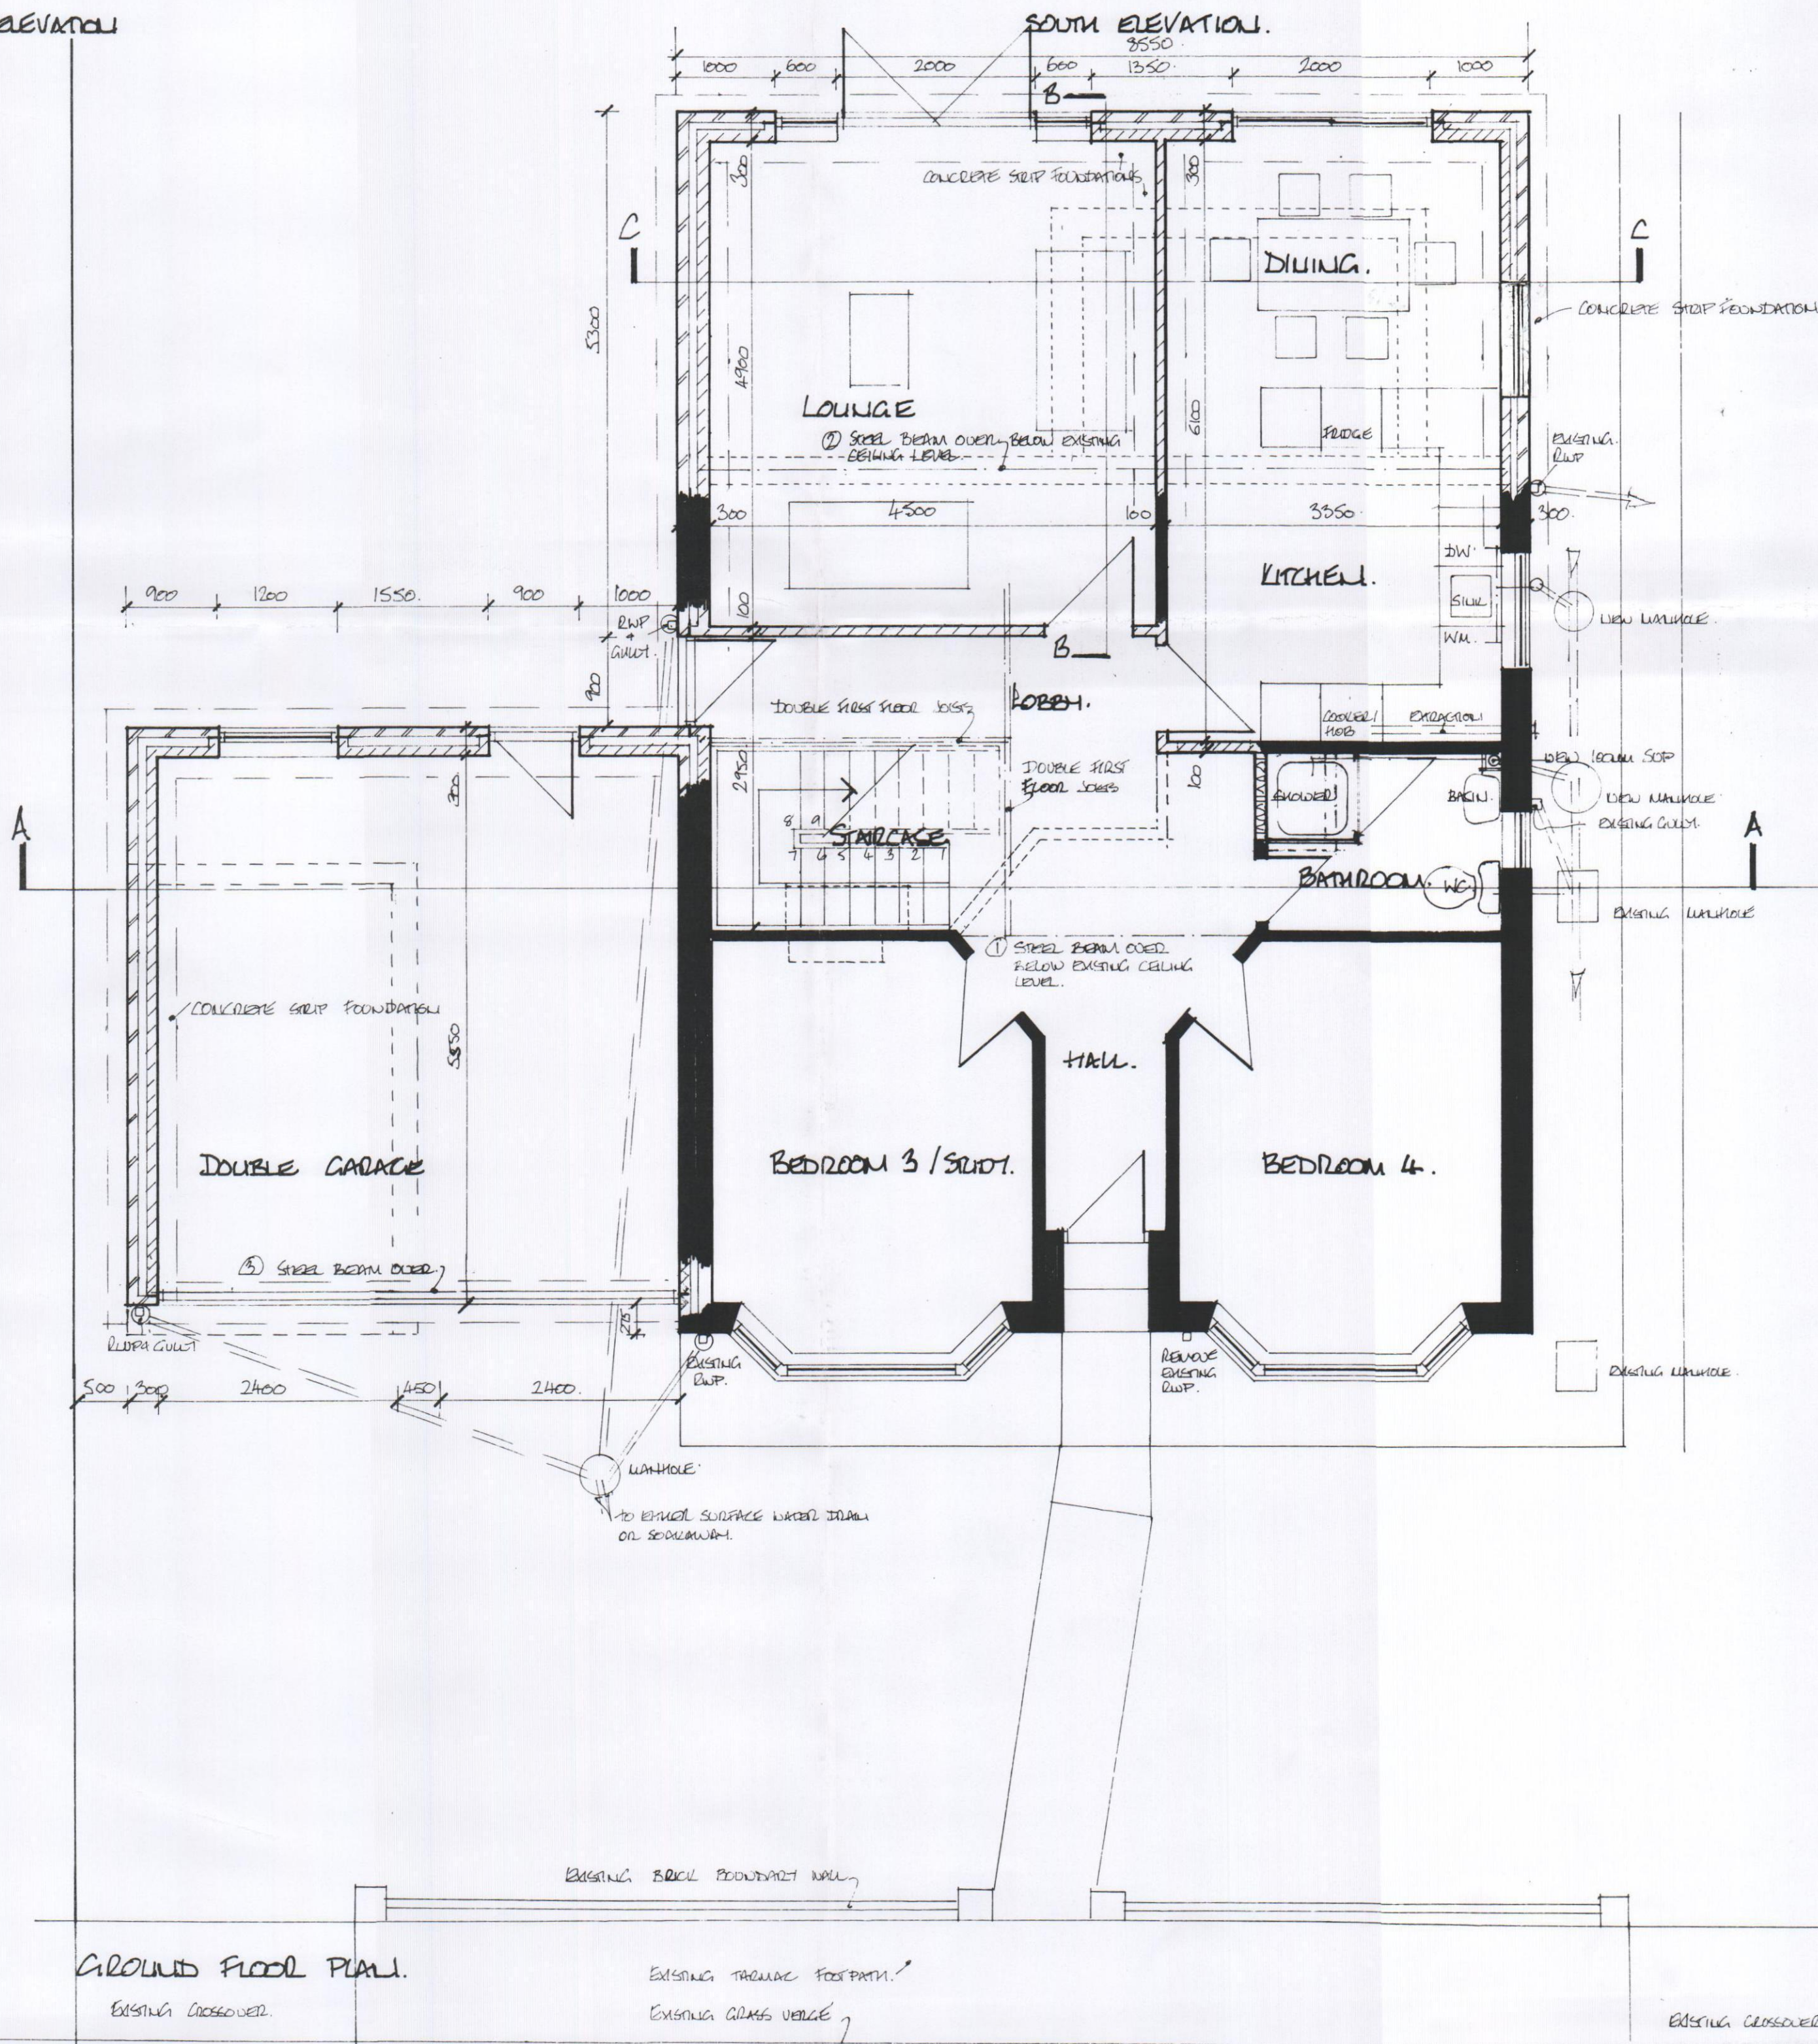

GROUND FLOOR PLAN.

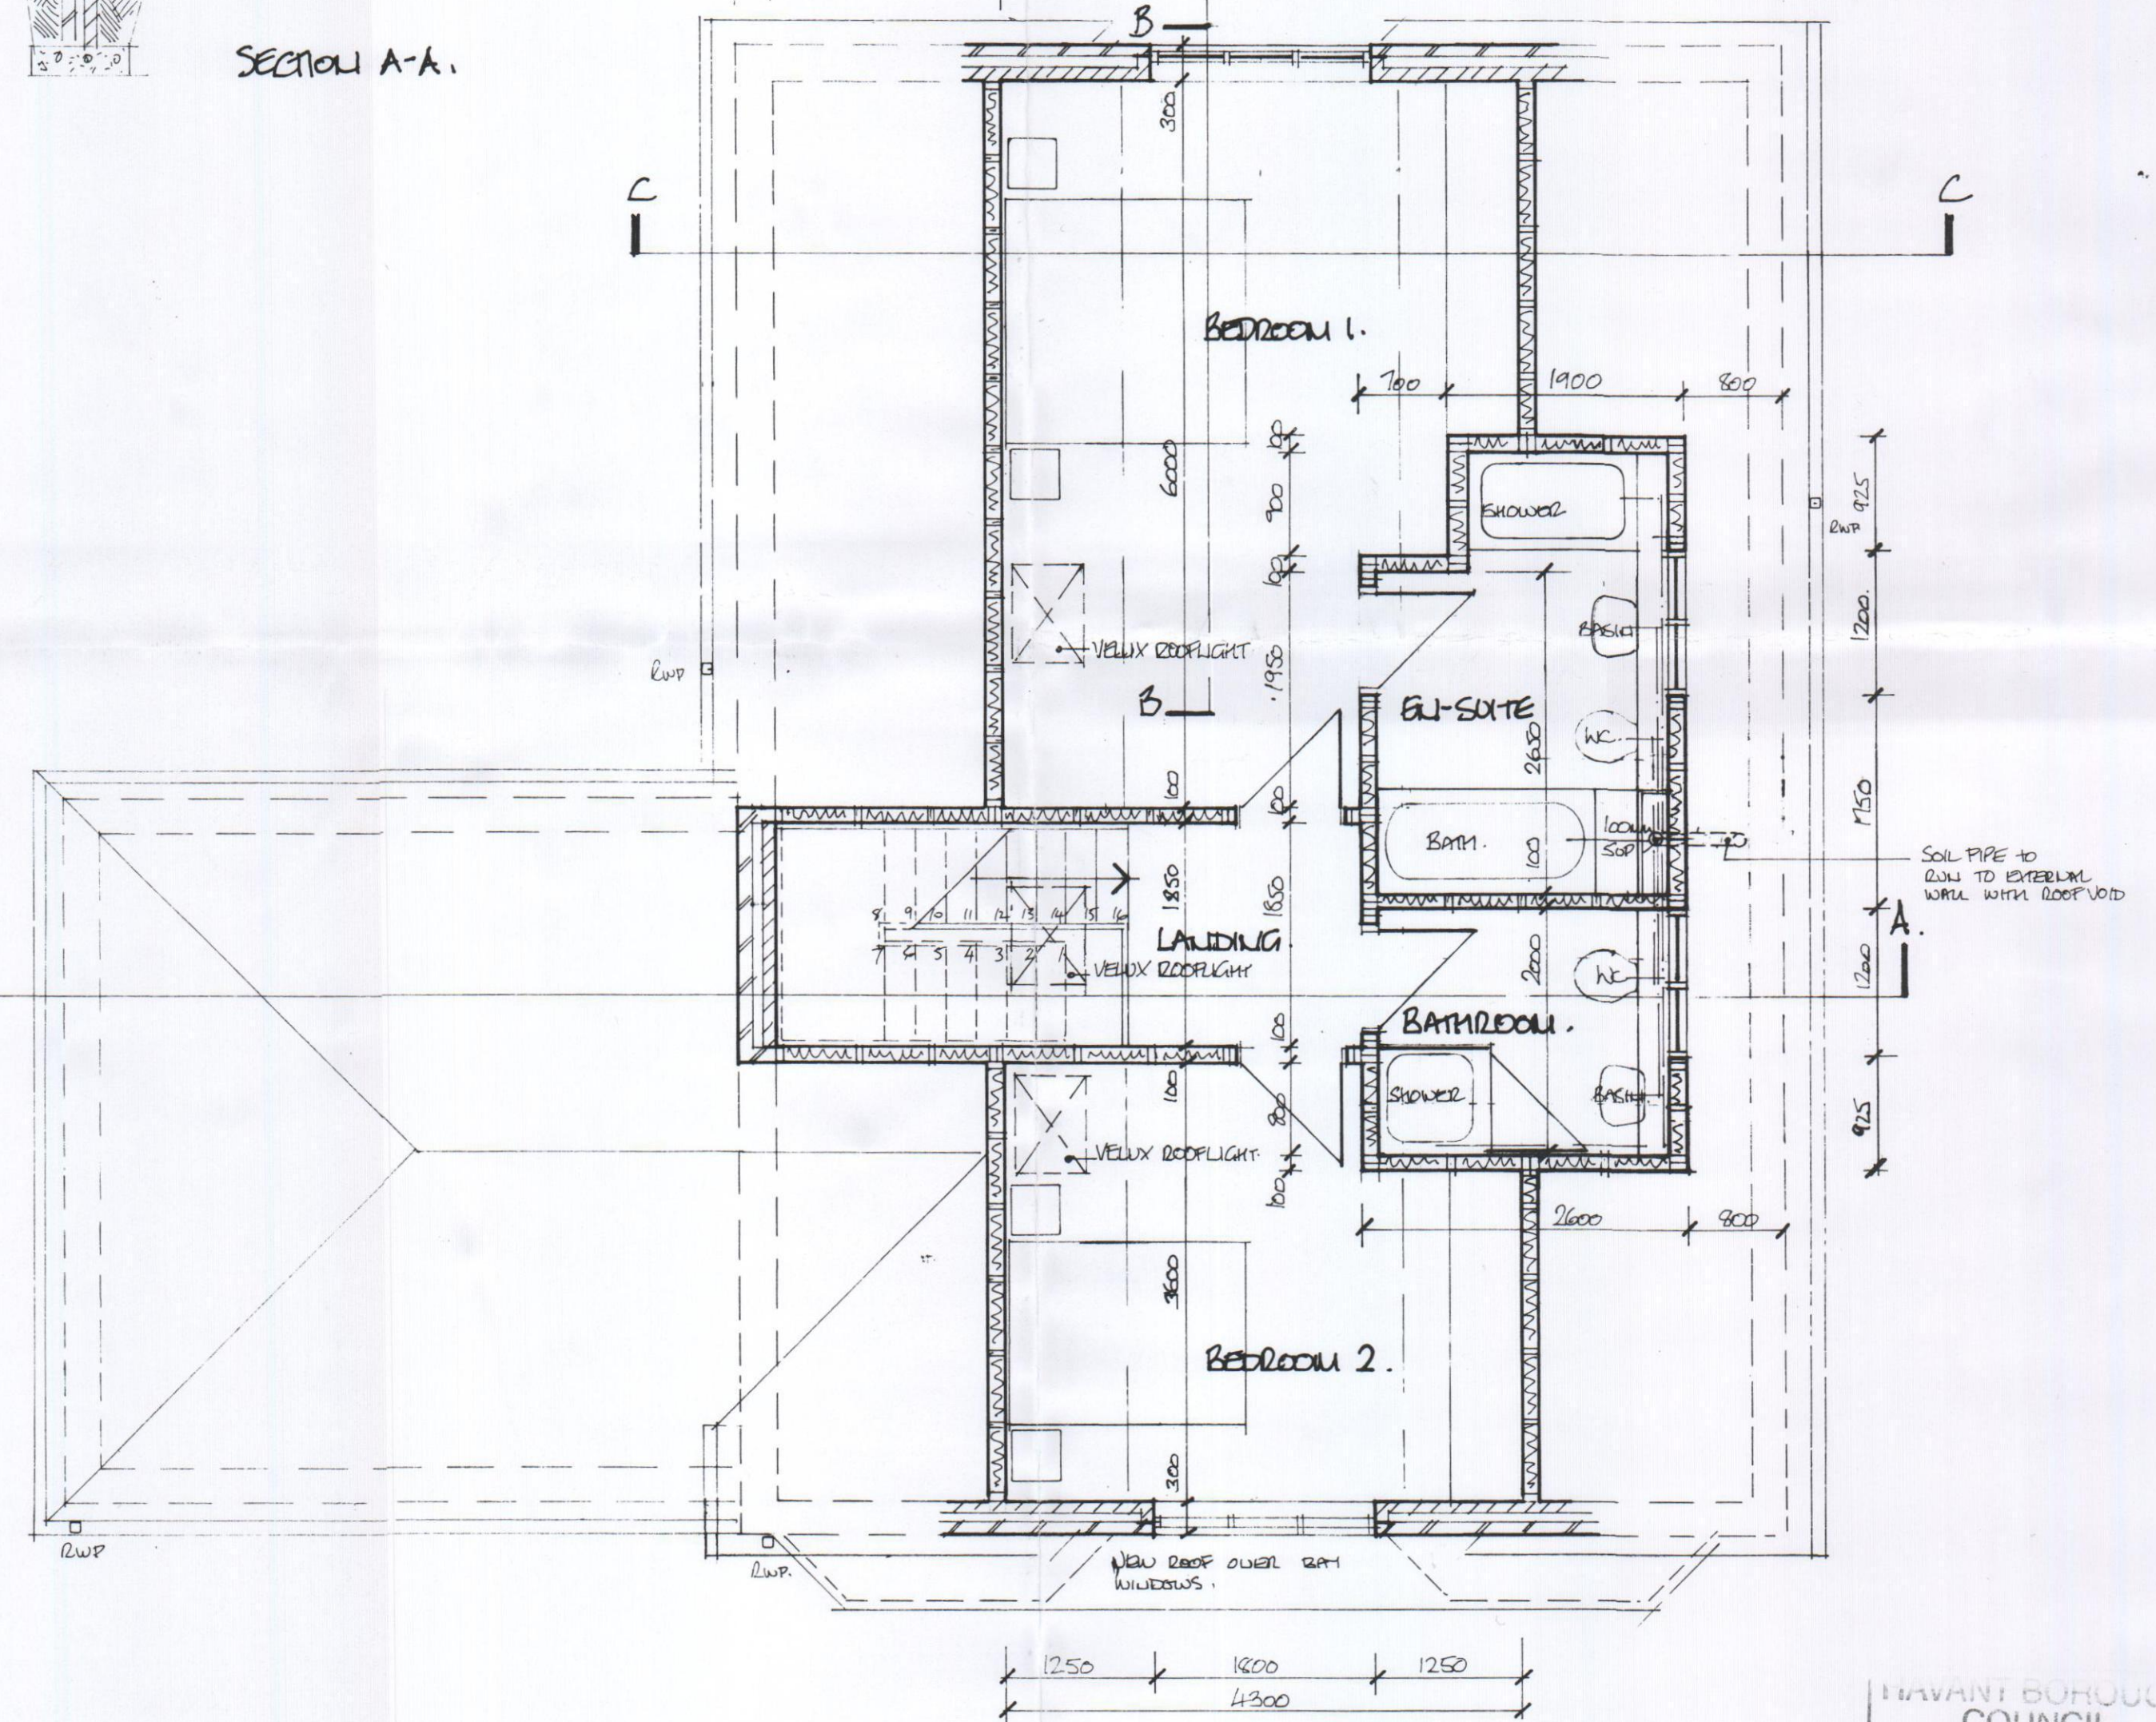

FIRST FLOOR PLAN.

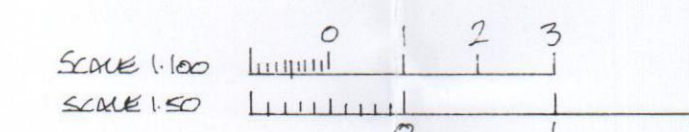

PROPOSED EXTENSION & ALTERATIONS TO
21 ST JOHN AVENUE, RIEBROOK, HALES.
SCALE 1:50 & 1:100 DATE FEBRUARY 2012
PROPOSING DRAWING NO. 2. PSL SOX.
REVISIONS.
A. NOTES & DETAILS ADDED
SOUTH ELEVATION & FIRST FLOOR BATHROOMS REVISED MARCH 2012

HALES BOROUGH
COUNCIL
27 MAR 2012
RECEIVED