

DEFECT FREE

CONSTRUCTION


Quality control is a trade contractors responsibility
the objective at practical completion is a building

DEFECT FREE


GENERAL NOTES:

1. The drawing number and revision should be checked against the drawing issue sheet to ensure use of current revision only.
2. It is the Subcontractors responsibility to co-ordinate and interface their works with all other trades, to ensure zero defect, attain quality criteria and compatibility to meet Hargreaves requirements and design standards.
3. Where no specific detail is indicated use specialist manufacturers standard details of construction.
4. This drawing is to be read in conjunction with the project specification and in particular standard details.
5. Any discrepancies are to be reported to the Site Manager for further instruction.
6. Do not scale from this drawing.

Detail Q, R and U

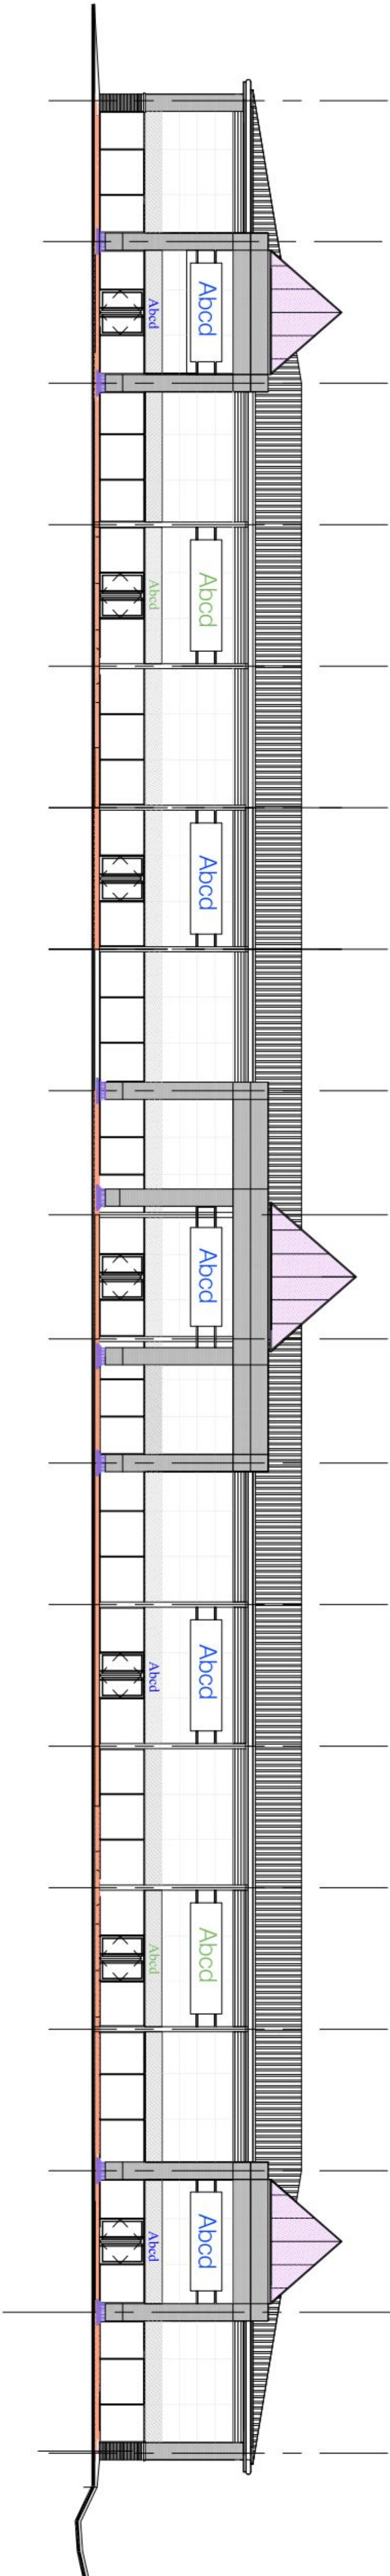


South (Front) Elevation 1:200

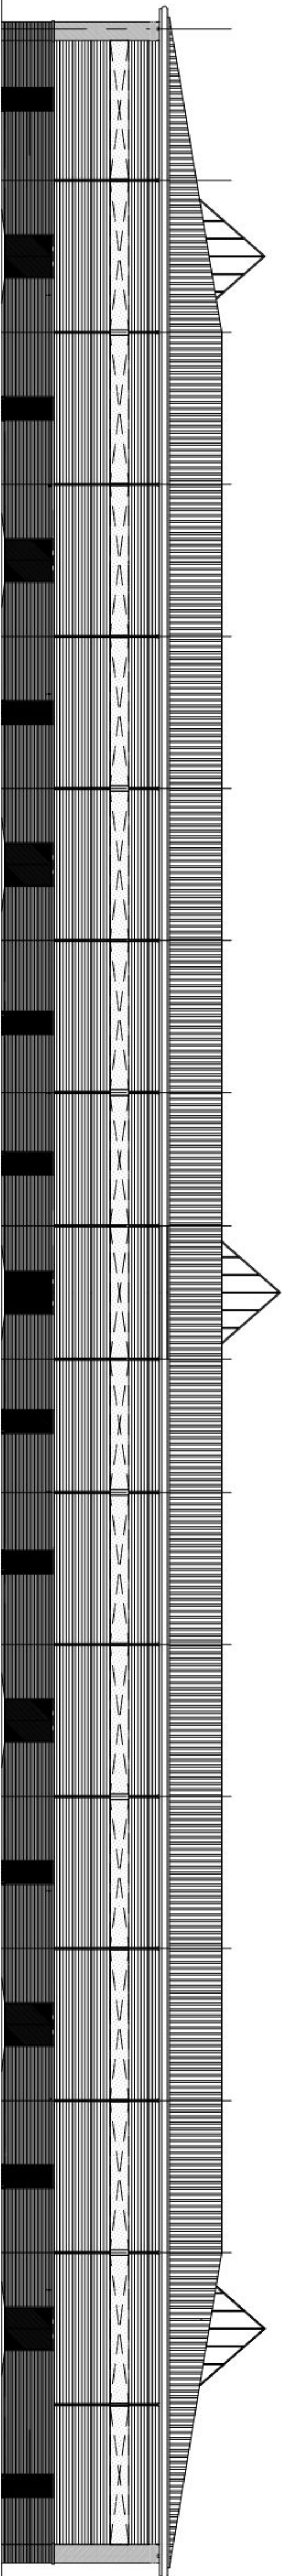


North (Rear) Elevation 1:200

PERMIT

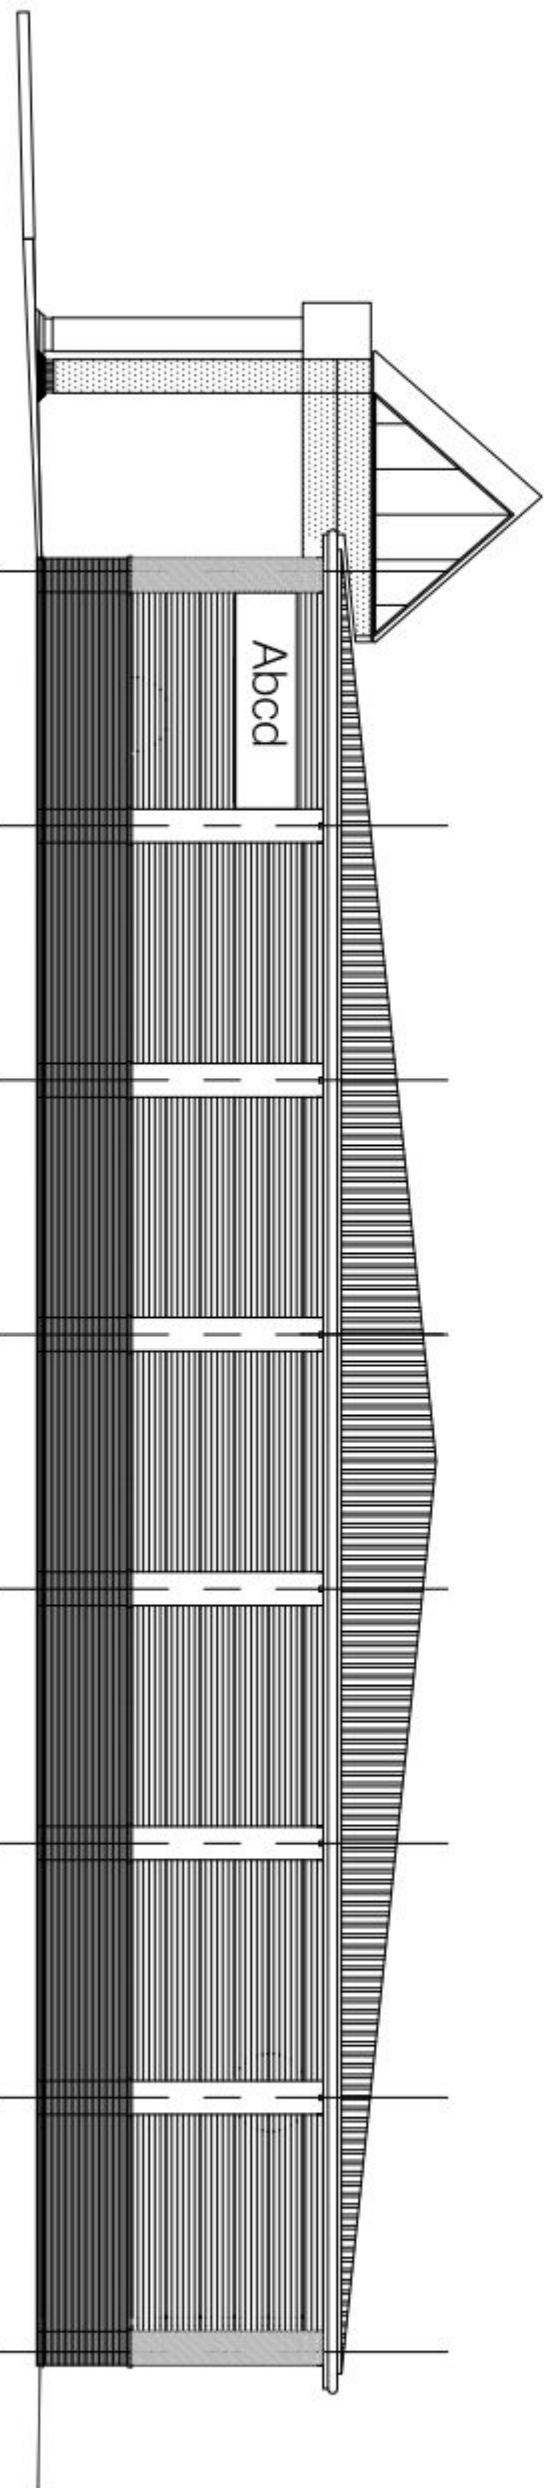

Proposed East Elevation 1:200

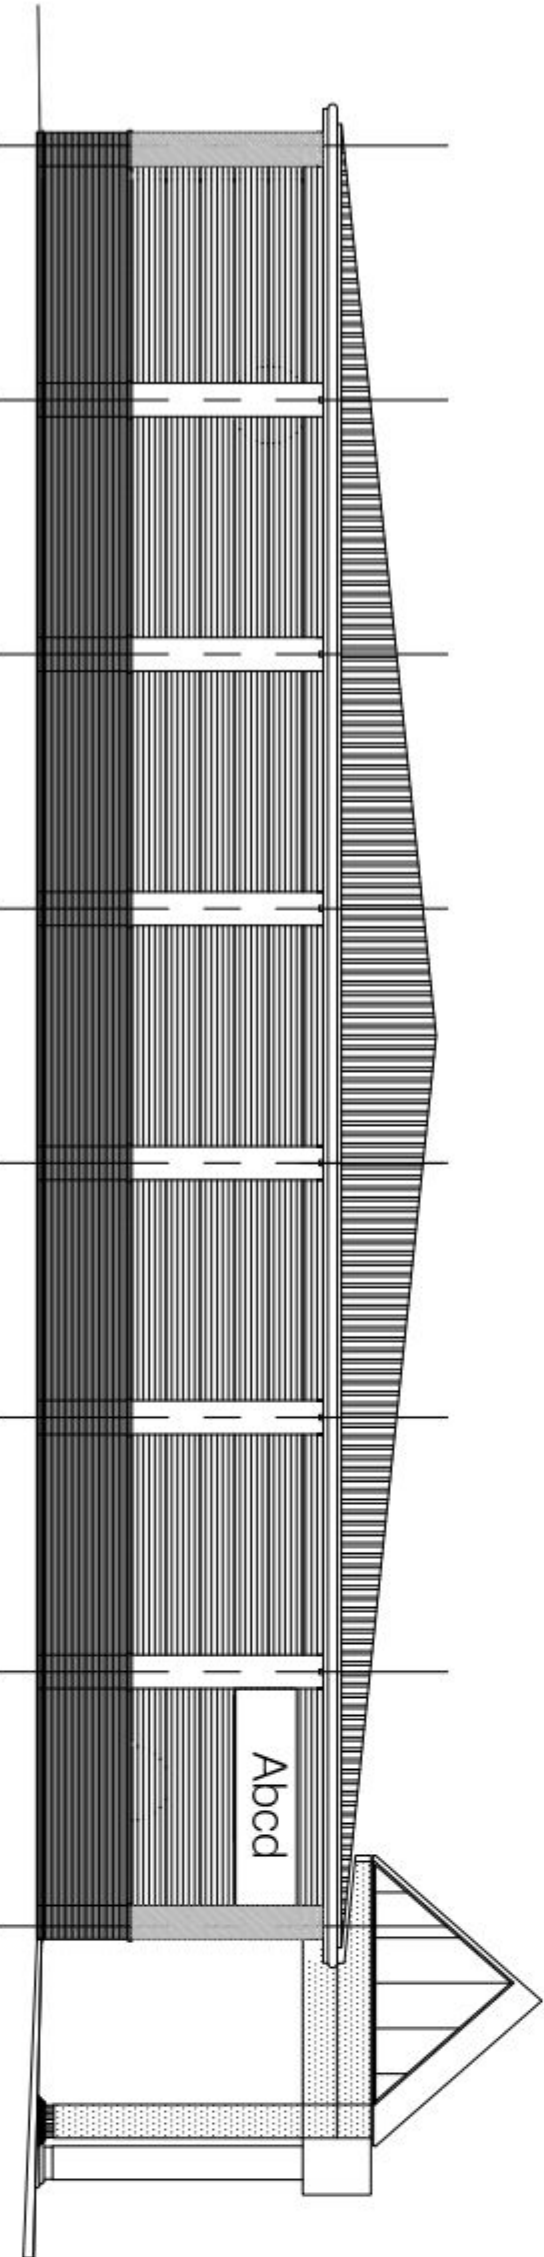

West Elevation 1:200

A. Amended for Roofing, Cladding & Steel Tenders		07/09/06
REV	DESCRIPTION	DATE
REVISION		



Rushington House, Worthing Road, Rushington, West Sussex, BN16 3PS
Tel No: (01903) 777775 Fax No: (01903) 777765

APPROVED BY:

DATE:

Drawn by	date
1:200 @ A1	June 2006

Units 1-7 Solent Road Retail Park,
Solent Road
HAVANT

ELEVATIONS AS EXISTING.

job no.	drawing no.	rev.
HASR	PV01	