

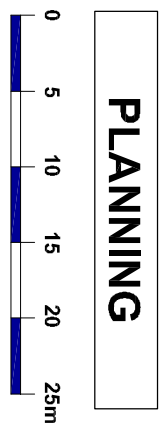


WATERLOOVILLE

 


NB: All landscaping is shown indicatively, please refer to Arthur Amos Associates drawings for full design and spec

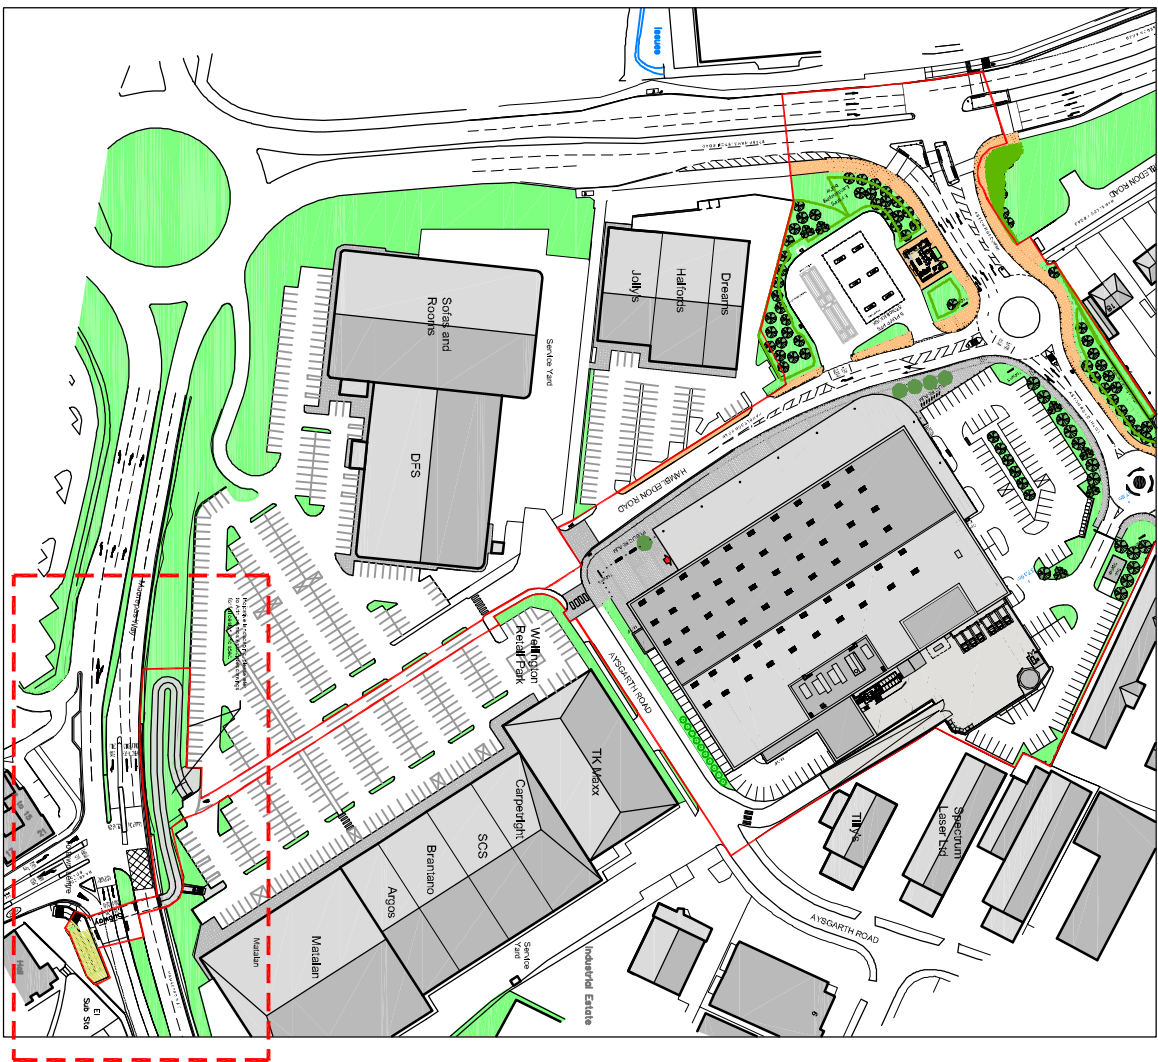

Proposed Site Plan - Ramp Extract Location
Scale 1:2500

Final details regarding materials and lighting subject to ongoing discussions with Hampshire County Council

Please refer to Kirk Saunders drawings 4483 KSS 002 - T2(3) for further information on the ramp arrangement.

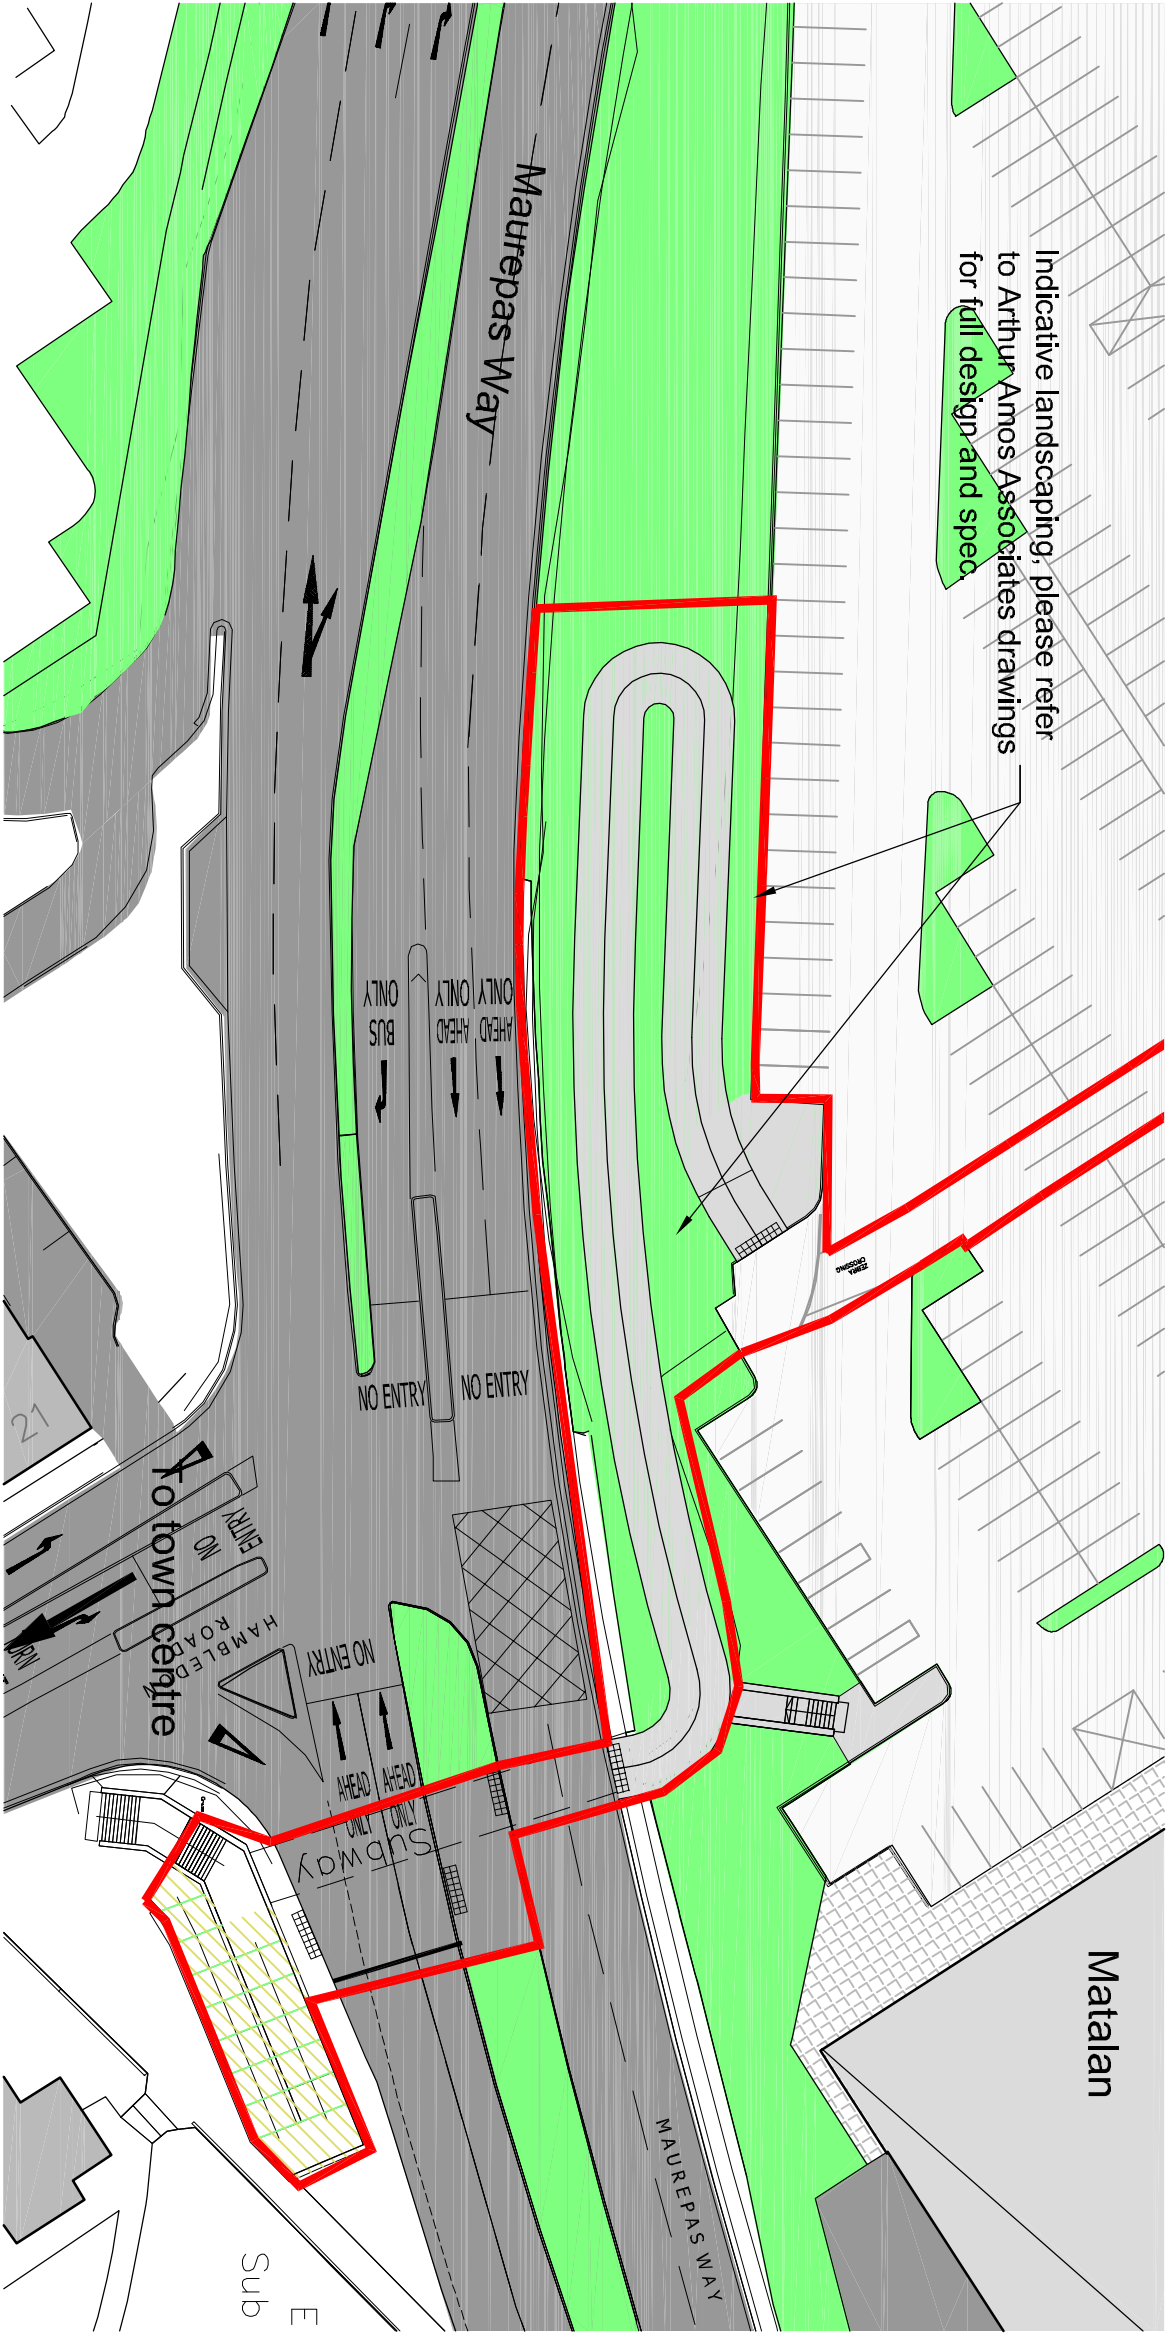

Proposed Maurepas Way Pedestrian Access (Including Ramp)



Existing Maurepas Way Pedestrian Access