




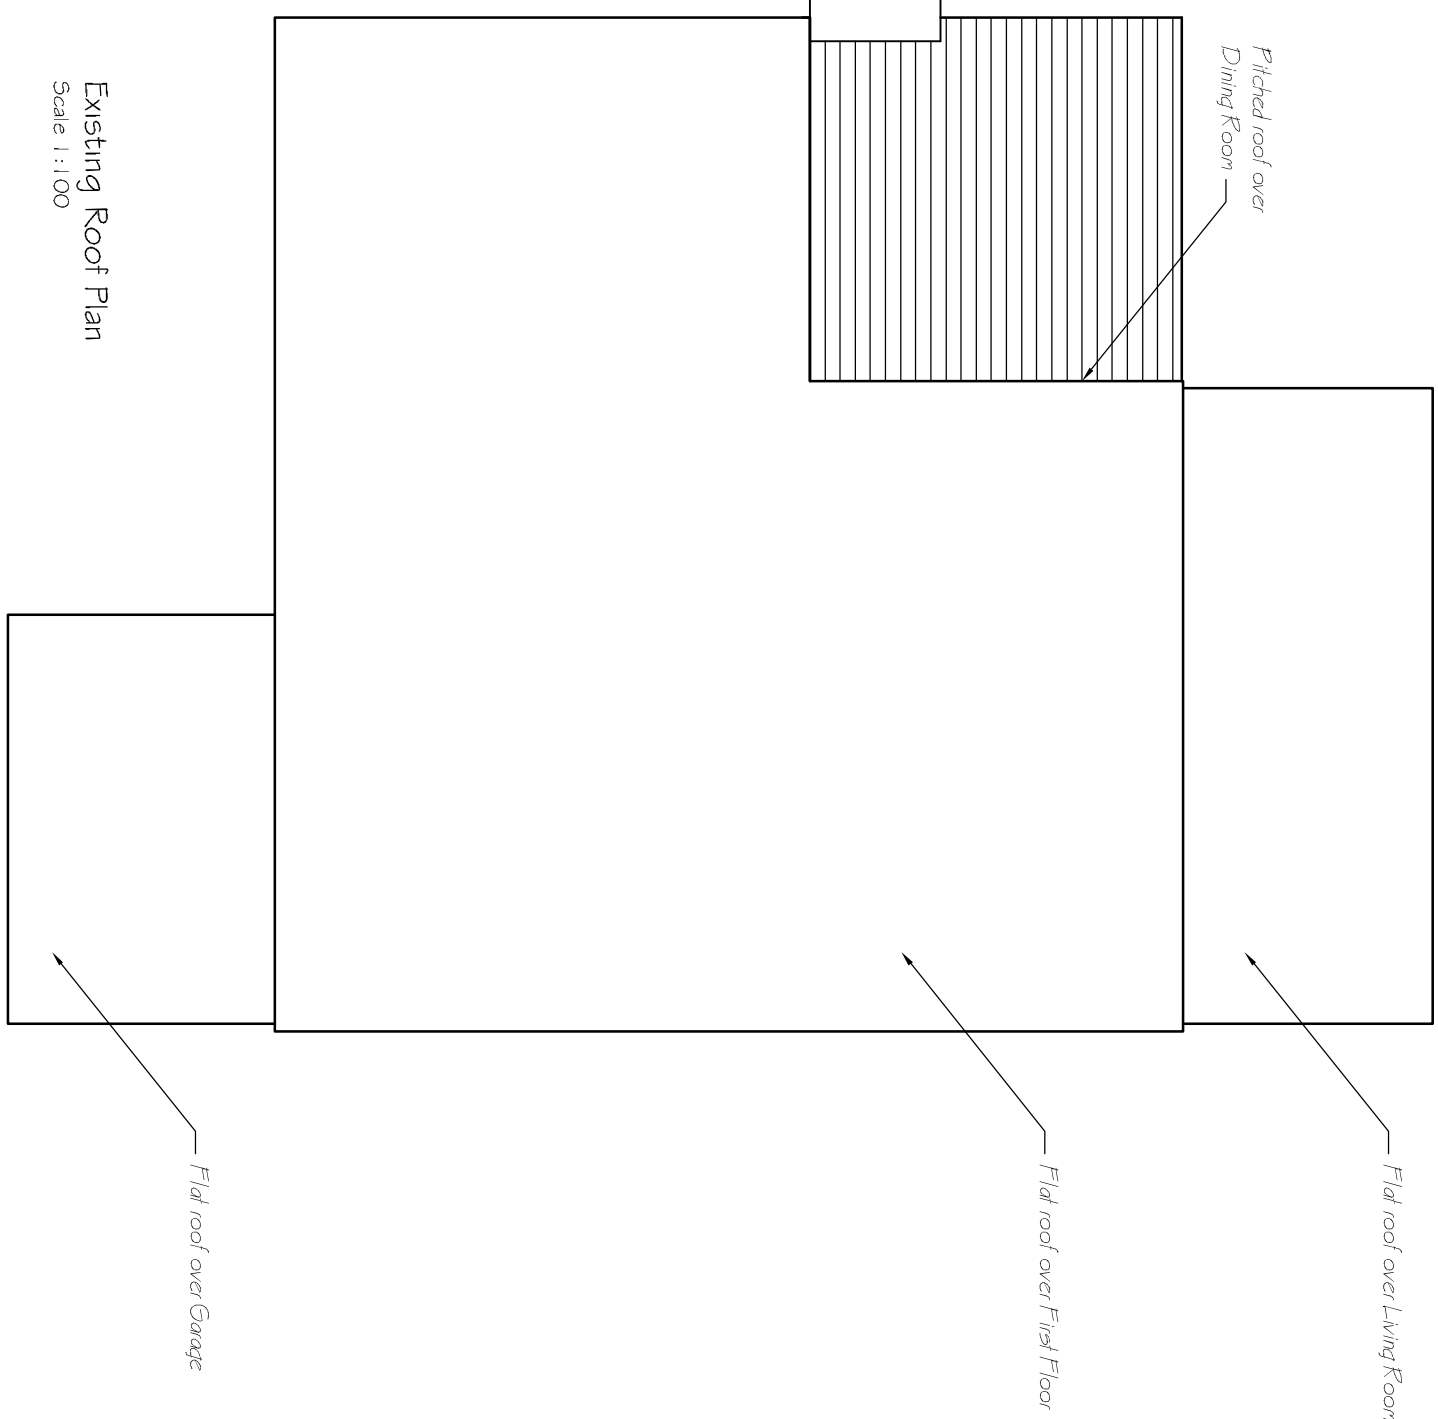


Floor plans to remain unchanged between existing and proposed

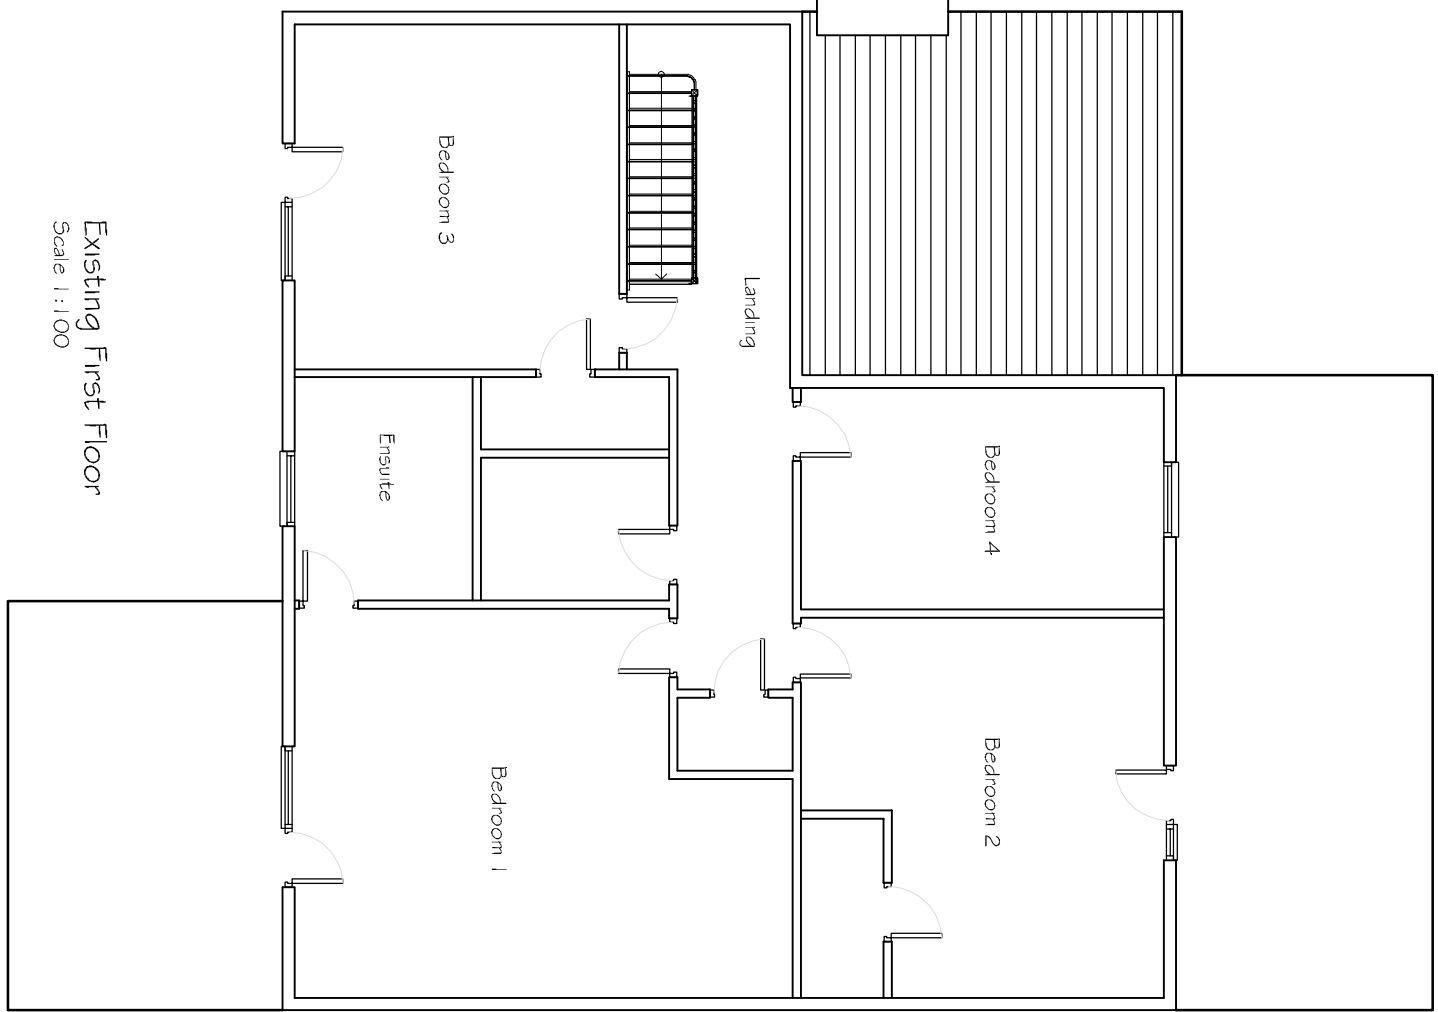


Proposed perspective from the South East (not to scale)

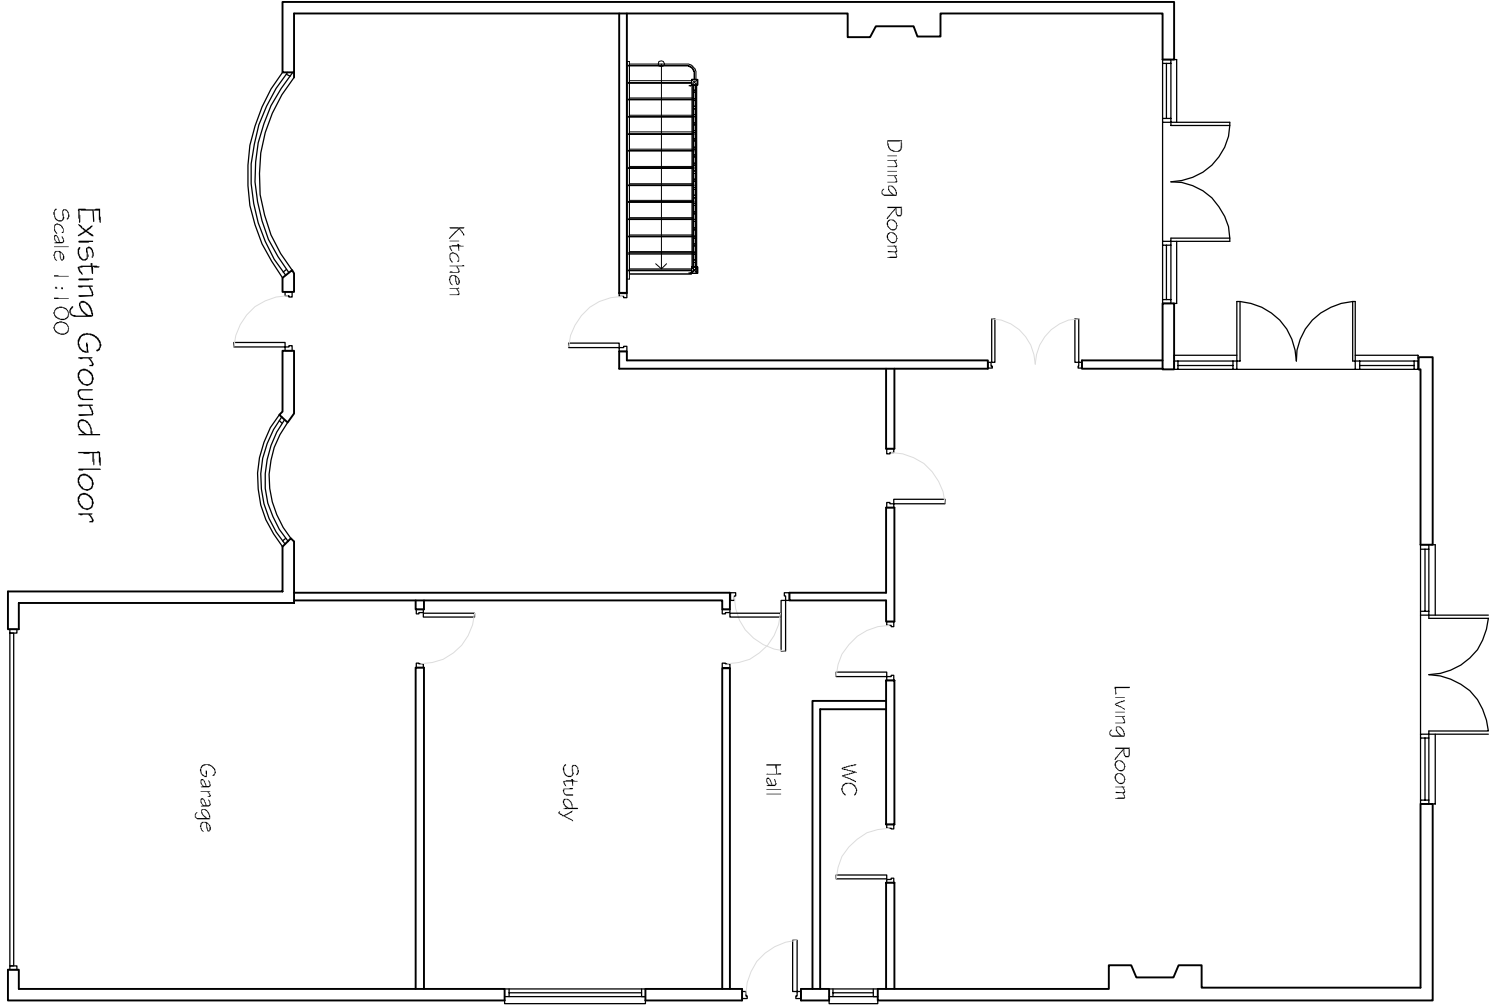


Proposed perspective from the East (not to scale)

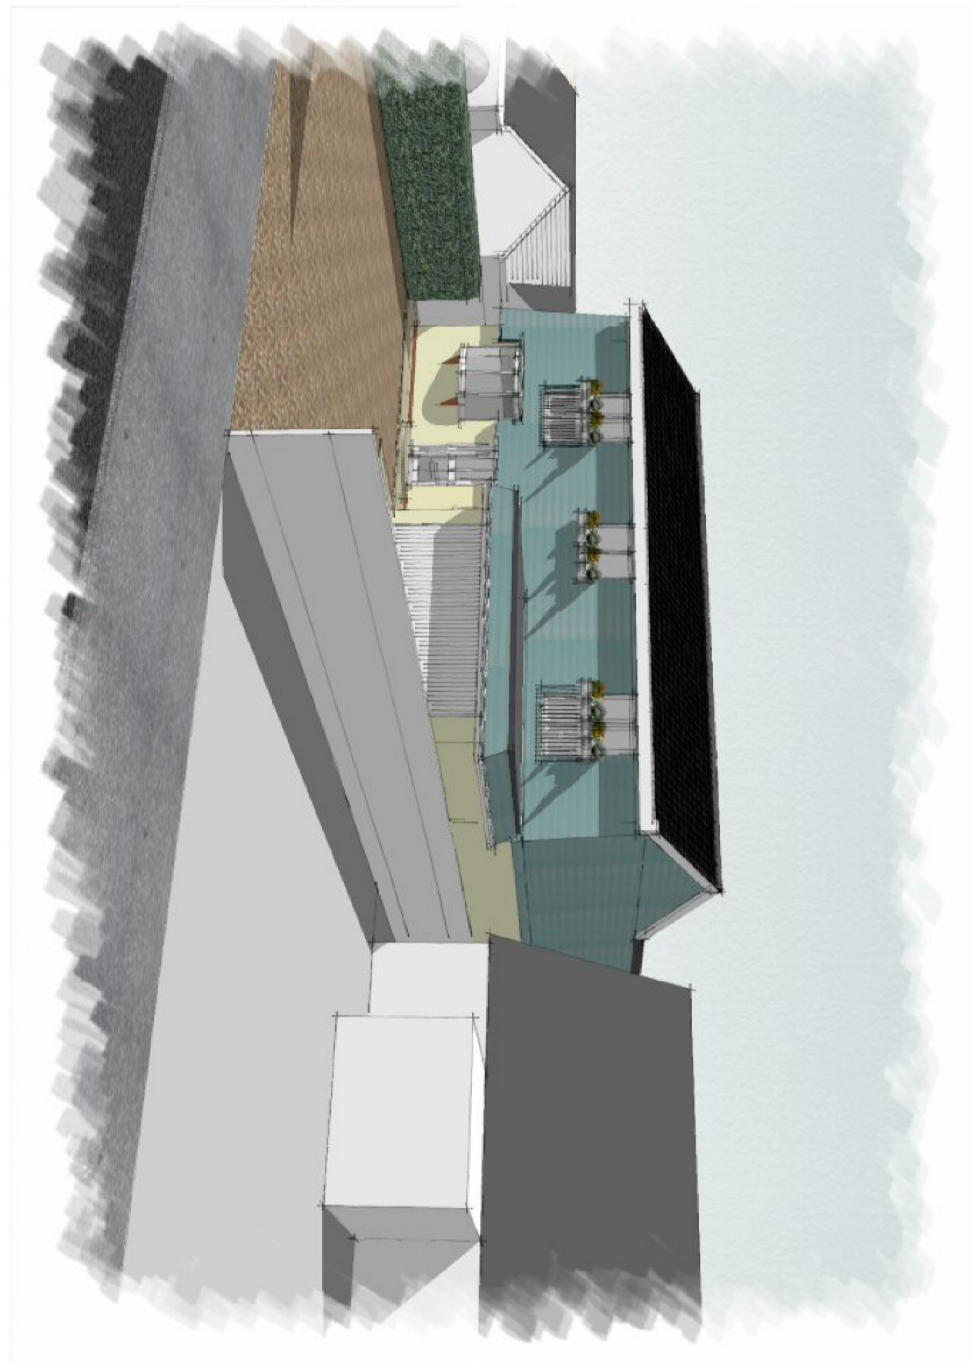


Proposed perspective from the North East (not to scale)

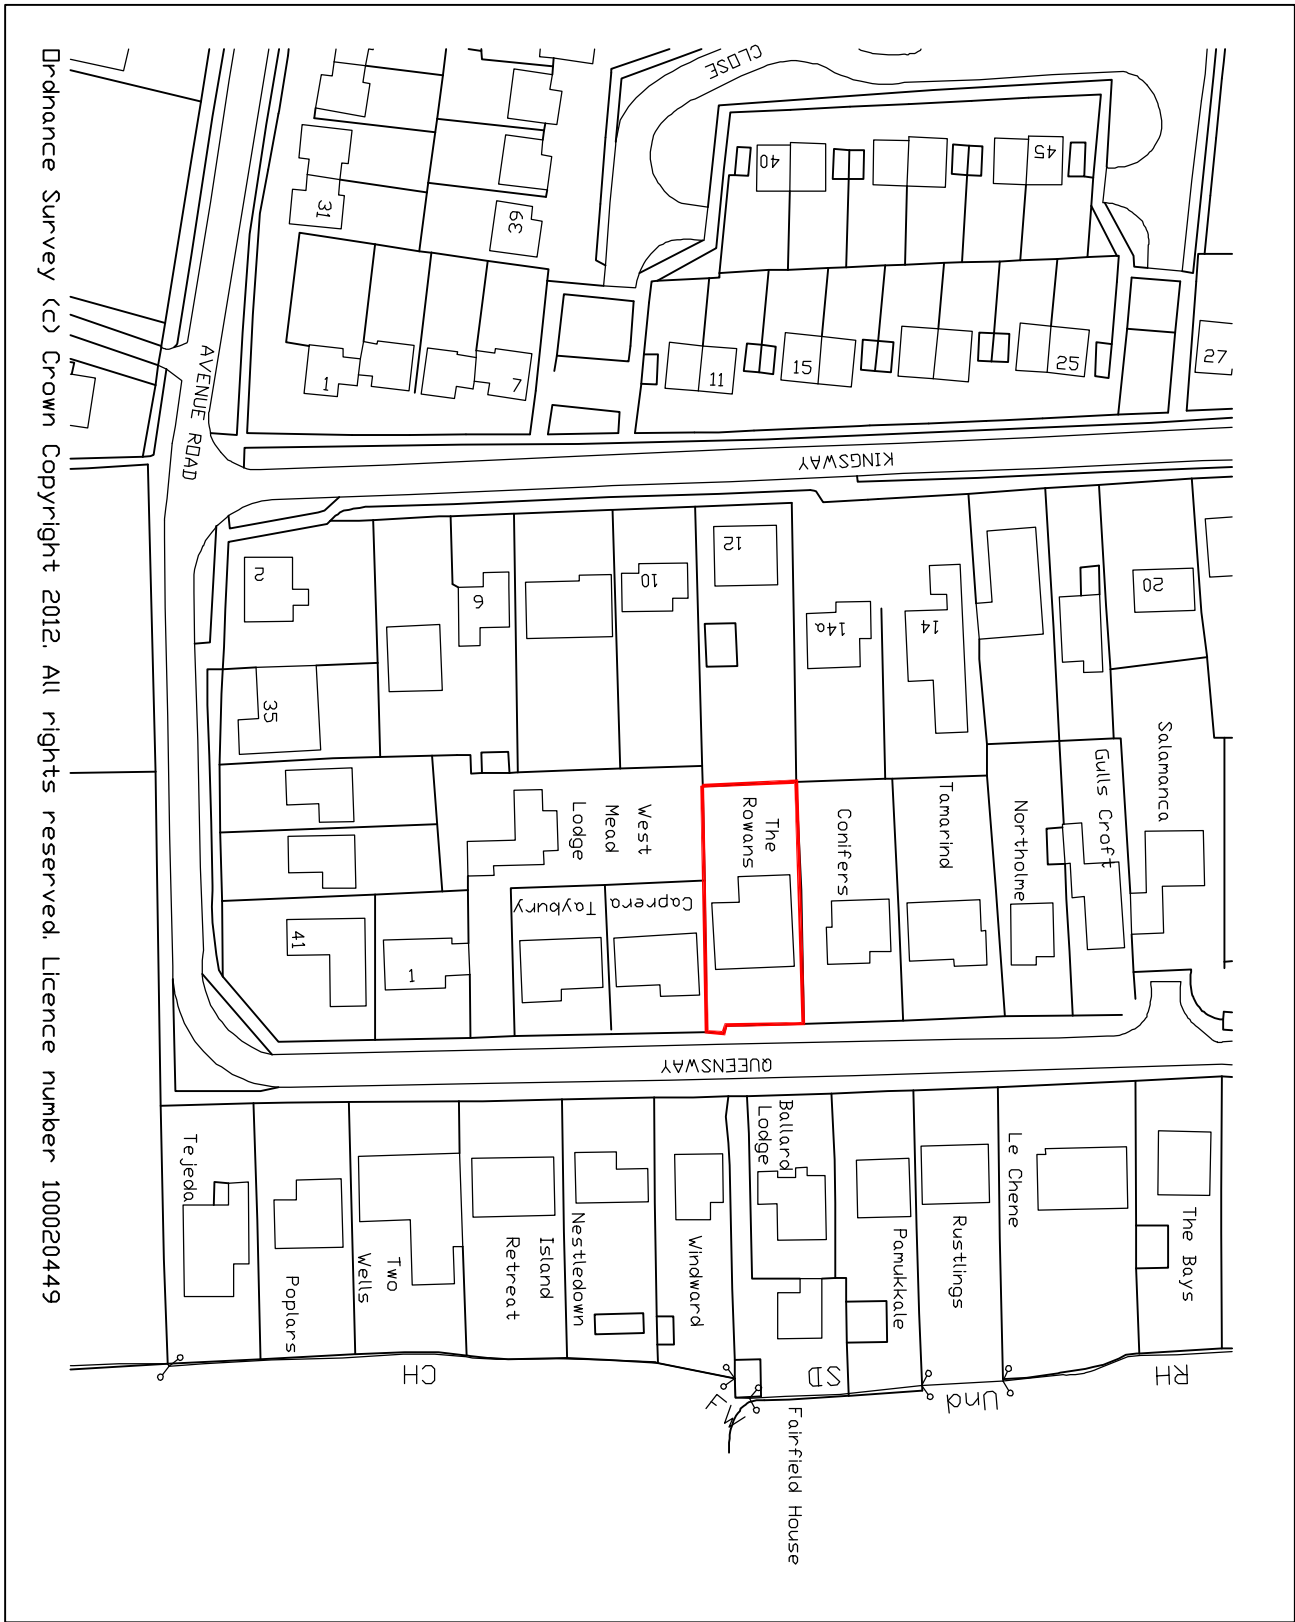

Proposed location Plan Scale 1:1250

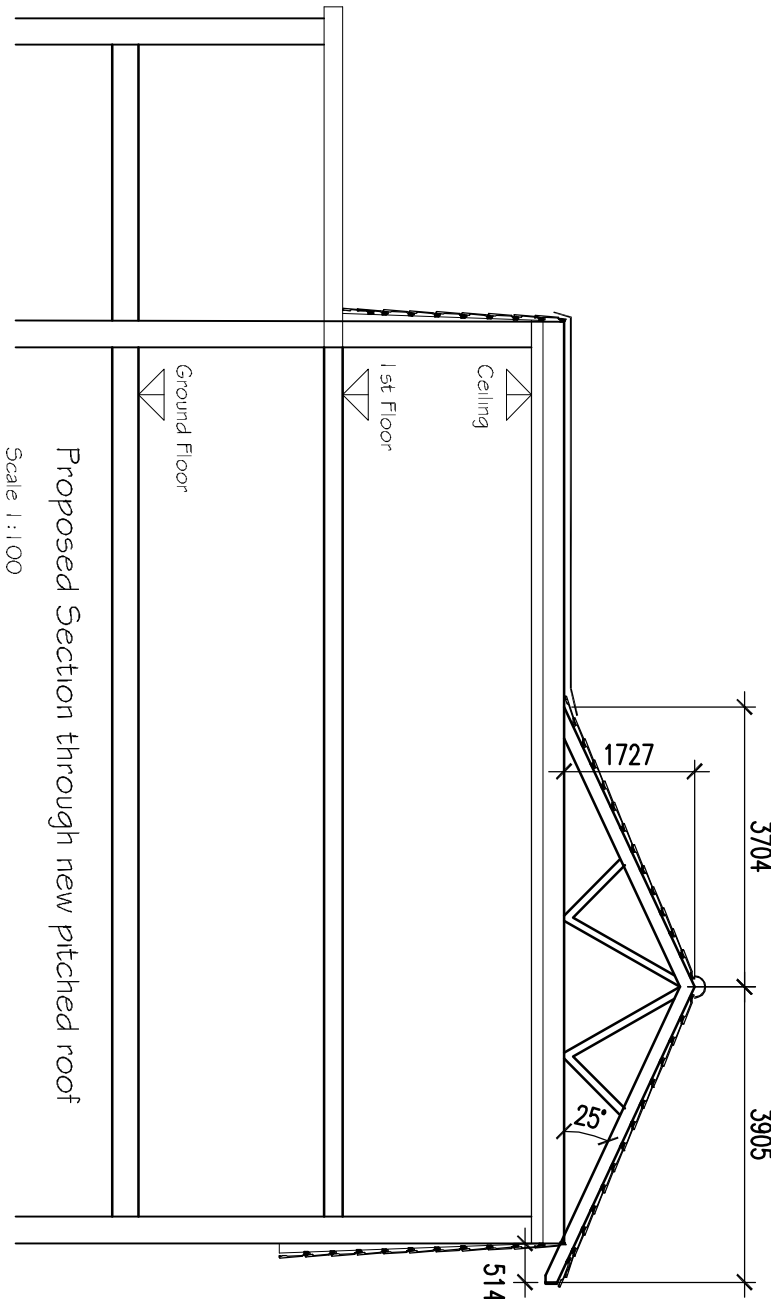

Proposed Section through new pitched roof
Scale 1:100

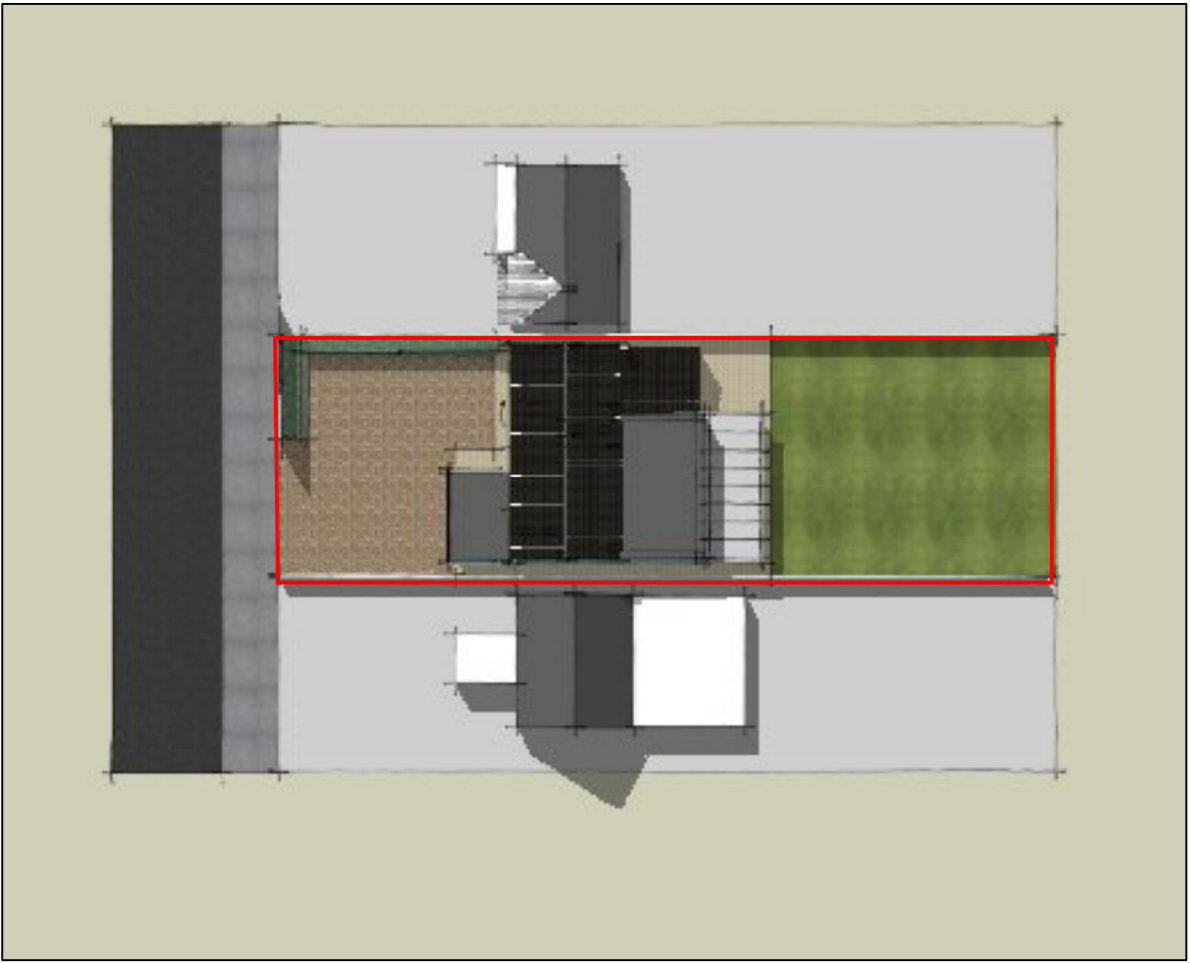

Proposed Block Plan Scale 1:500

		CLIENT	Mr & Mrs Fitchett		PROJECT	Proposed new pitched roof to The Rowans Queensway Hayling Island.		TITLE	Floor plans, roof plan, perspectives, location plan, block plan and section.		 E Design 1700222 2nd Floor 79988 1058 1058 1700222 2nd Floor 79988 1058 105	
--	--	--------	-------------------	--	---------	---	--	-------	--	--	---	--