


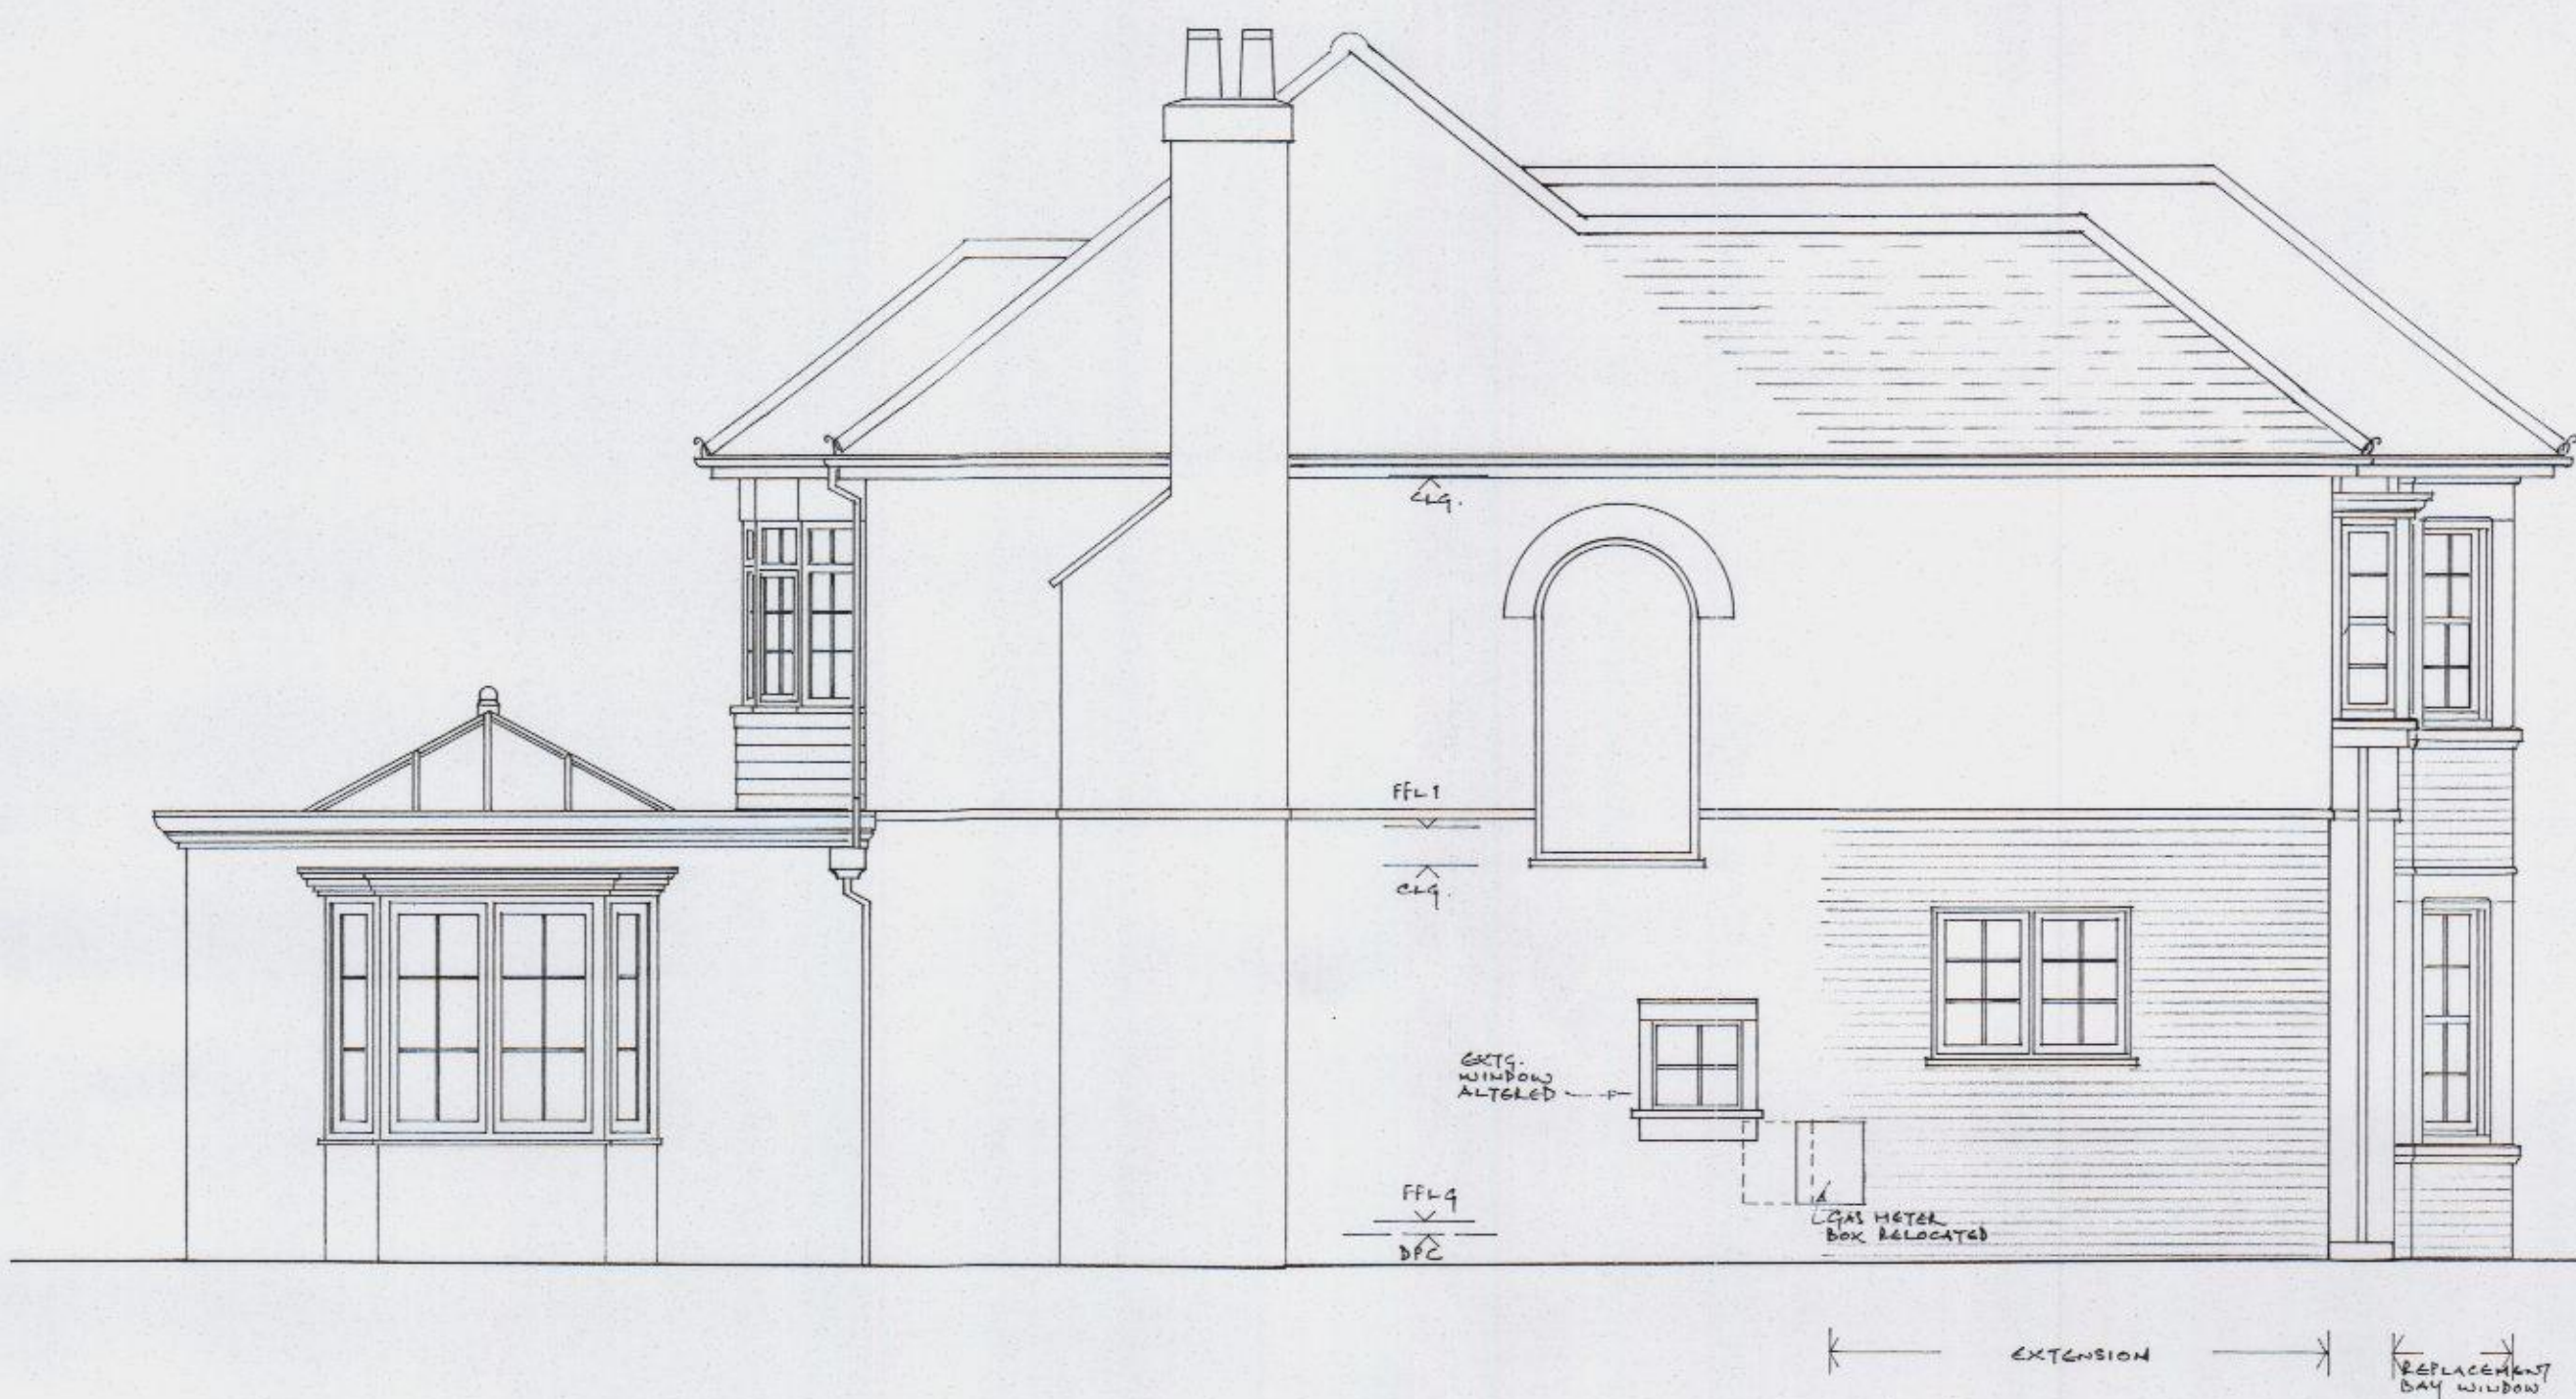

SOUTH ELEVATION



EAST ELEVATION



NORTH ELEVATION

EXTERNAL MATERIALS :-
 WALLS : FACING BRICKWORK TO LOWER LEVEL AND TEXTURED RENDER, WITH PAINTED FINISH, TO UPPER LEVEL - ALL TO MATCH EXISTING.
 ROOF : CLAY PLAIN TILES AND FITMENTS - ALL TO MATCH EXISTING.
 WINDOWS AND DOOR - PAINTED TIMBER JOINERY (WINDOWS DOUBLE GLAZED, VERTICAL SLIDING SASHES).
 OTHER JOINERY - PAINTED TIMBER.

HAVANT BOROUGH COUNCIL
 27 NOV 2012
RECEIVED

JOB REPLACEMENT OF EXTG. ENTRANCE PORCH WITH 2 STOREY EXTENSION, AND OF EXTG. FRONT BAY WINDOW TO NEW DESIGN AT 49 BATH ROAD, EMSWORTH, PO10 7ER	
CLIENT ANNA WILDMAN AND DAVID GLAY	
TITLE AS PROPOSED - ELEVATIONS	
SCALE 1 : 50	DRAWN BY PSH
DATE NOVEMBER 2012	

RAY DUDMAN ASSOCIATES
 ARCHITECTS
 LAVANT HOUSE
 39 LAVANT STREET
 PETERSFIELD
 HAMPSHIRE, GU32 3EL
 TELEPHONE : 01730 262222

DRAWING No. 81/402 [P] 02	REV.
------------------------------	------