




Note:  
Do not Scale from this Drawing (except for planning approval).  
All dimensions are in millimetres and to be checked on site.  
All Dimensions relating to subcontractors or suppliers work  
must be checked and agreed between the main contractor and  
the sub-contractors and suppliers.

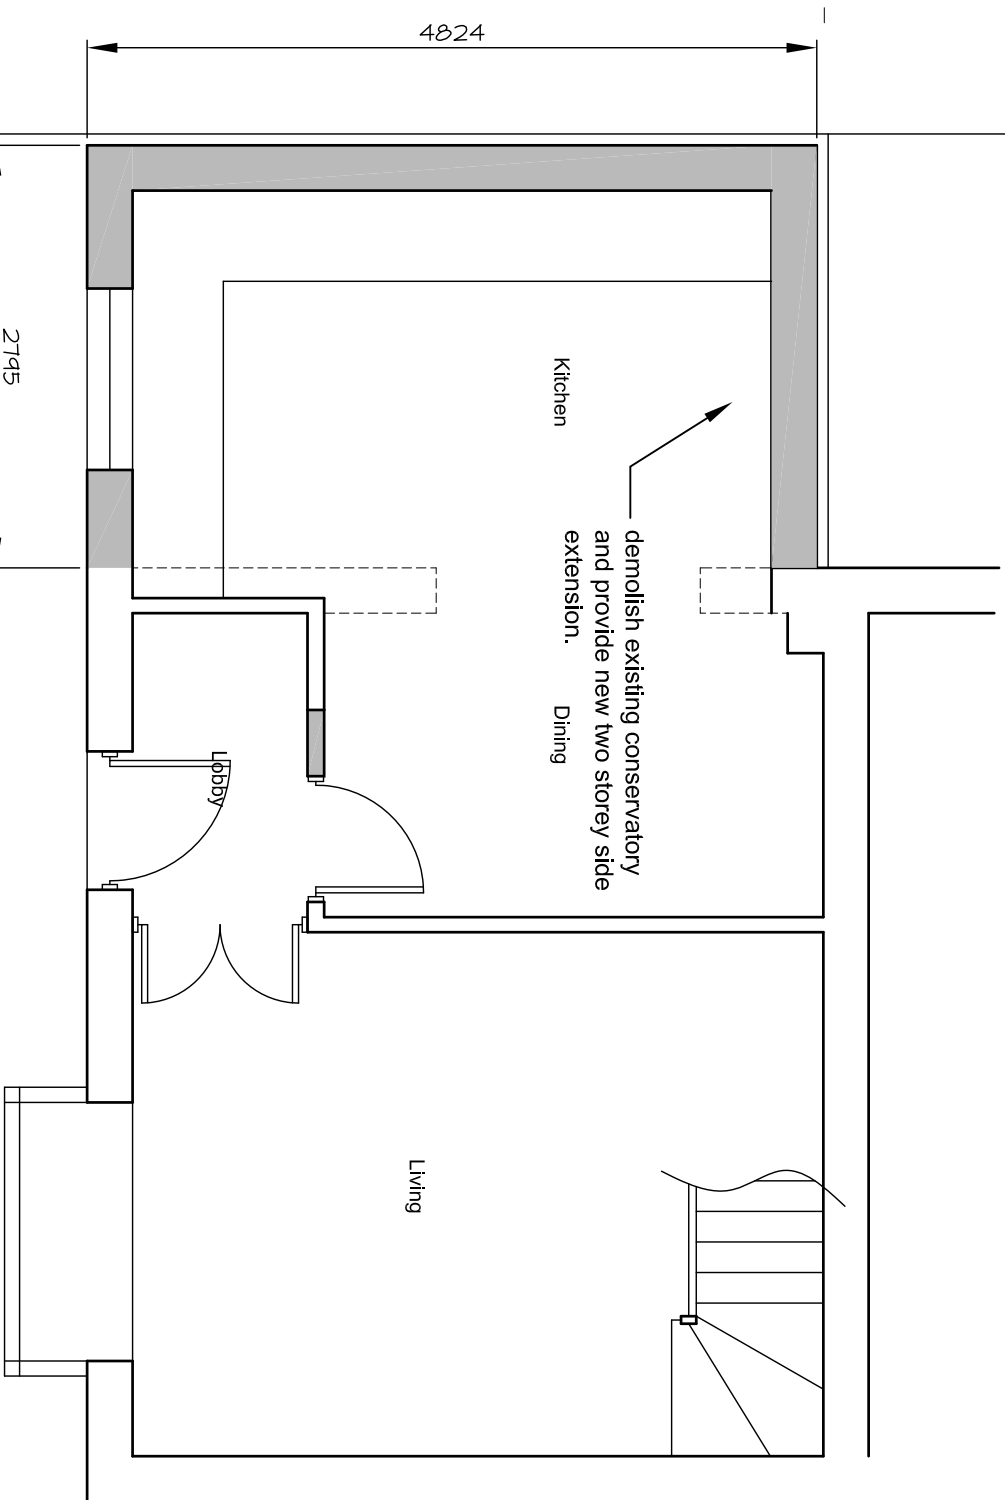

PROPOSED GROUND FLOOR PLAN  
SCALE 1:50

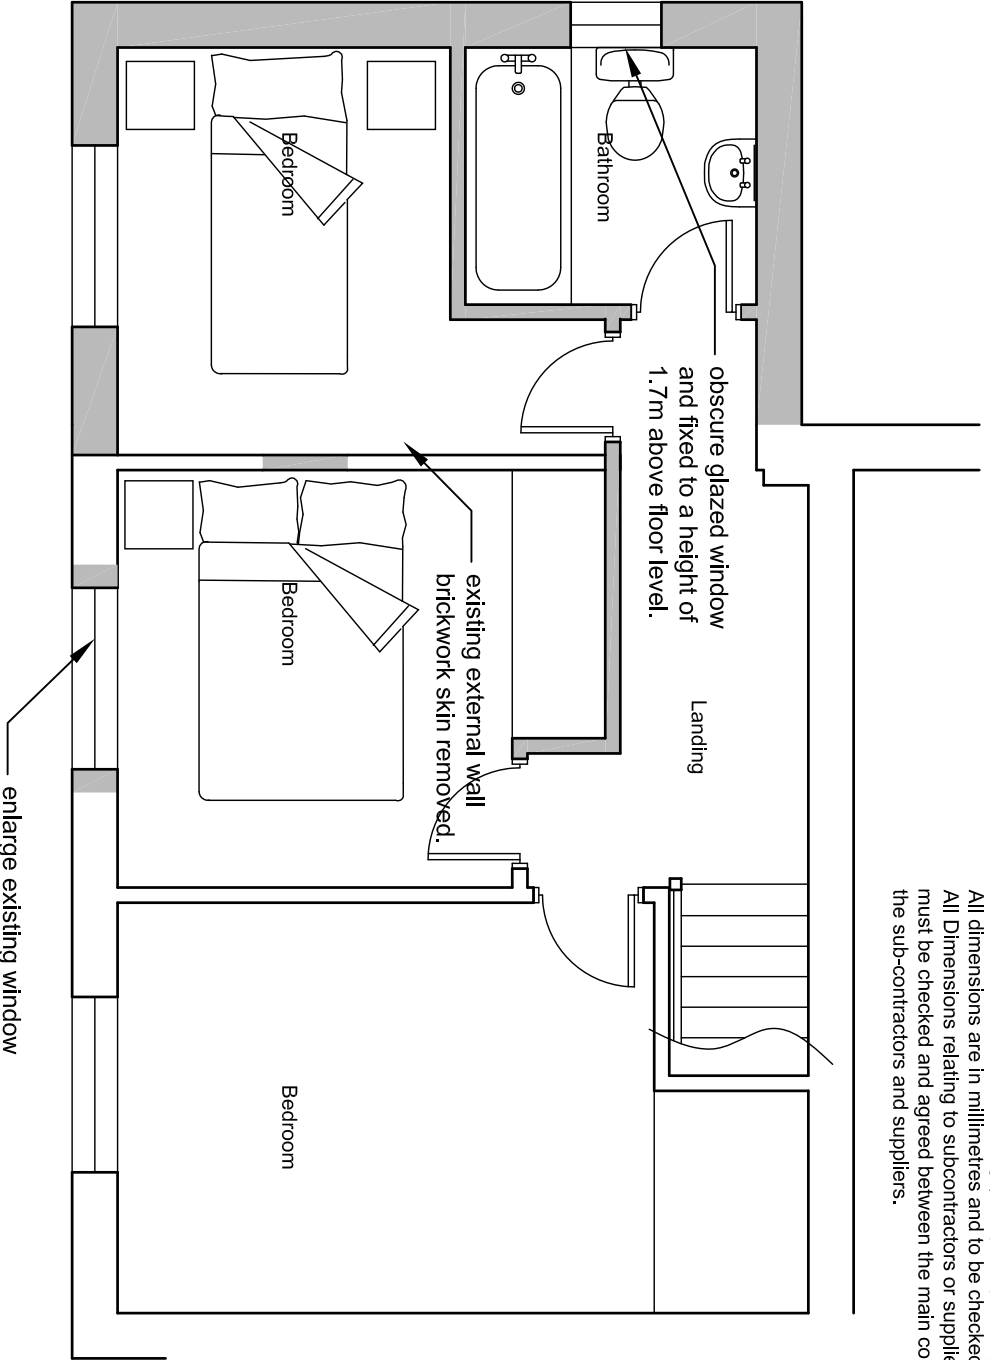

PROPOSED FIRST FLOOR PLAN  
SCALE 1:50

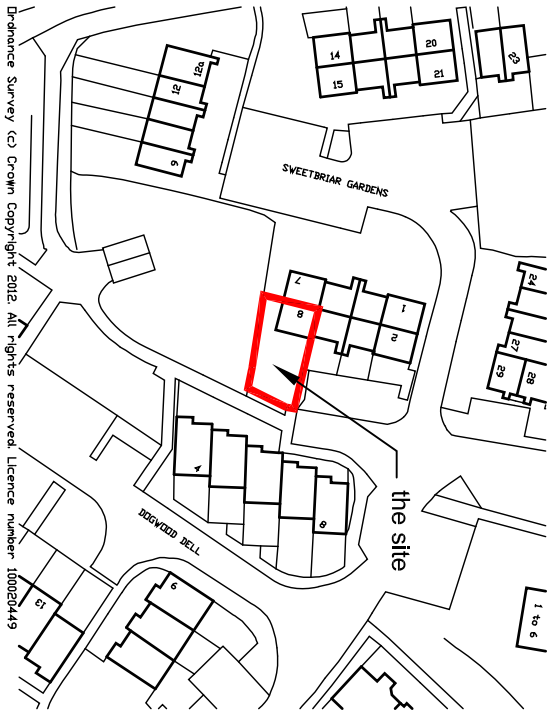

LOCATION PLAN  
SCALE 1:1250



BLOCK PLAN  
SCALE 1:500



Gavin Page BA (Hons)  
20 Amethyst Grove, Waterlooville, Hants,  
PO7 8SG. Tel: 07747 011252  
email: gavin.page77@googlemail.com

PROPOSED FLOOR PLANS  
8 Sweet briar Gardens, Waterlooville,  
Hants.  
Mr & Mrs Clack

DRAWN BY: gp CHECKED:  
SCALE: 1:50 DATE: Aug '12  
JOB NO: 12030 DRAWING: PL102