


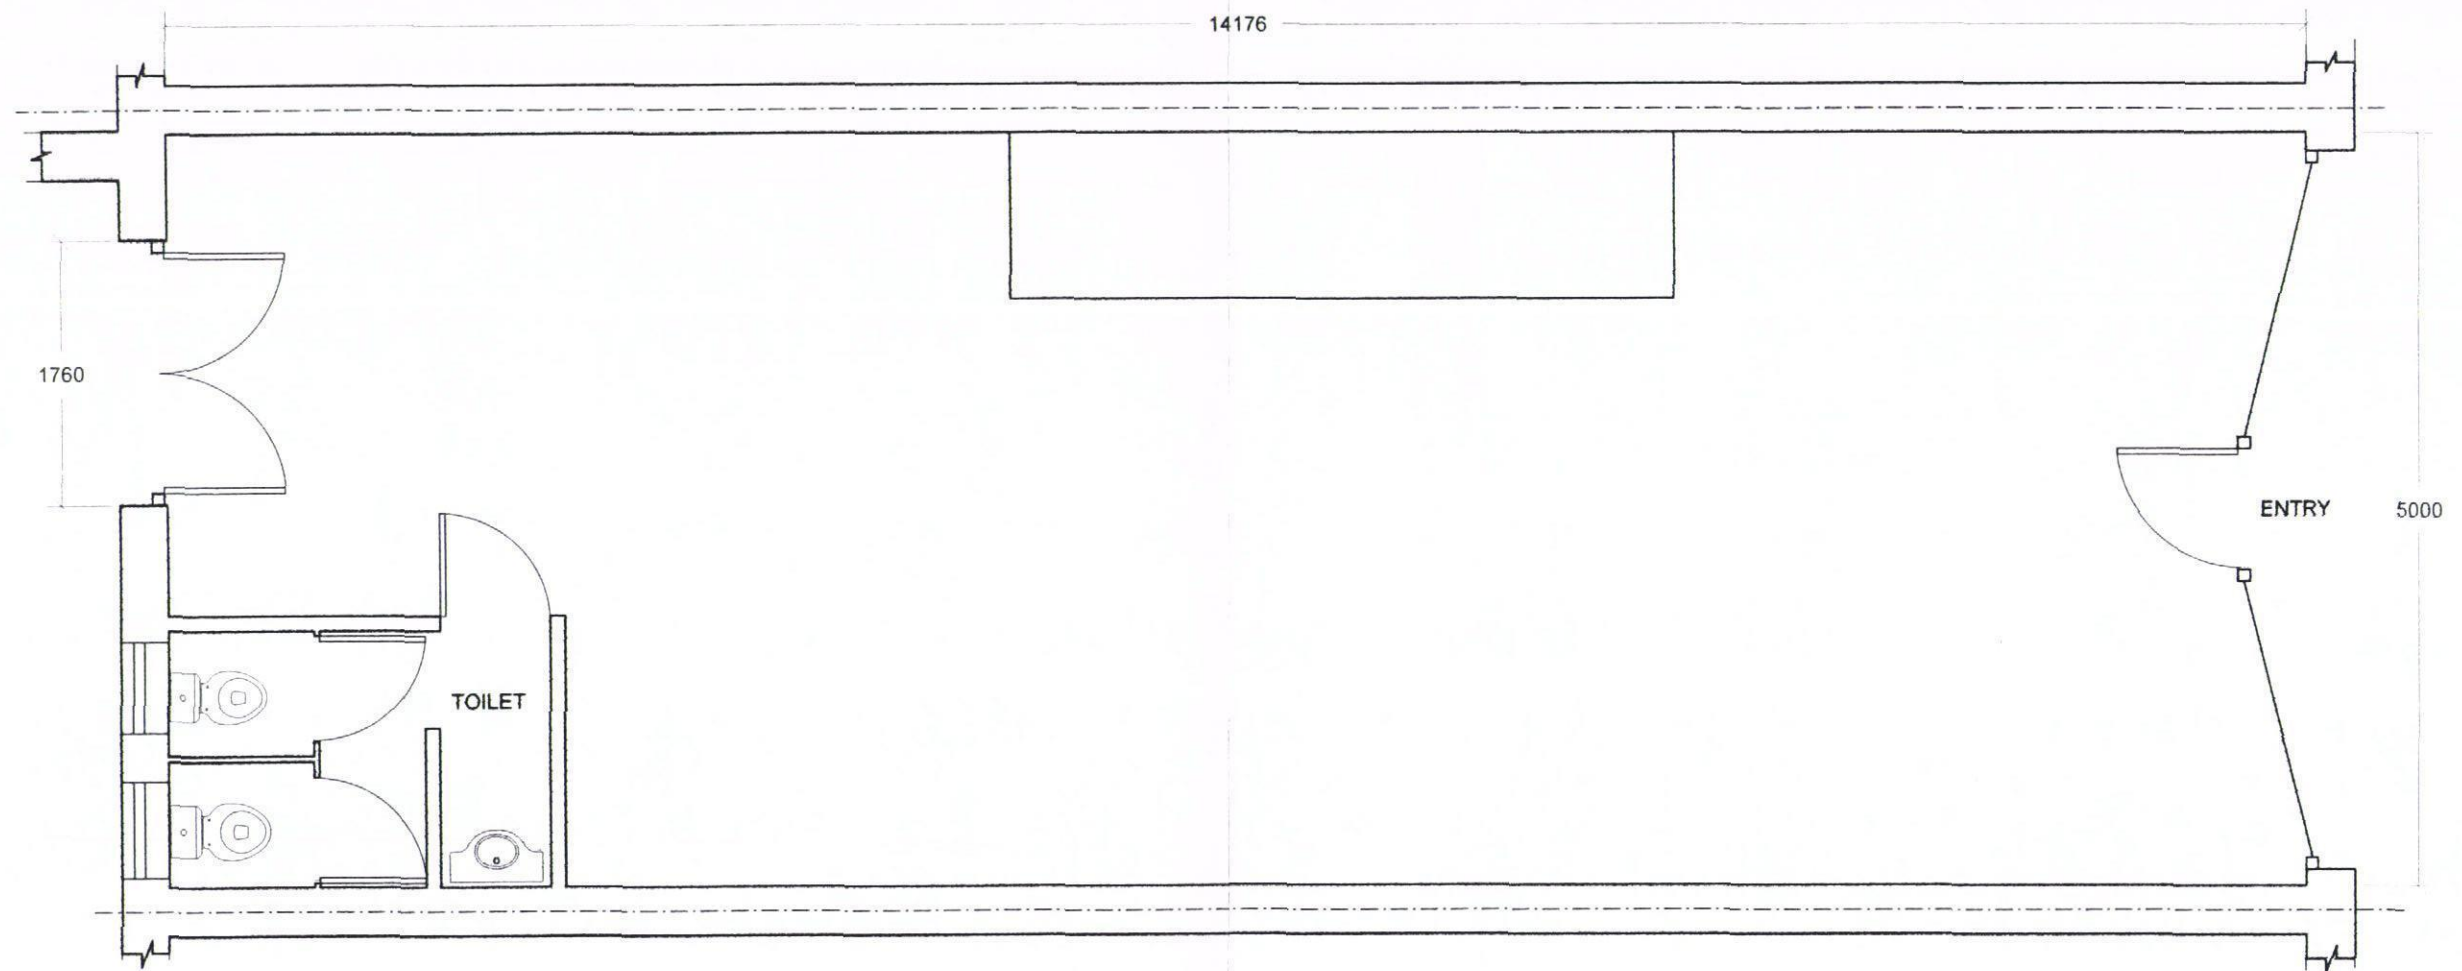

PROPOSED GROUND FLOOR PLAN

Proposed Ground Floor Plan will be the same as
Existing Ground Floor Plan

SCALE 1 : 50

