


PERMIT



Ordnance Survey (c) Crown Copyright 2011. All rights reserved. Licence number 100020449

Location Plan 1:1250

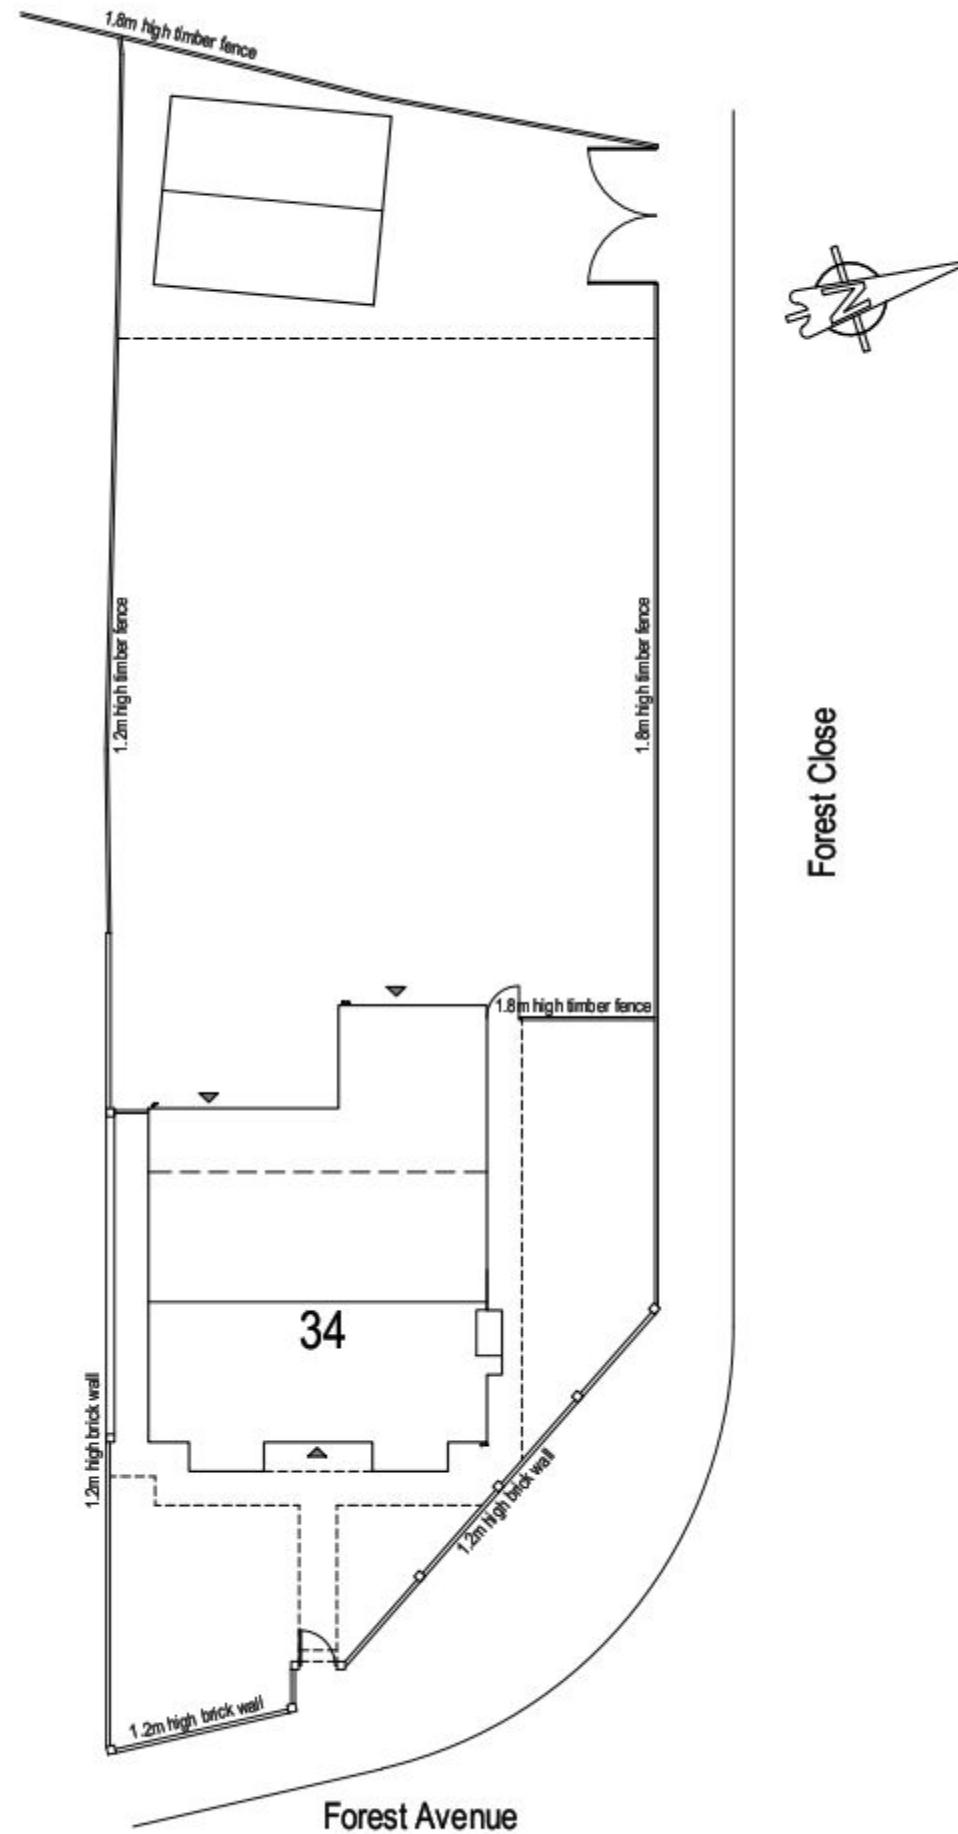

Existing Site Plan 1:200

CLIENT Mr & Mrs Hebditch

JOB TITLE
Extension & Alterations to
34 Forest Avenue
Cowplain

DWG. TITLE
Existing Site Plan, Location Plan

SCALE 1:200 1:1250 @A3
DATE jan 2012

DWG. No.
11.74-01