



Proposed Roof Plan

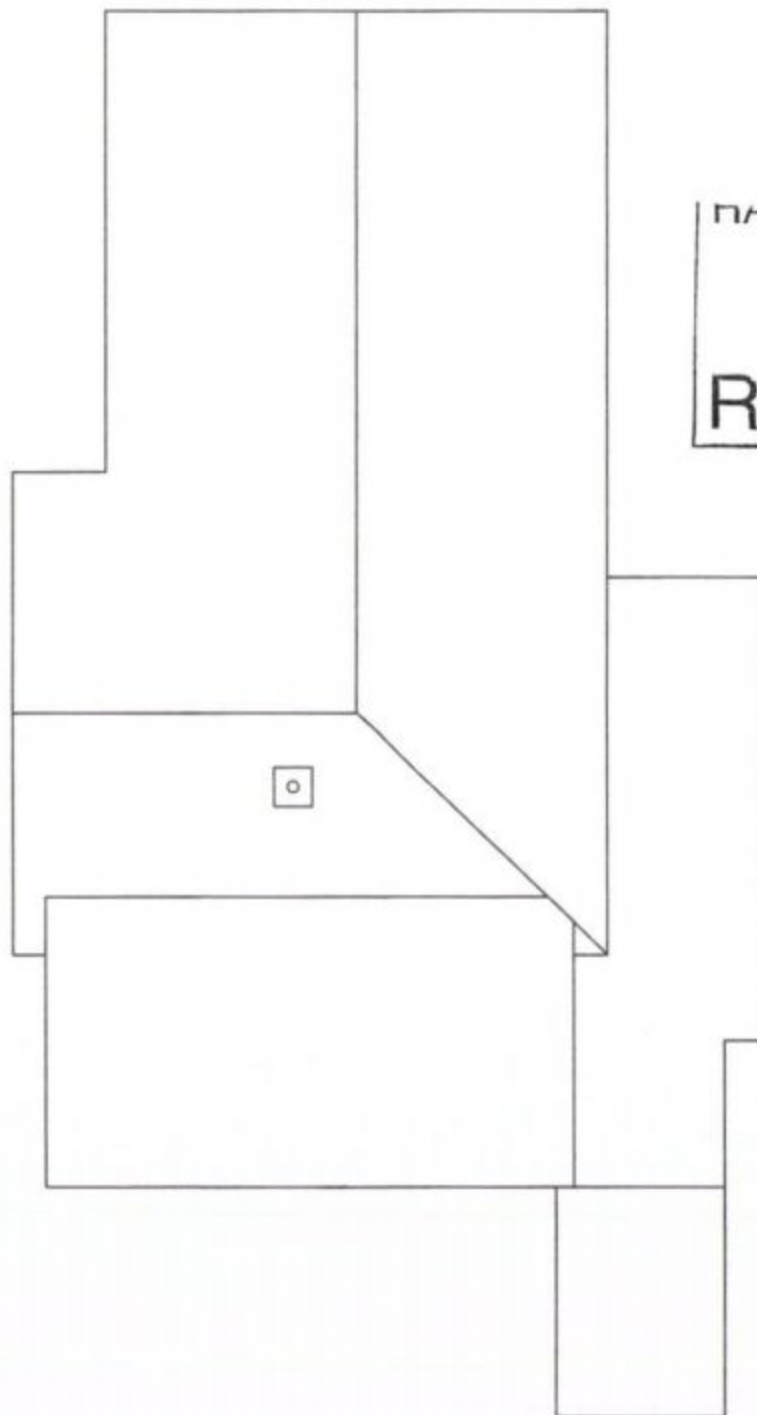

Existing Roof Plan

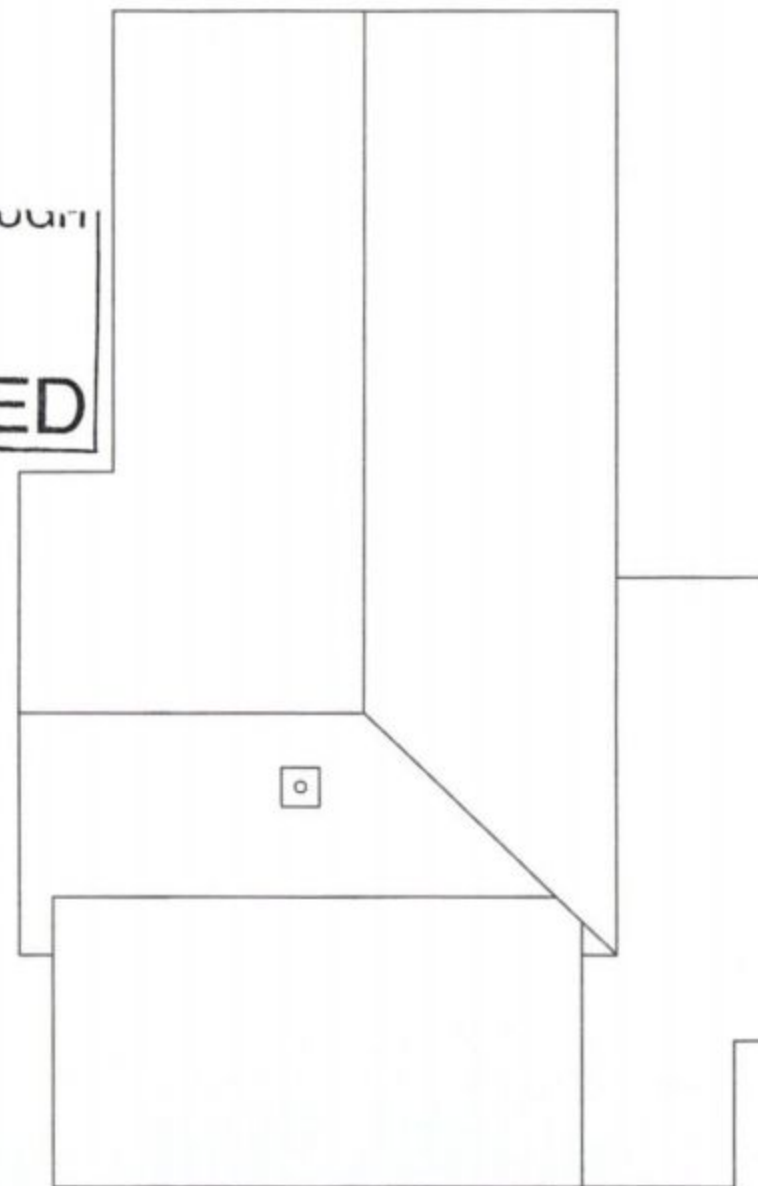

NAVANT BOROUGH
COUNCIL
25 SEP 2012
RECEIVED

Printed on A4

0m 2.5m 5m

Drawing: Roof Plans

Job: Garage Extension

Scale 1:100

Rev:

DWG No: 04

Date: Nov 2011