


SUPERSEDED

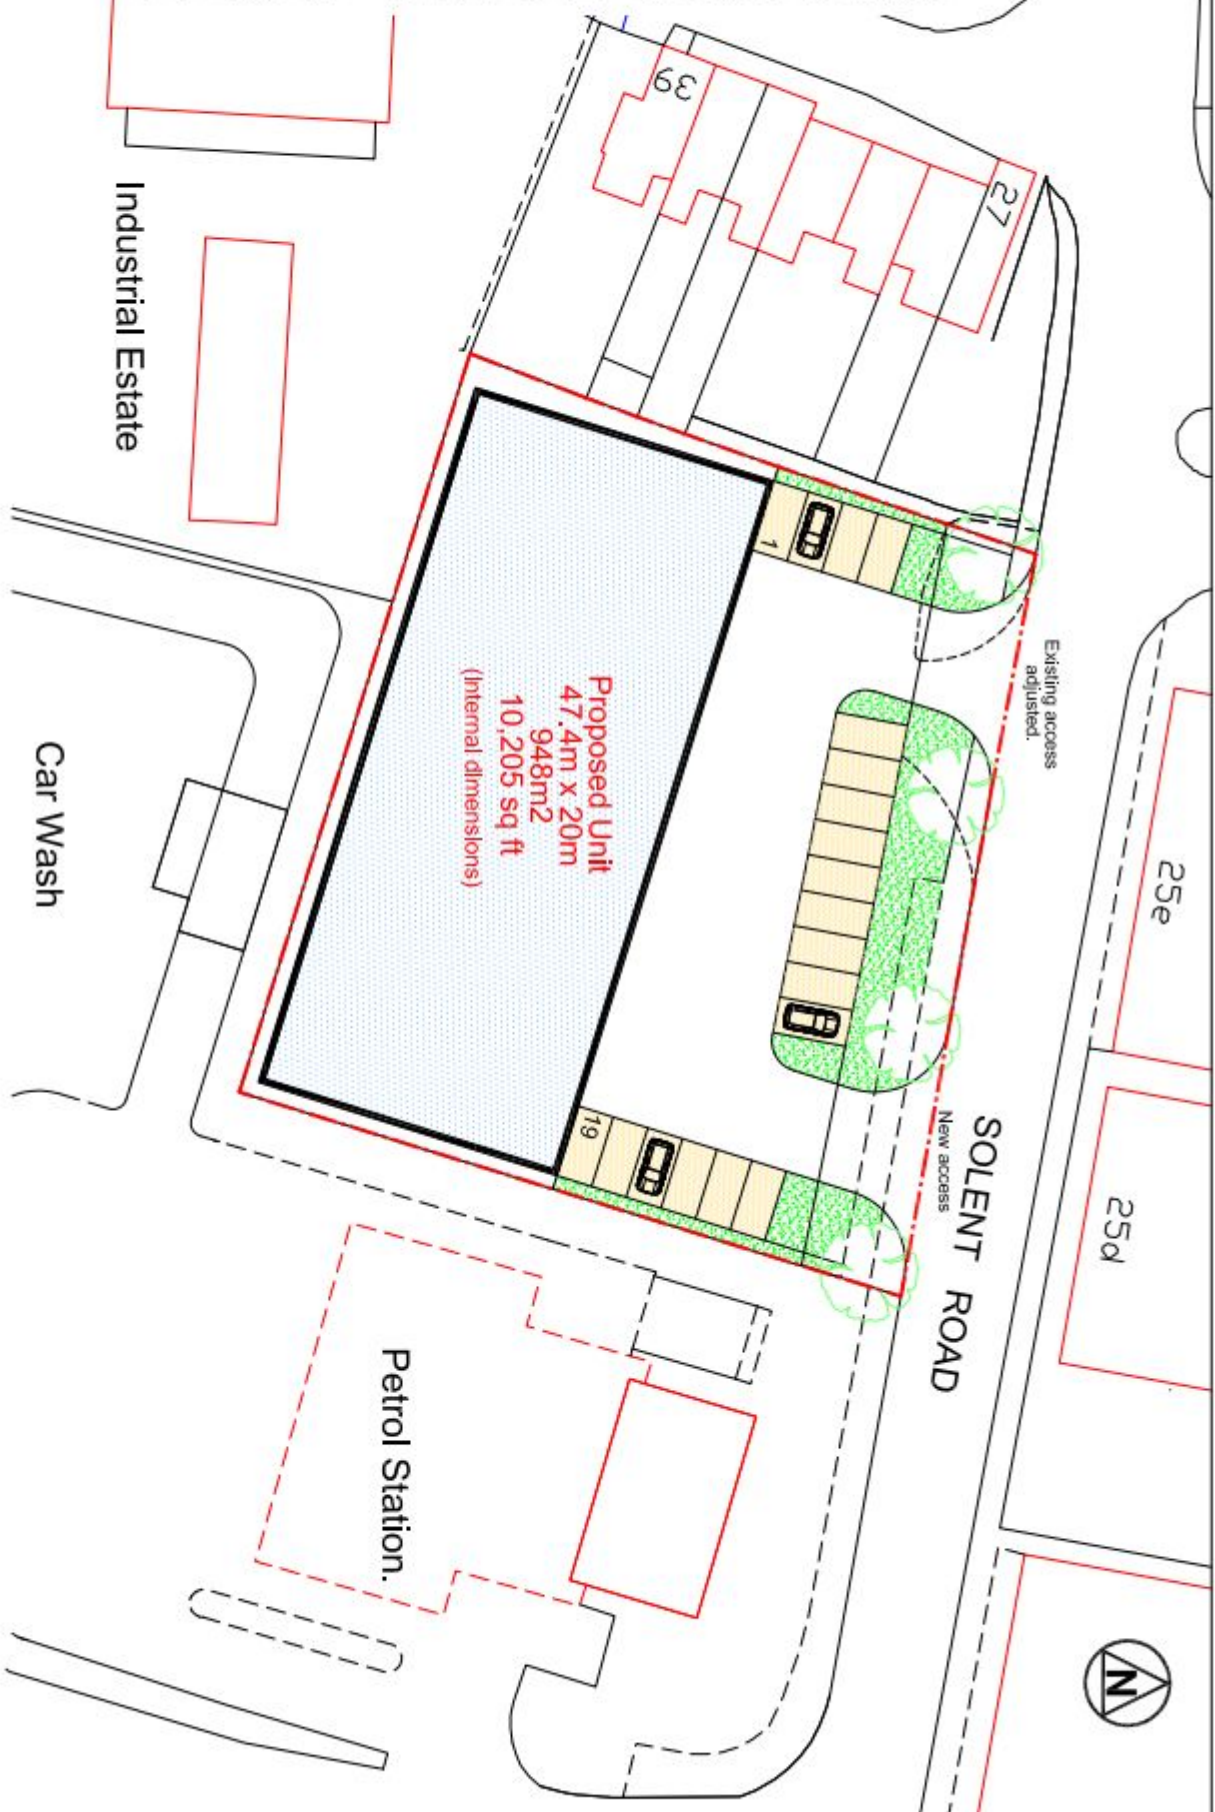

Redevelopment Of ICTS Site, Solent Road,
Havant,
Site Plan

Plot No.	HA/SR/ICTS	Planning No.	P02	Rev.	F
Scale	1:500 @ A4	Drawn by	CB	Date	April 2012
Scale	1:500 @ A4	Drawn by	CB	Date	April 2012

H Hargreaves

Navigation House, Working Road, Reading, RG6 2PS
Tel No: 01800 777777 Fax No: 01800 777700