



PERMIT

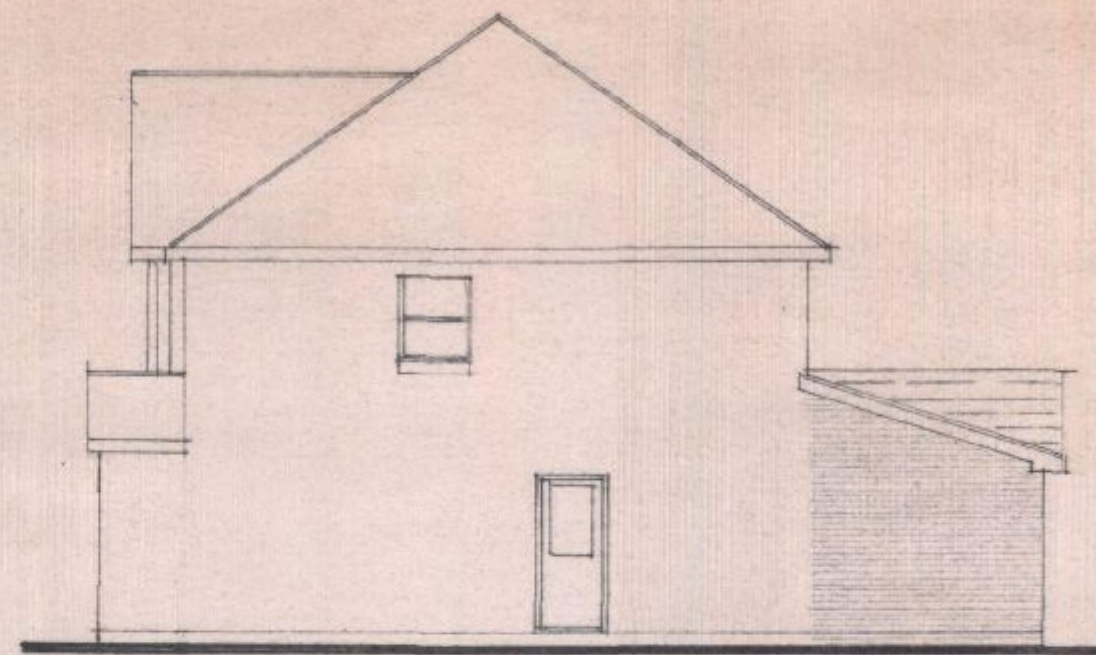

South Elevation.




East Elevation.

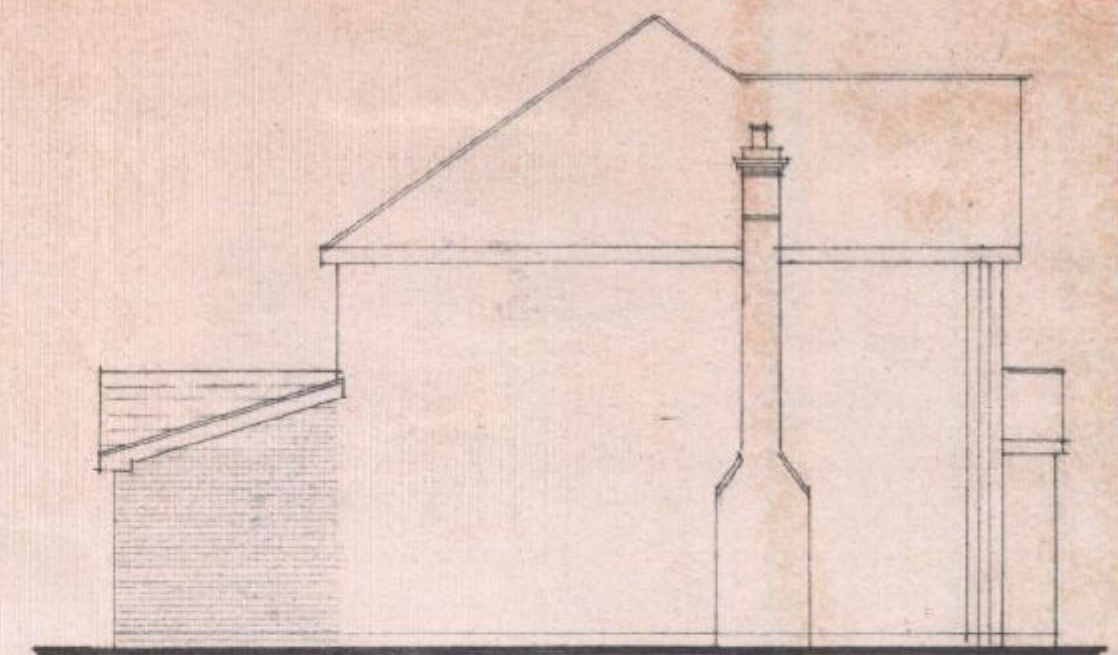


North Elevation.

340 To match existing 340 To match existing

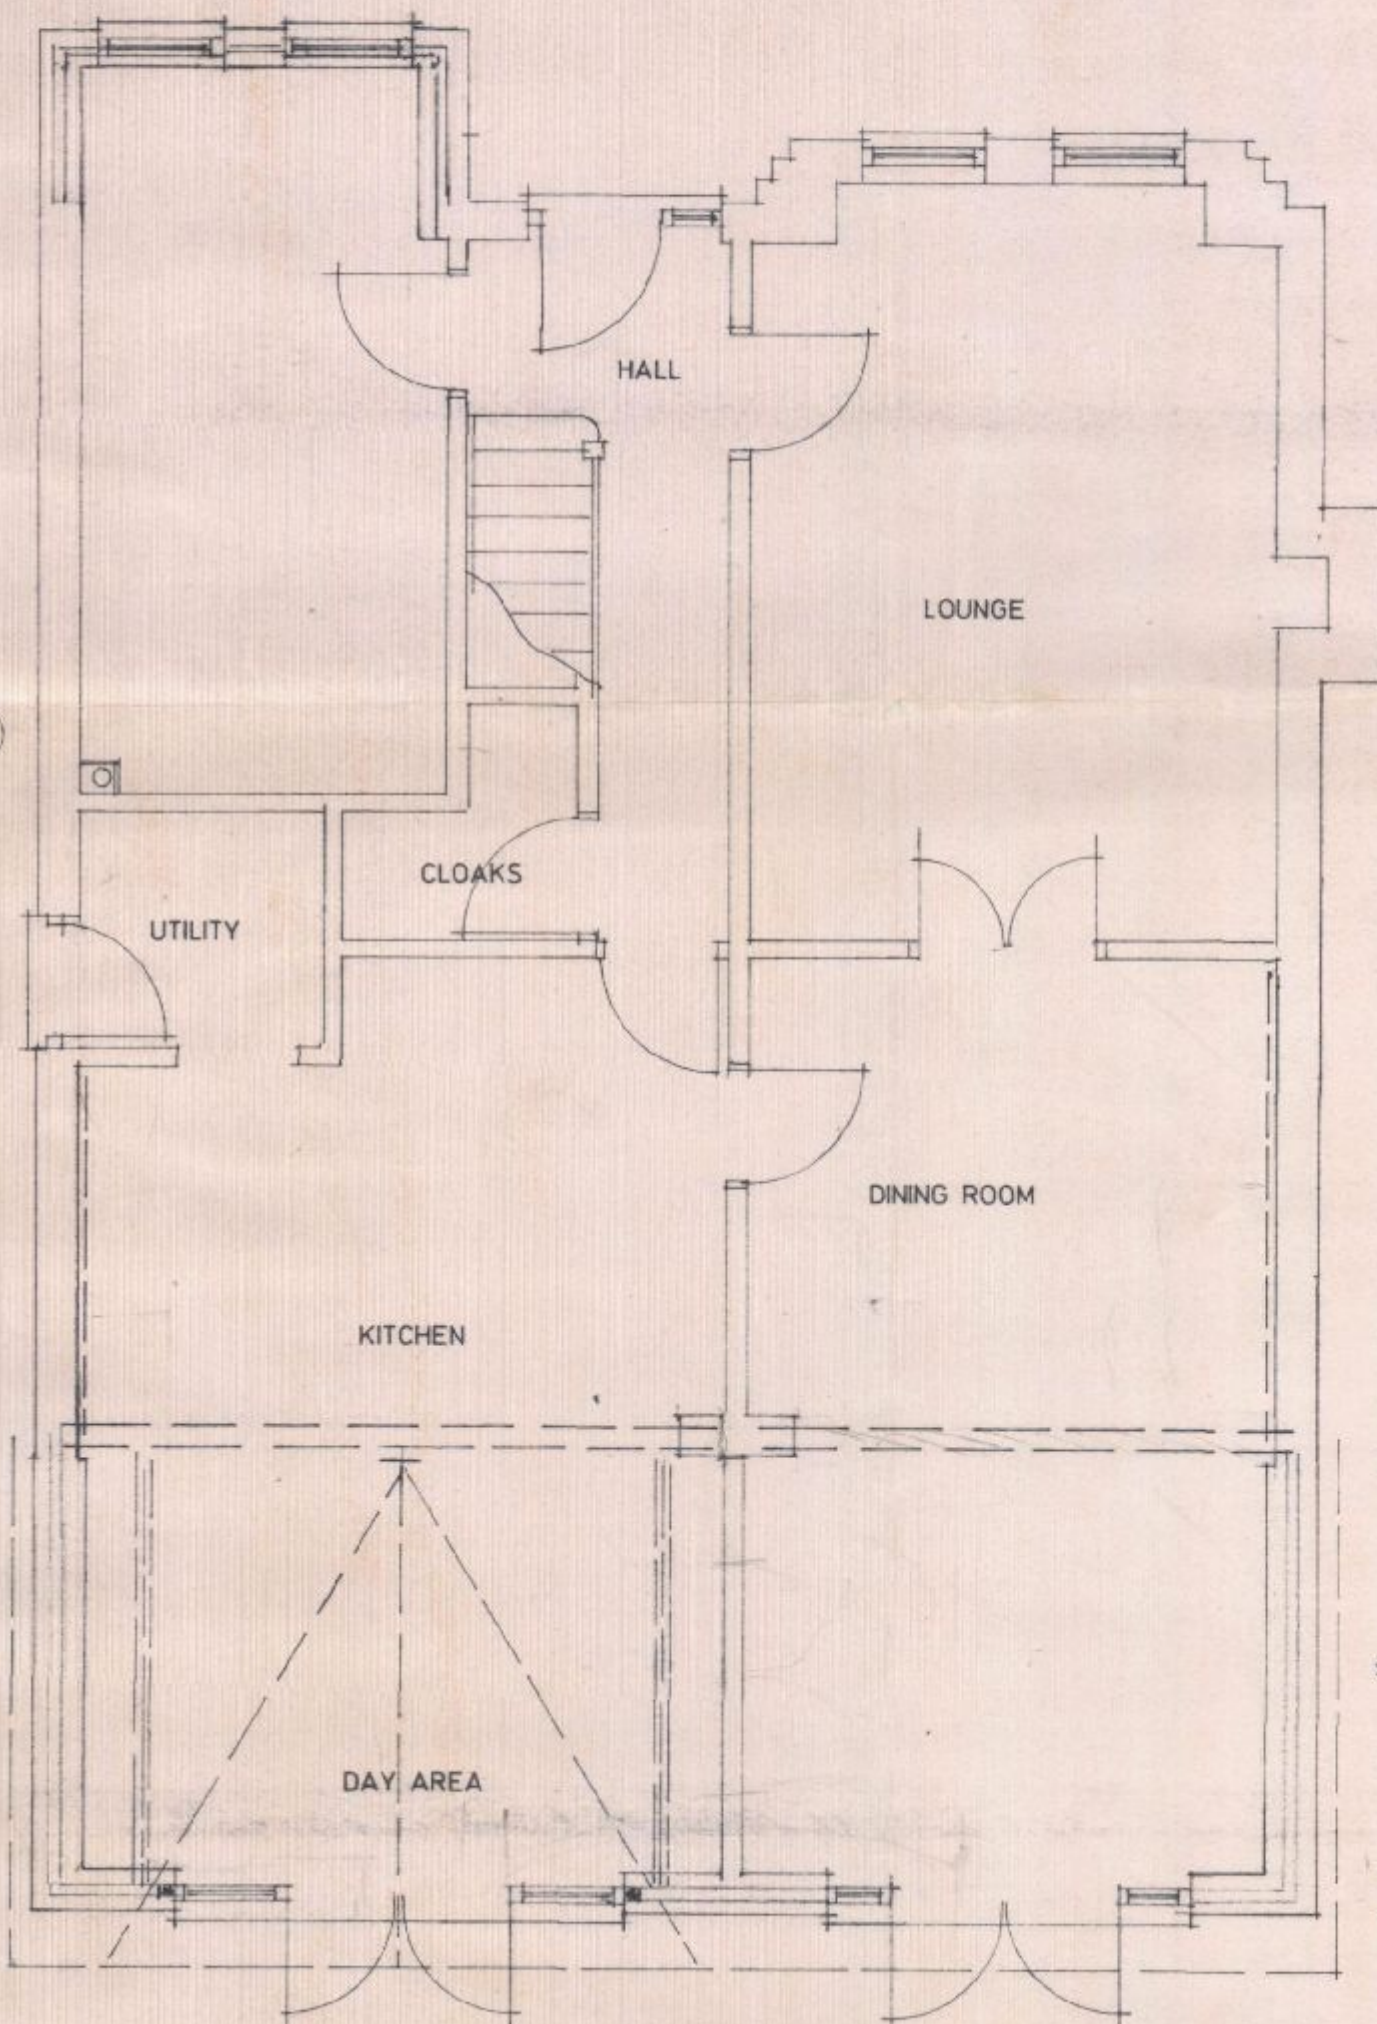


Proposed Ground Floor Layout Plan.

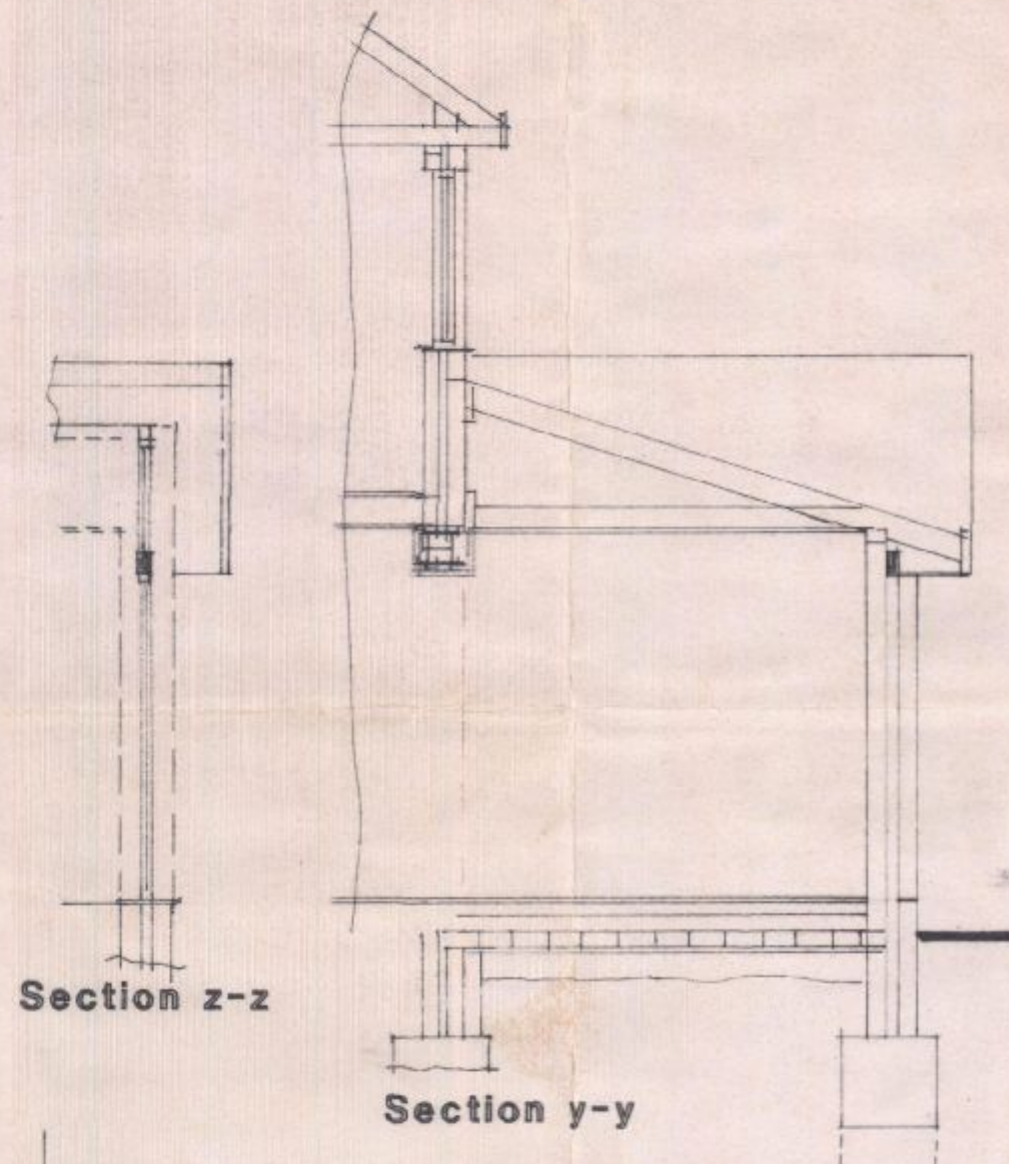


Section z-z

Section y-y

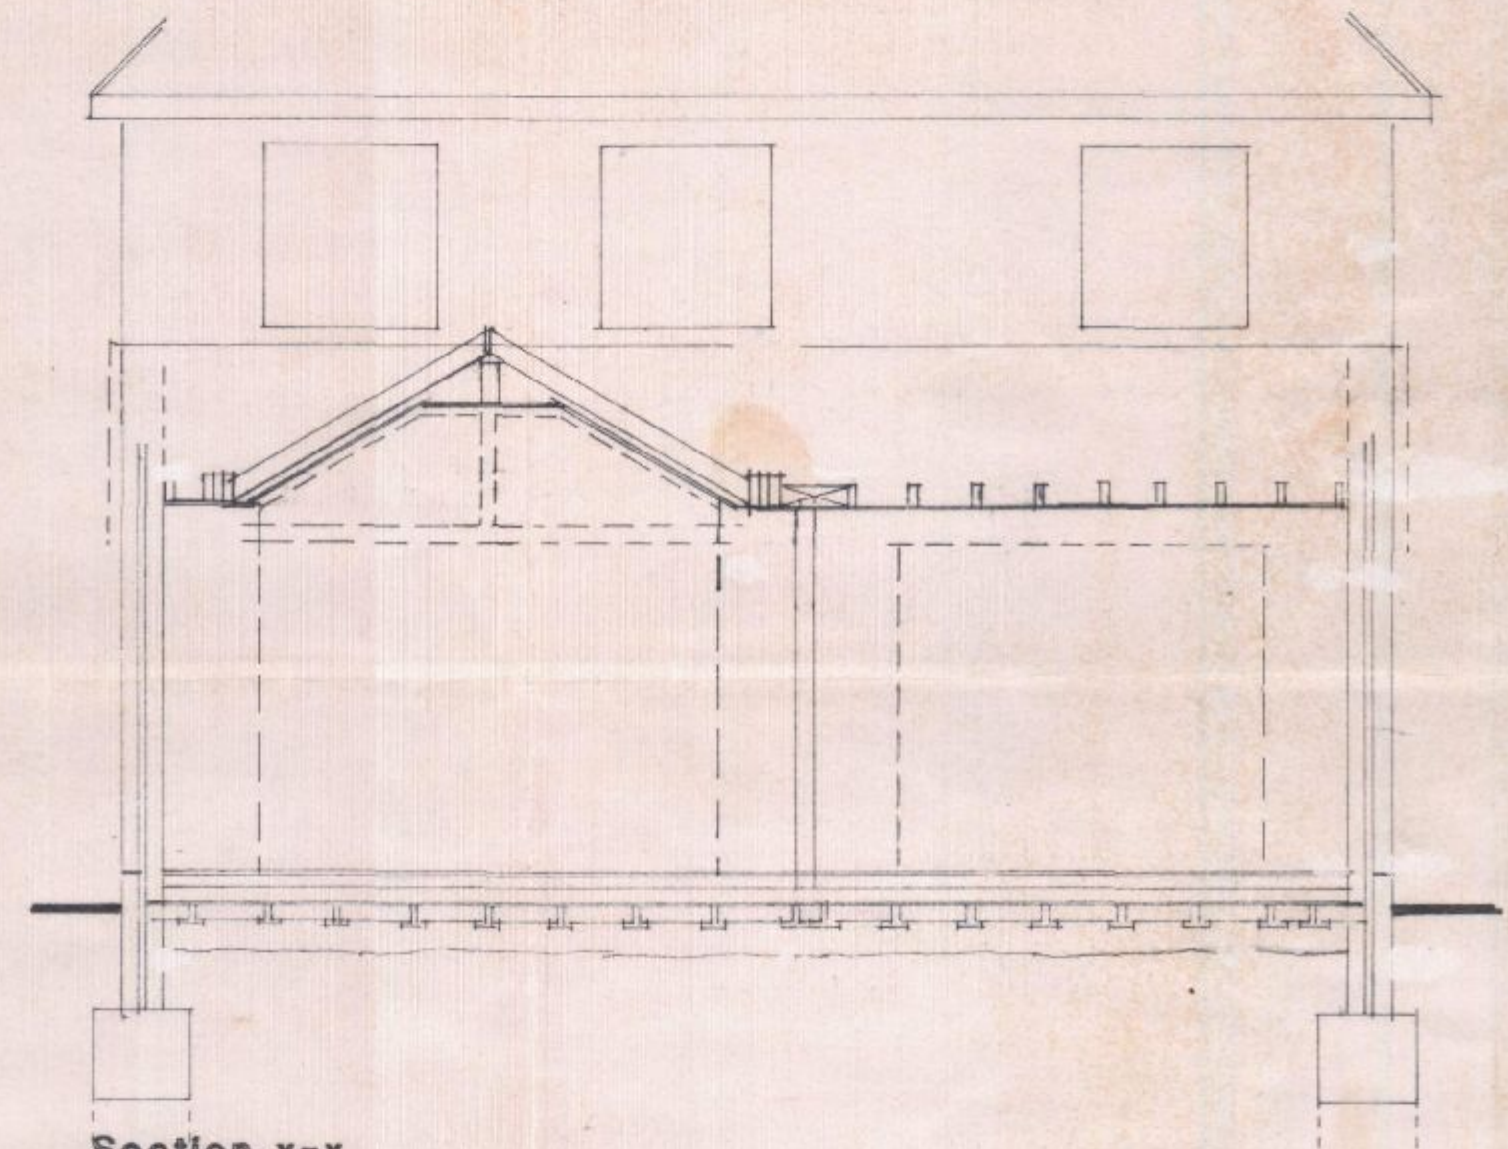

Section x-x

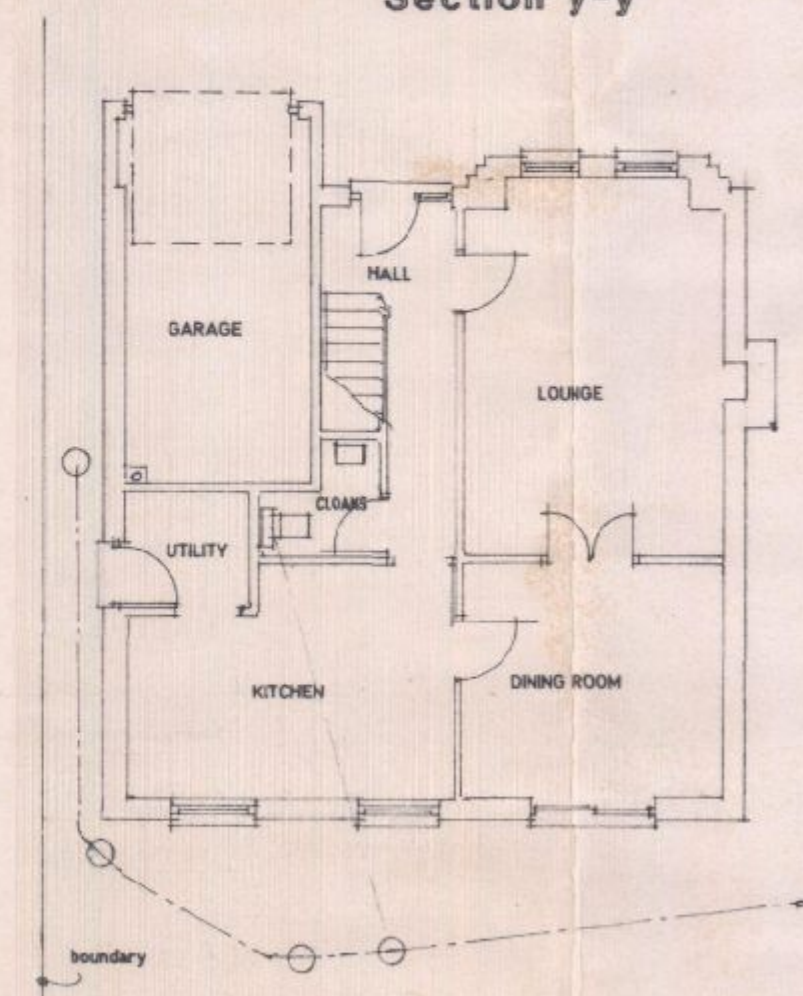

Extg Ground Floor Layout.



West Elevation.

WATERLOO BOROUGH COUNCIL
12 JAN 2012
RECEIVED

Proposed alterations & rear extension
at 5 Claremont Gardens, Purbrook,
Waterlooville, Hants. PO7 5LL

Mrs S. Rampton.

Scale 1:50 1:100

Date May 2011

A2 Drawing Number

Revision