






existing front elevation.

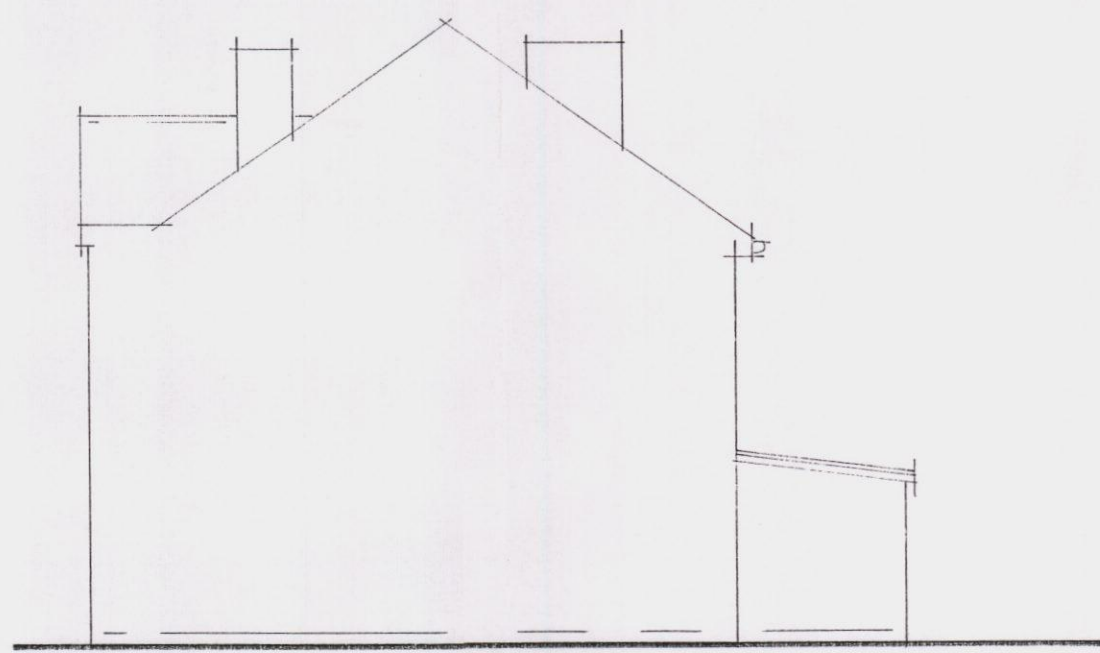


existing side elevation.

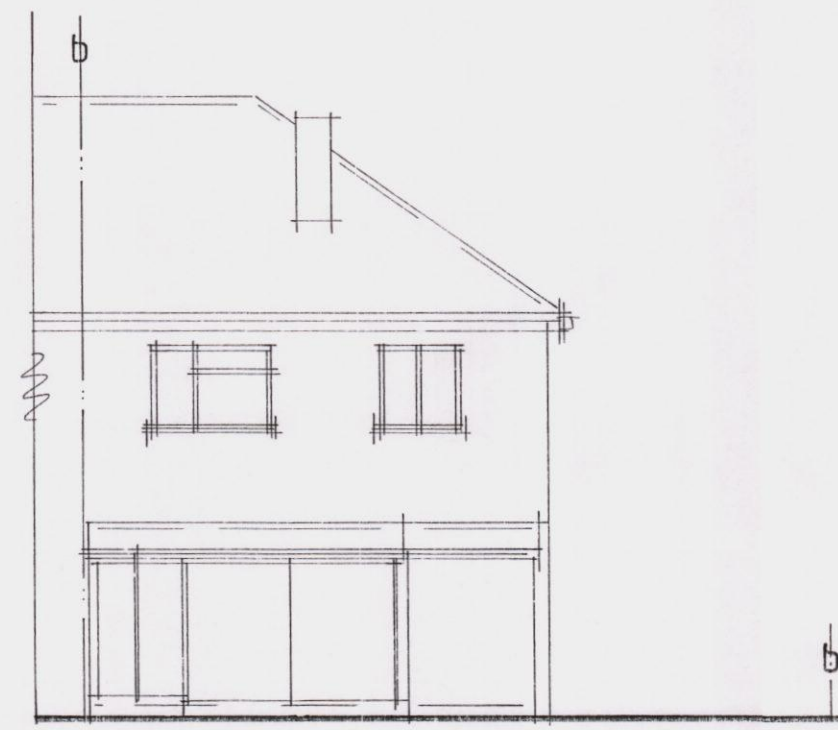


existing rear elevation.

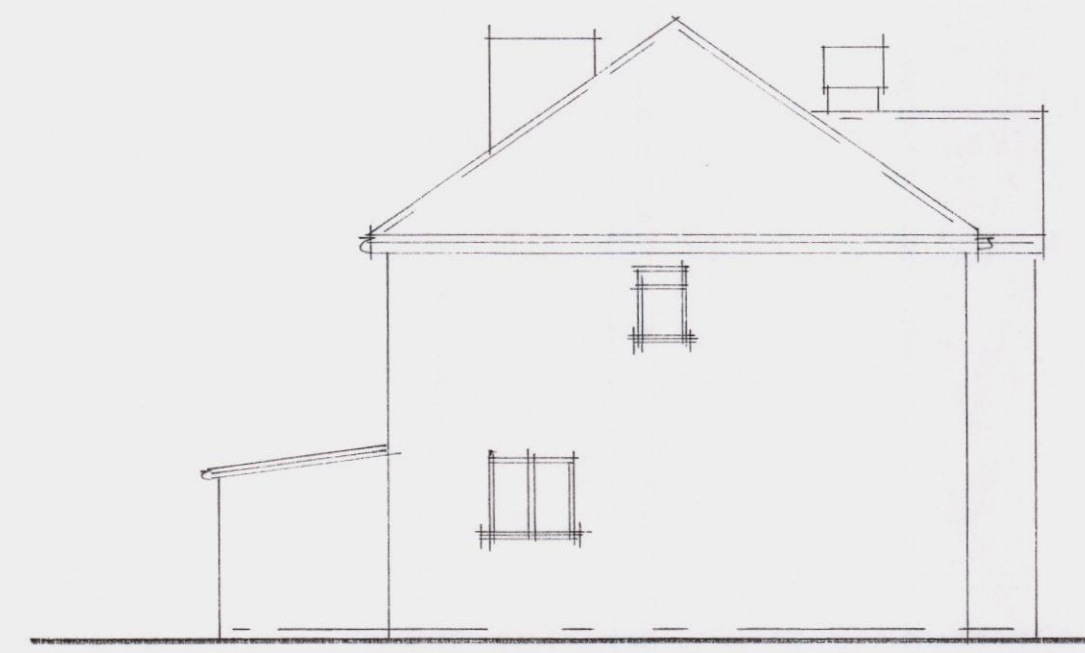


existing side elevation.

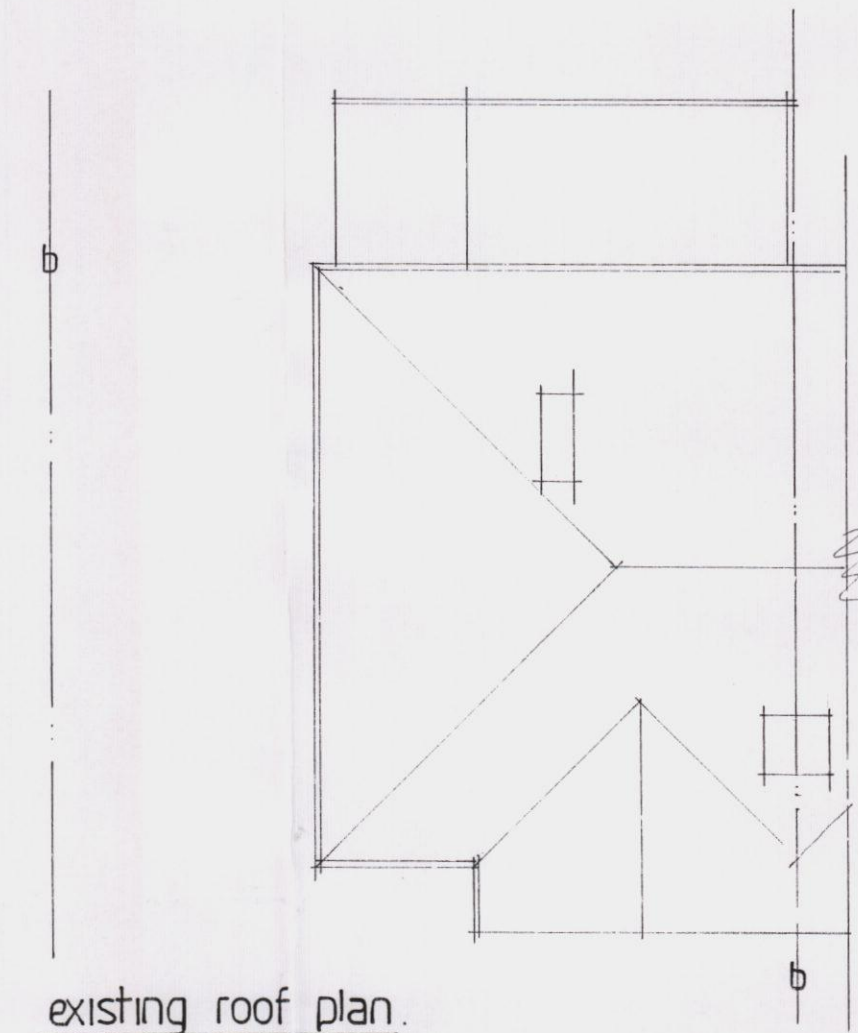

existing roof plan.

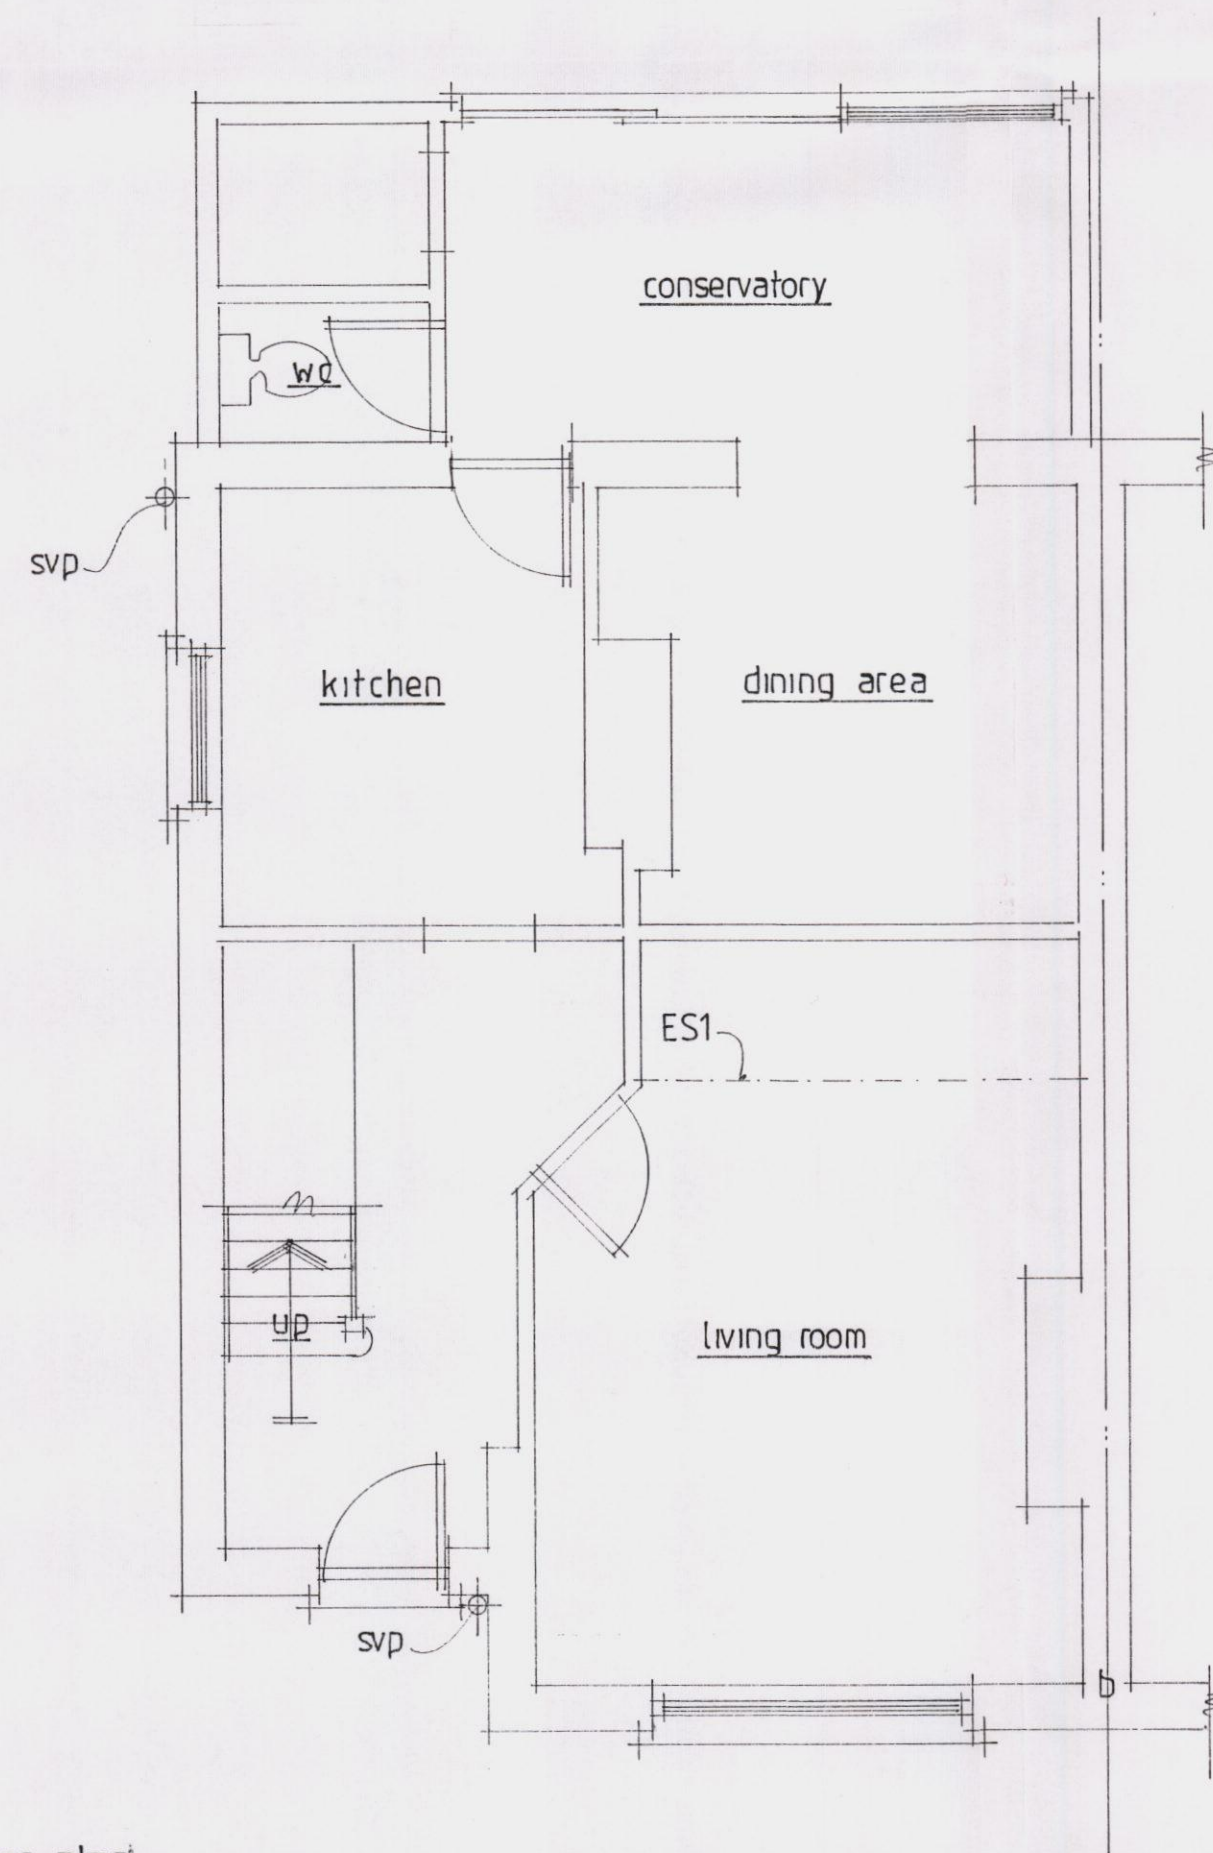

existing ground floor plan

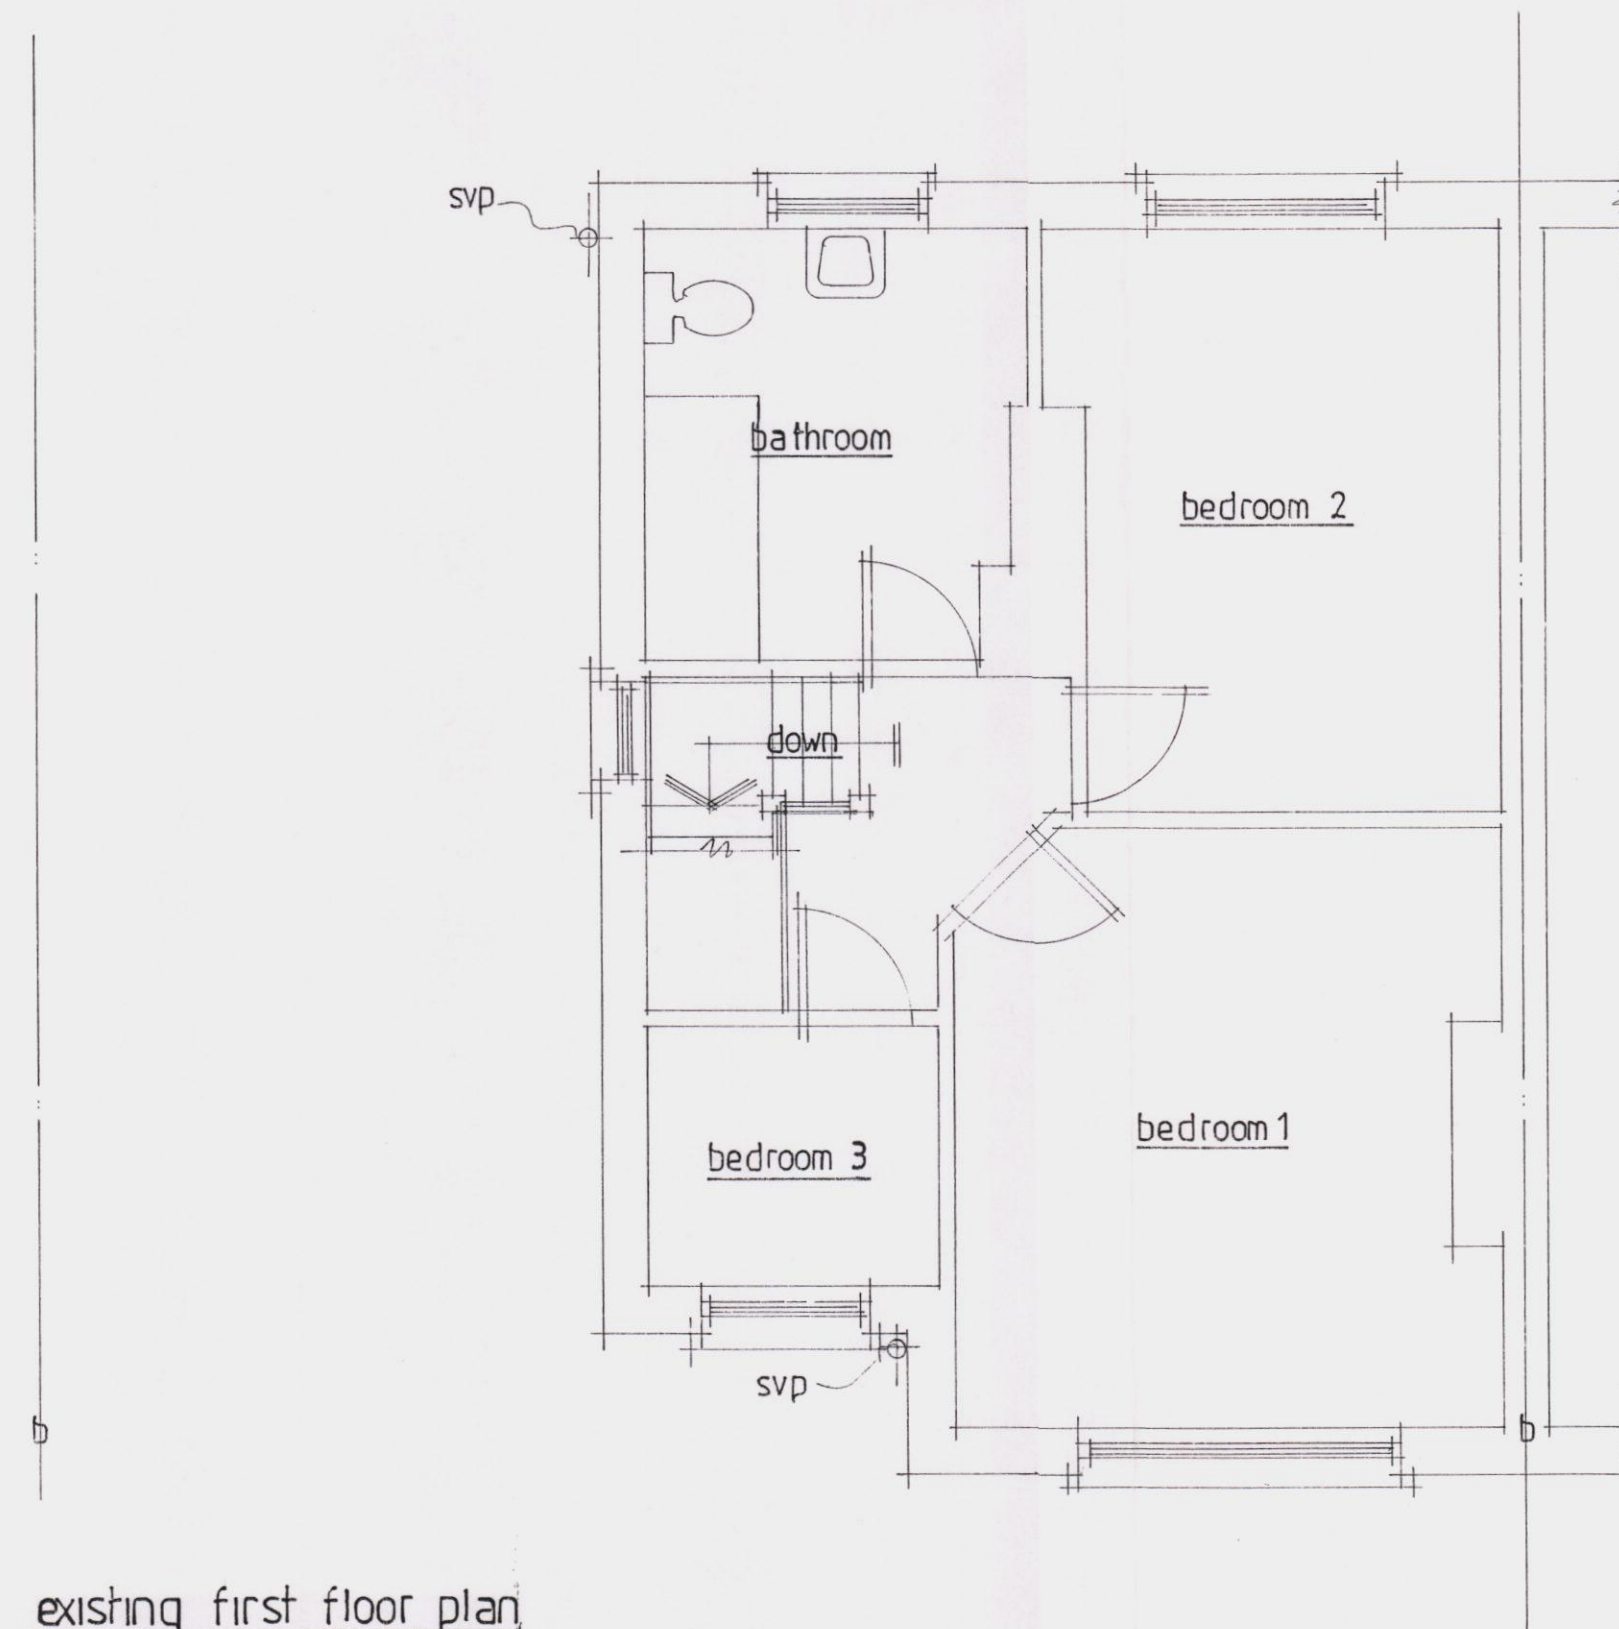

existing first floor plan

Note:

A	Date	Revision

© copyright

THORNS-YOUNG
ARCHITECTURAL

THORNS-YOUNG LTD.
232 London Road, North End, Portsmouth, PO2 9JQ
Tel: (023) 9267 2883 Fax: (023) 9266 3457

Client

mr ricketts

Job Title

1 alsford road
purbrook

Drawing Title

existing floor plans,
elevations & roof plan

Scale 1:100, 1:50 :at A1

Date July 2012 Drawn by sa

Org. No. 5087-12-1 Rev.

