




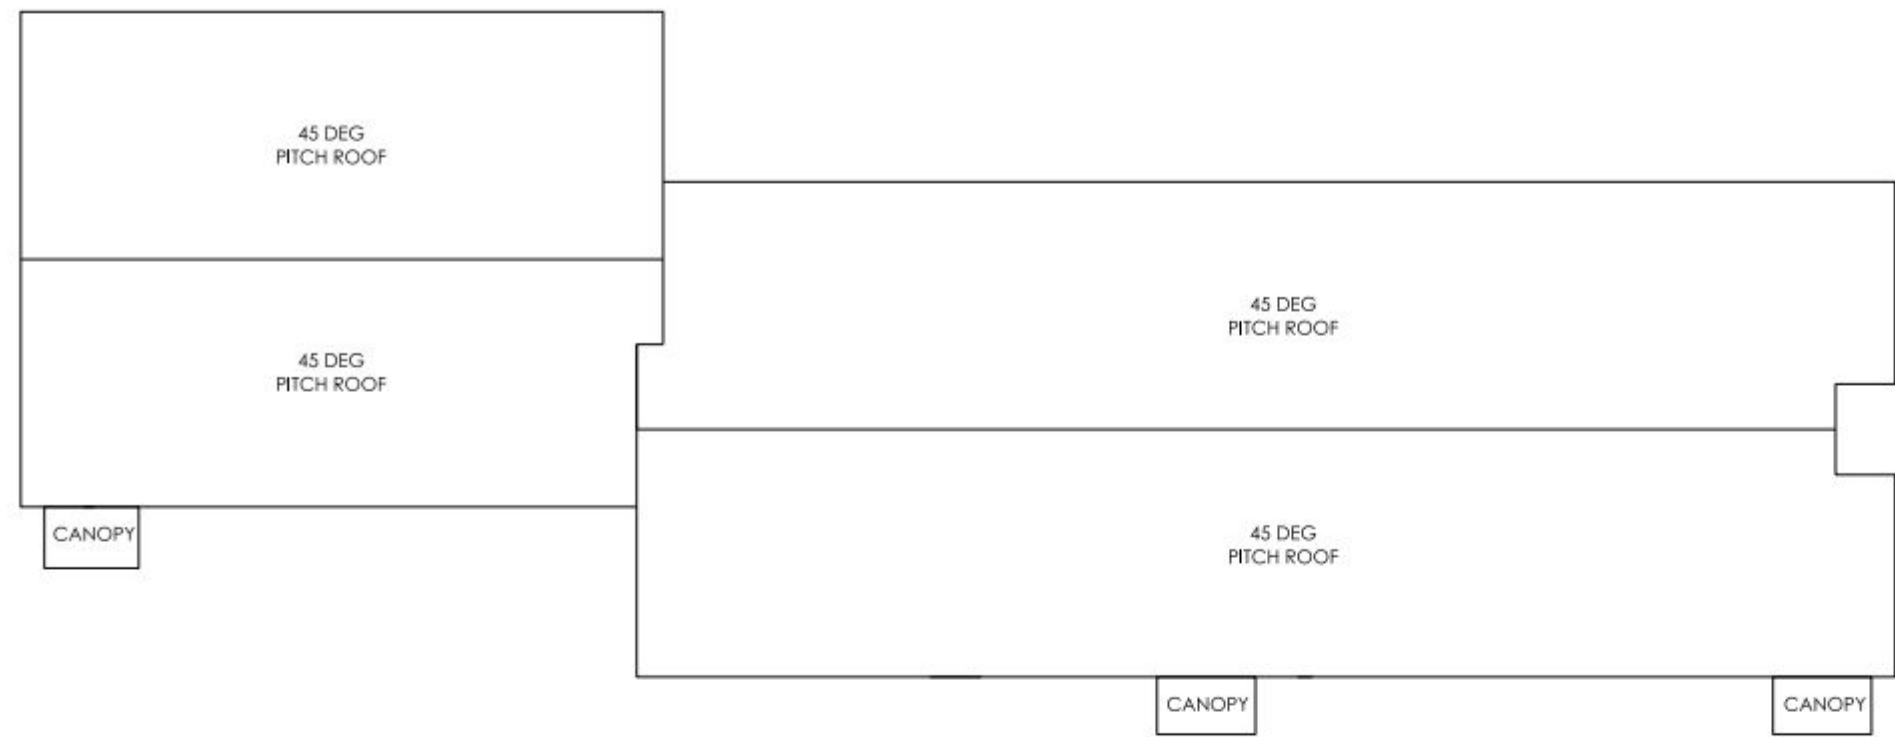

ROOF PLAN

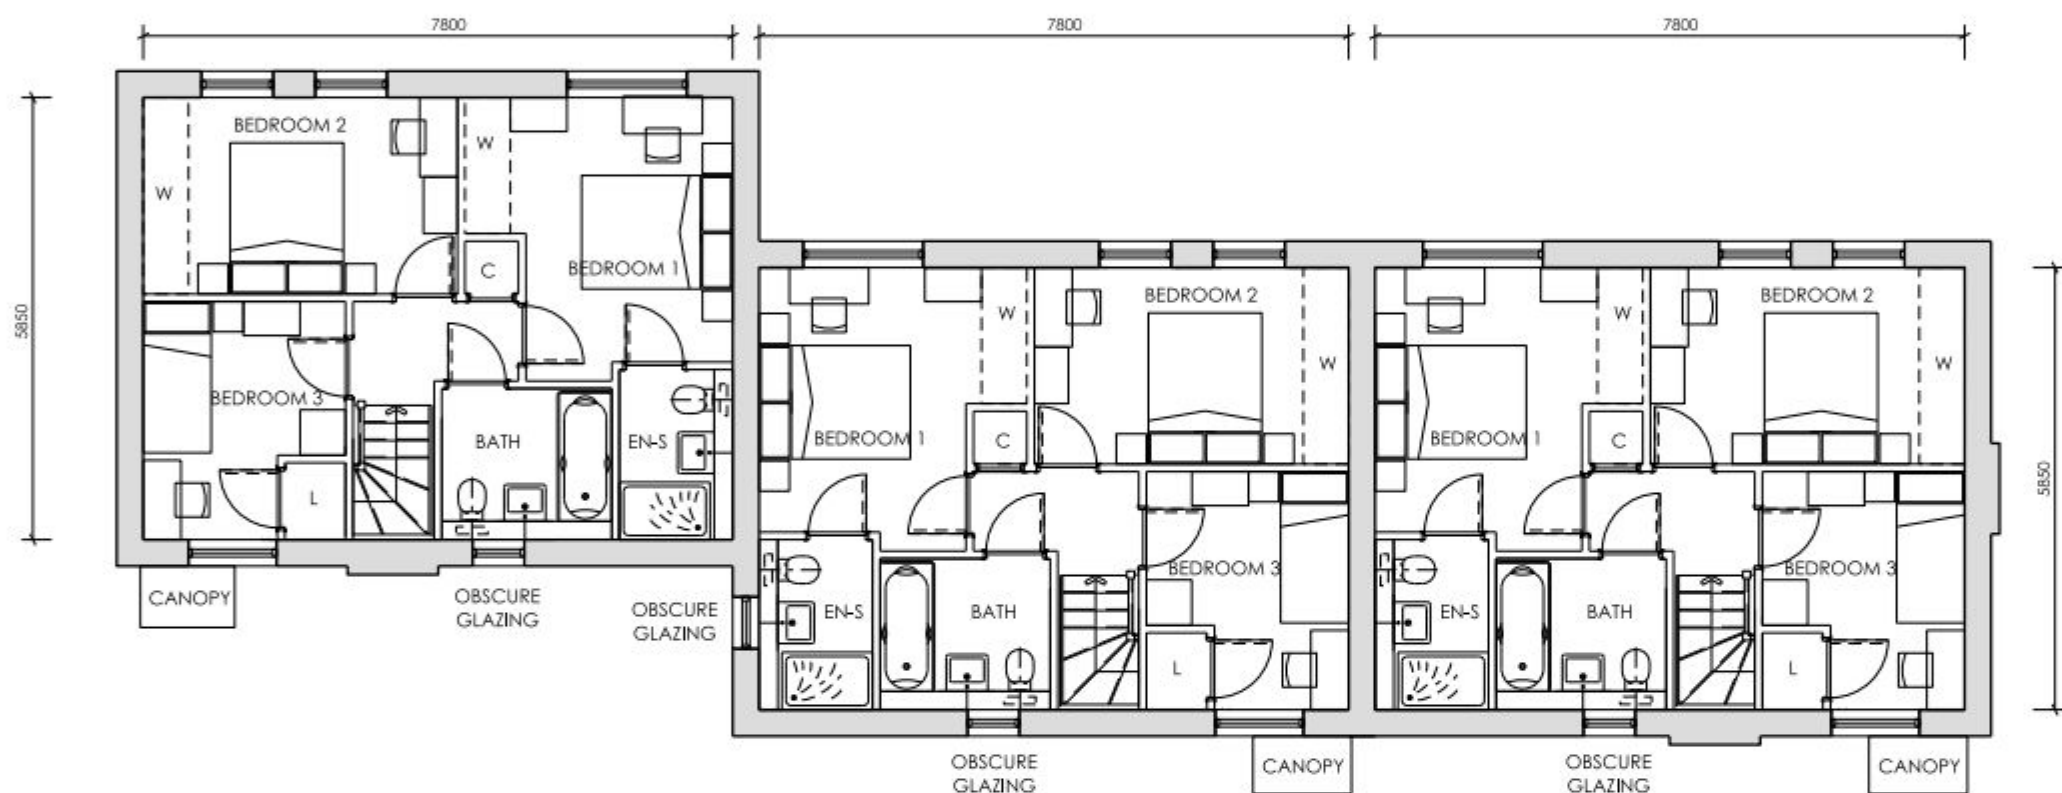

FIRST FLOOR PLAN

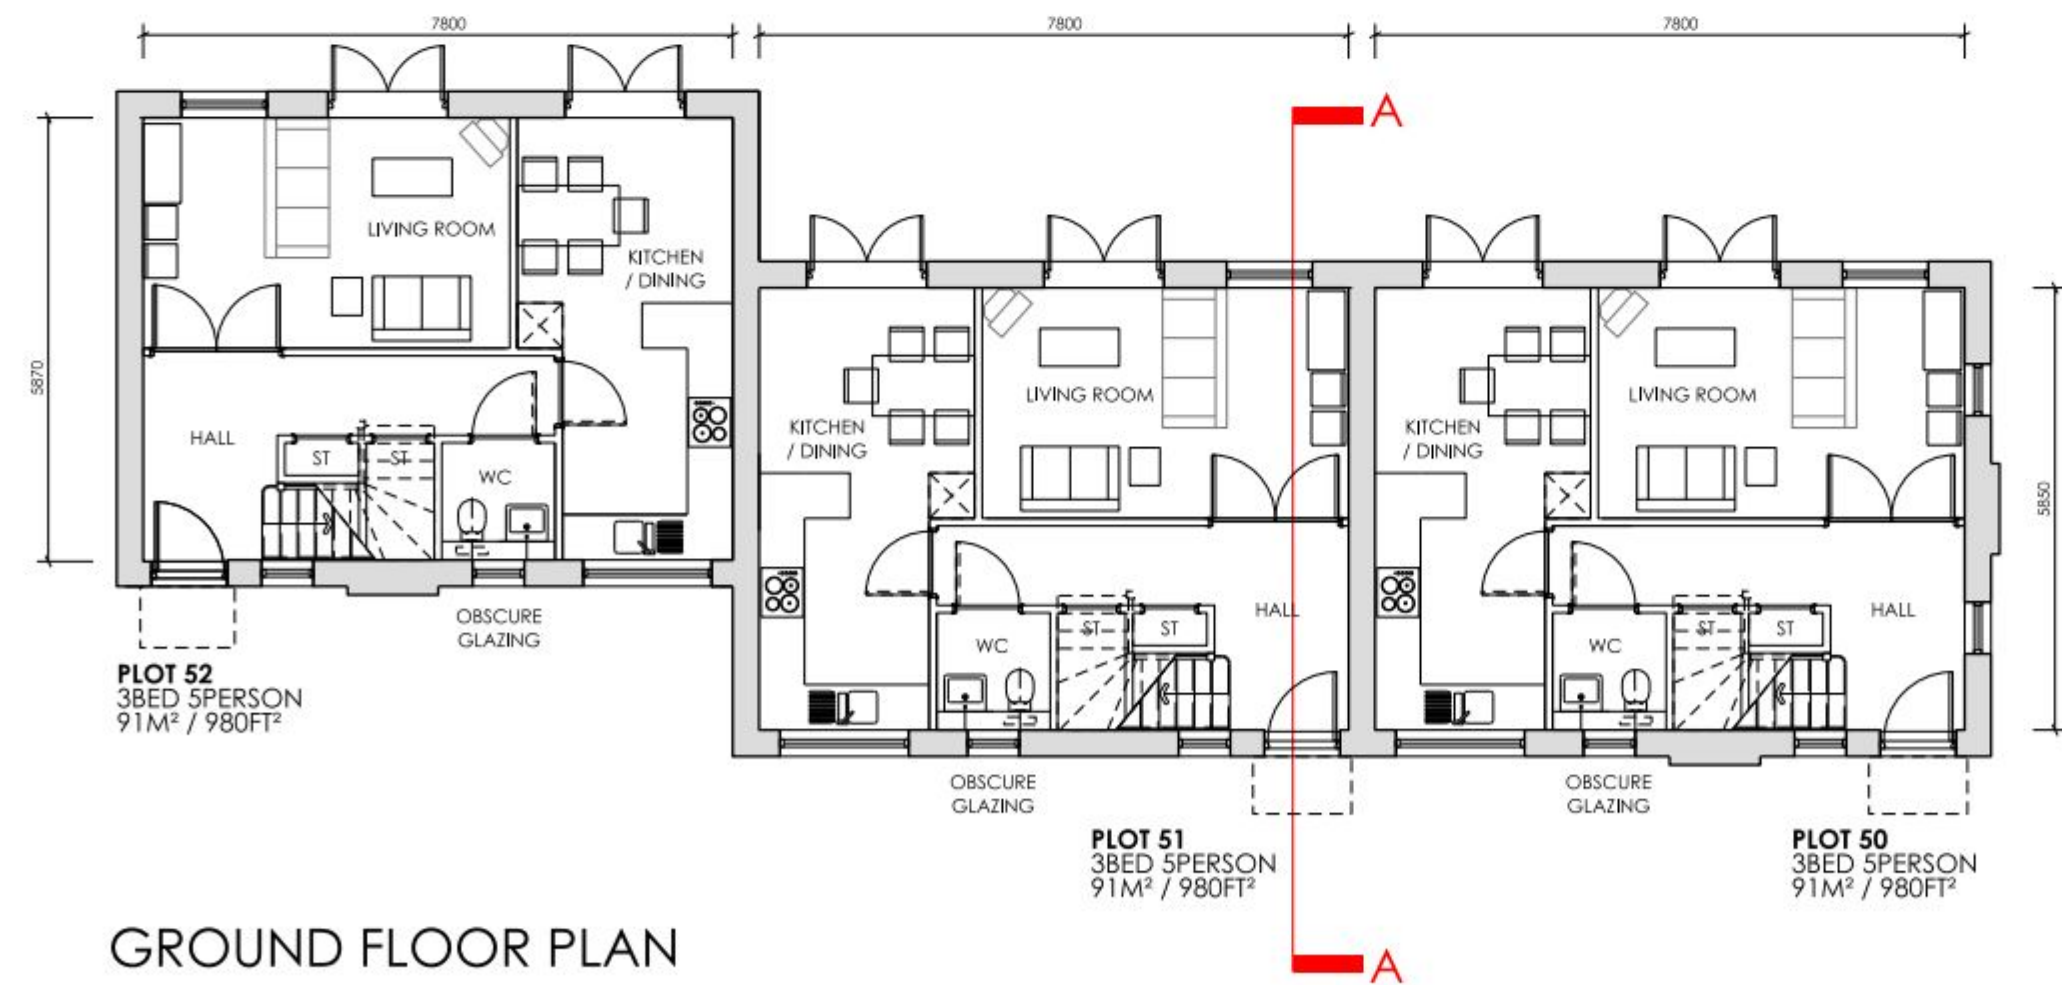

GROUND FLOOR PLAN
1:100 SCALE @ A1


MATERIALS KEY	WALLS	
	01 Multi stock brickwork	18 white eaves, verge, soffit and bargeboards
02 Red face brickwork, brick detail, brick header detail	19 metal chimney flue	38 grey UPVC rainwater goods
03 Vertical weatherboard cladding - natural colour	WINDOWS/DOOR AND GLAZING SYSTEMS	
04 Horizontal weatherboard cladding - dark grey	20 White UPVC framed window, doors & glazing systems	
05 White smooth faced render to key gable features	21 Velux roof lights	
06 Pre-cast stone cill, header and stone gable detail	22 Grey aluminium/limber composite window and doors	
07 Red brick cill detail	DOORS/PORCHES/GUARDINGS	
ROOF/EAVES/VERGES/SOFFITS/RAINWATER GOODS		30 Profiled front doors, to style shown
10 Blue/black slate with matching ridge + hip slates	31 White framed glazed main entrance doors to apartments	32 Painted profiled/louvered doors and screens to cycles and bin stores etc
11 Red/brown plain clay tiles	33 Profiled steel garage doors to style shown	34 Pressed metal fascias to canopies/ porches
12 Orange plain clay tiles	35 Metal railing/guarding to balconies	36 Painted steel gates/railings
13 Grey pressed metal cappings/ trims to flat roof parapet walls etc	37 timber feature privacy fence	
14 Black UPVC rainwater goods		
15 Grey leadwork		
16 Grey coloured domers		
17 precast gable top features		




FRONT ELEVATION



REAR ELEVATION

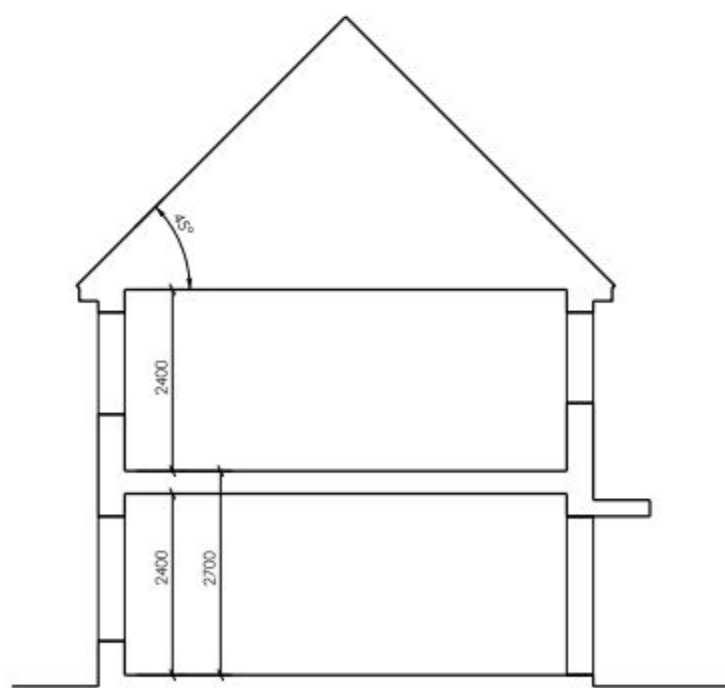

SECTION A-A


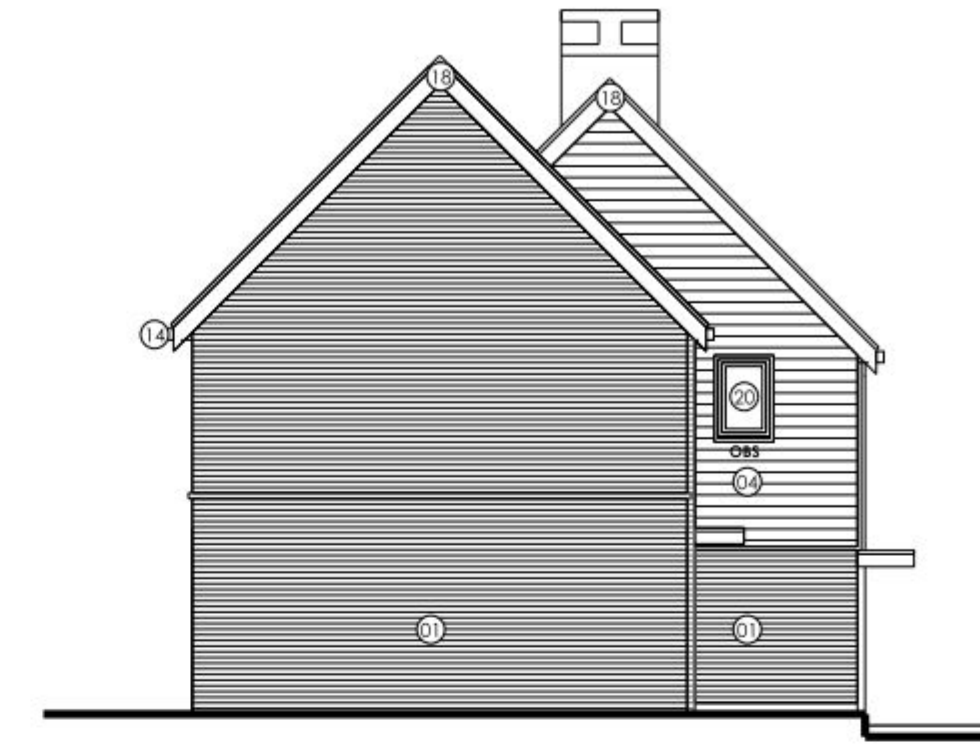


SIDE ELEVATION



SIDE ELEVATION

P2 - MG - JULY 2012 - INTERNAL AMENDMENTS MADE
IN LINE WITH CLIENTS COMMENTS. FRONT WINDOW TO
KITCHEN AMENDED.

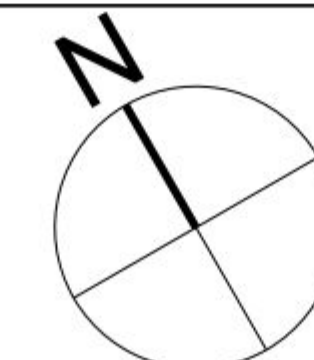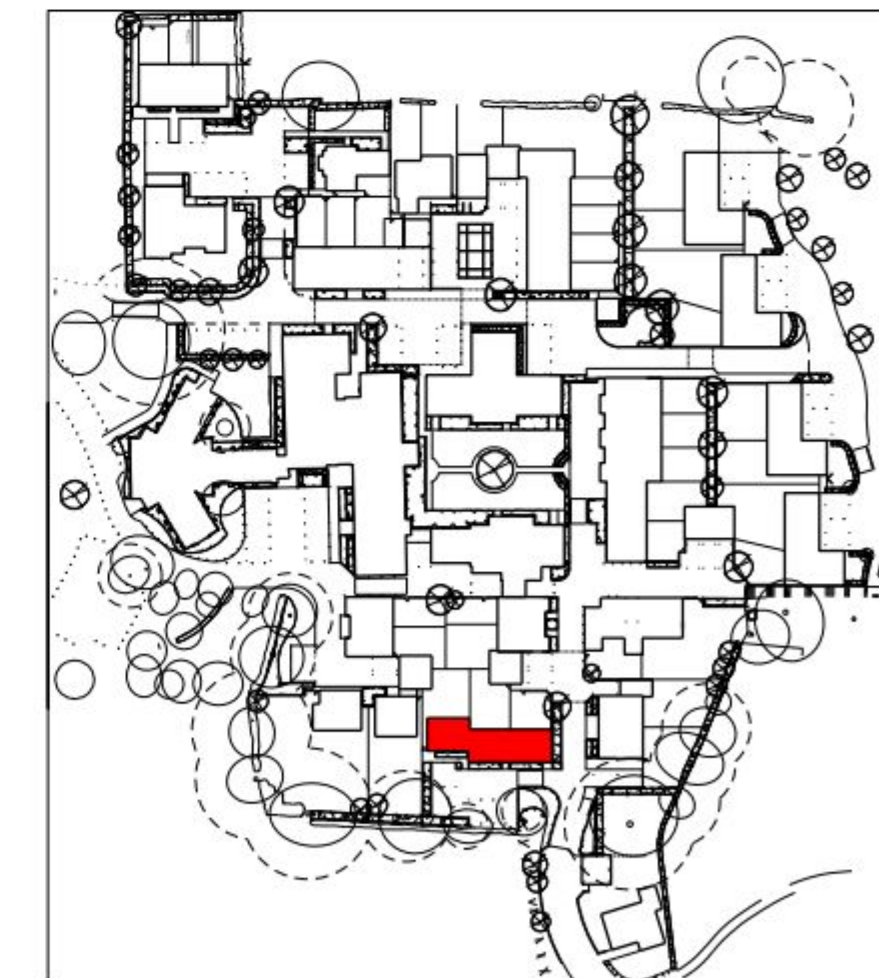

SCALE BAR = 10mm INTERVALS AT TRUE SCALE

POPE PRIESTLEY ARCHITECTS

ARCHITECTURE | TOWN PLANNING | URBAN DESIGN

FERRY HOUSE, CANUTE ROAD, SOUTHAMPTON, HAMPSHIRE, SO14 3PJ. T: +44 (0)23 80332288 F: +44 (0)23 80632886 E: info@popespriestley.co.uk

CONTRACTORS MUST CHECK ALL DIMENSIONS ON SITE. ON THE BUILDING WORKING ARE TO BE WORKED FROM ARCHITECTS' DRAWINGS. ANY CHANGES MUST BE REPORTED TO THE ARCHITECT BEFORE PROCEEDING. DRAWINGS AND REVISED DRAWINGS MUST BE APPROVED BY THE ARCHITECT BEFORE ANY WORK IS COMMENCED. THE DRAWING IS FOR INFORMATION ONLY.

PLANNING ISSUE

ST MICHAELS CONVENT
LONDON ROAD
WATERLOOVILLE
HAMPSHIRE

BLOCK M
PRIVATE
PLANS, SECTION & ELEVATIONS
PLOTS 50.51.52

SCALE @ A1
1:100

DATE
MAY 2012

AUTHOR
-

CHECK
-

DRAWING NO.
PP1144/ 132-00

REVISION
P2