



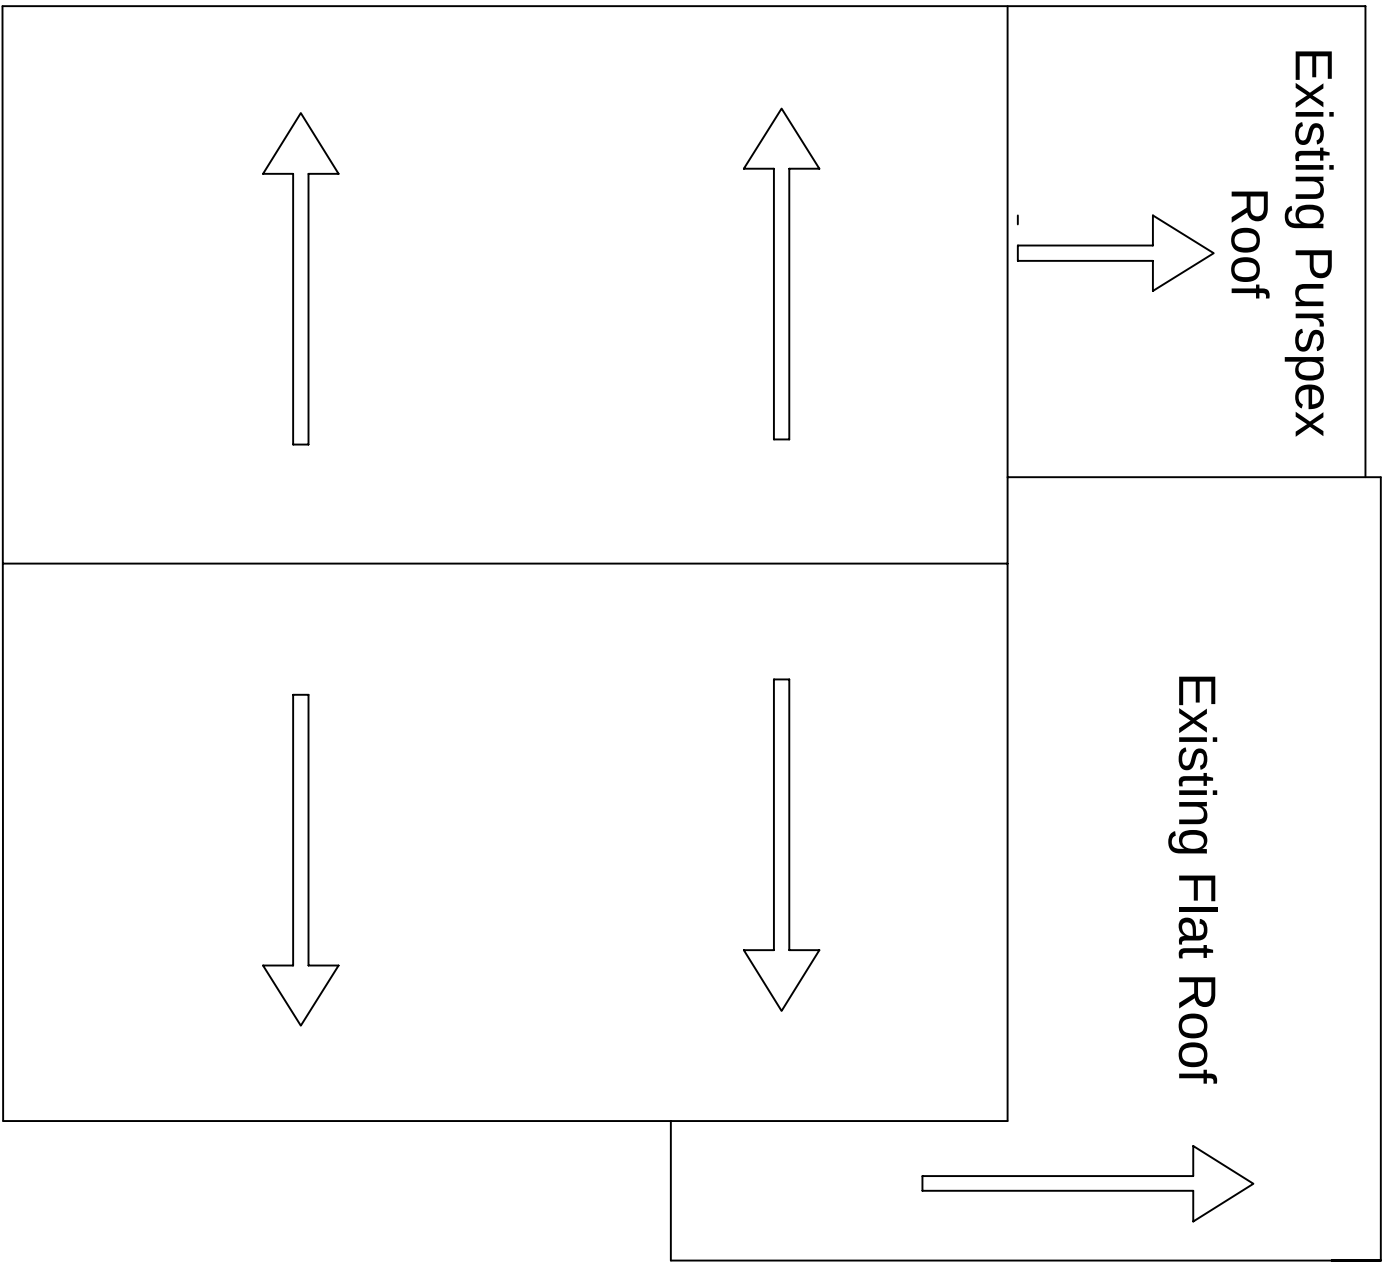

Existing Roof Plan

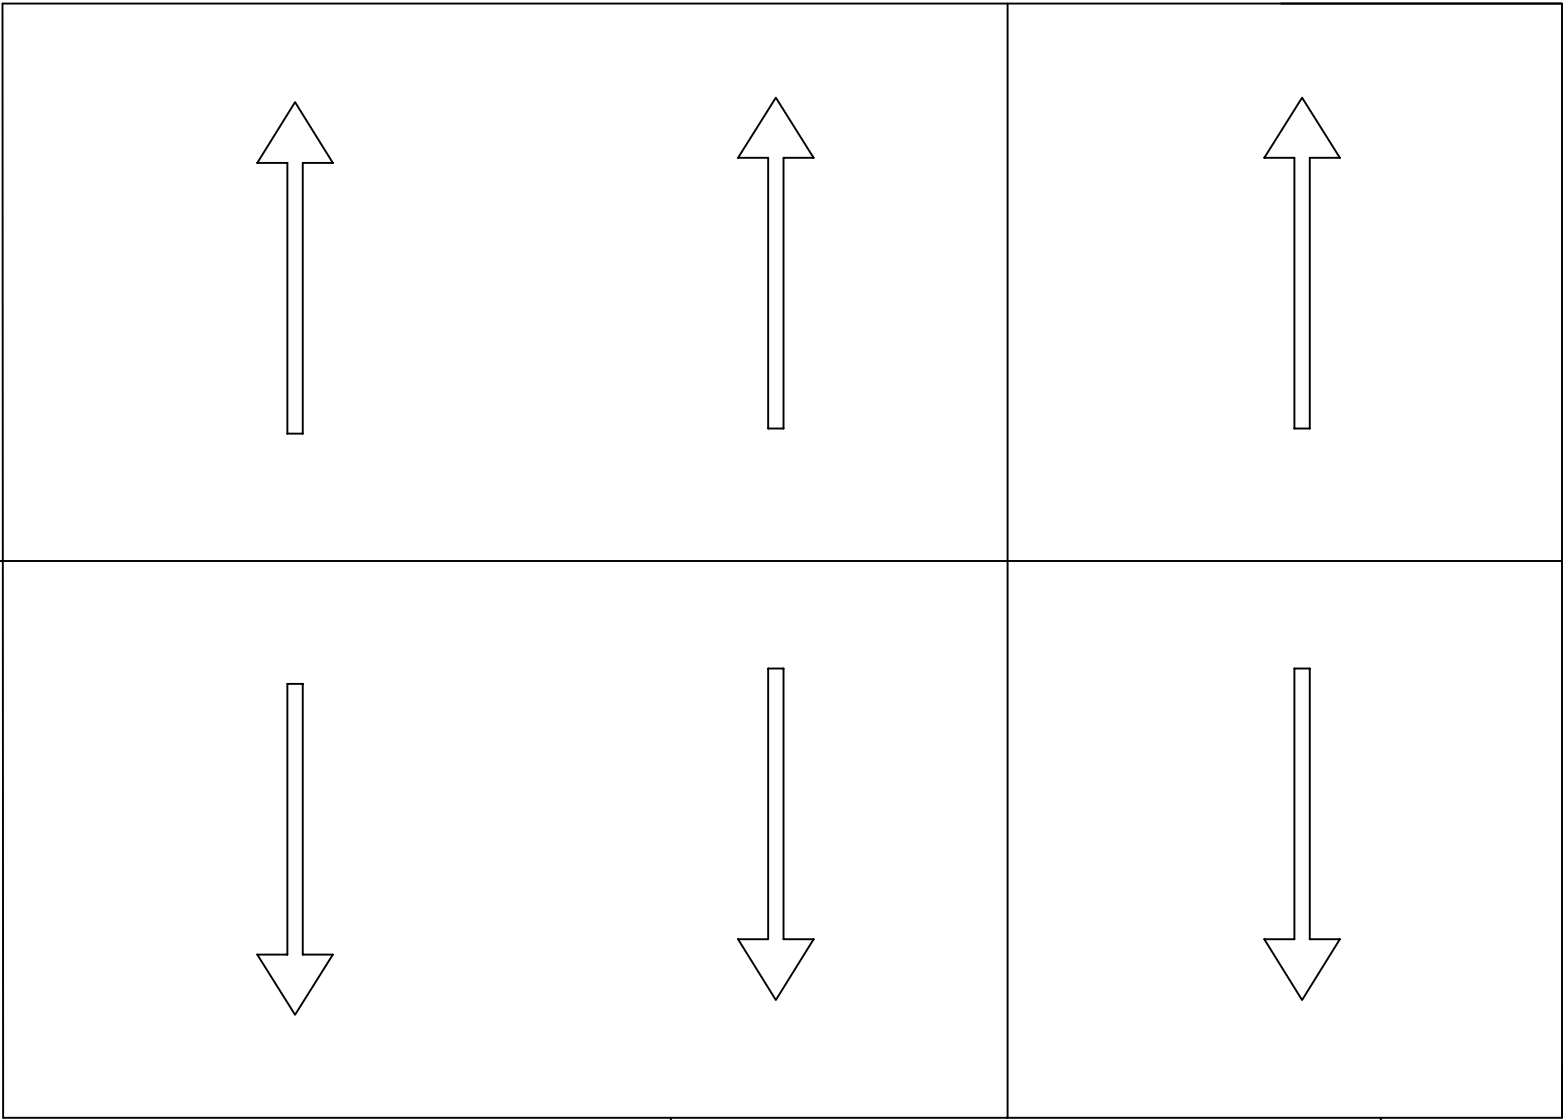

Proposed Roof Plan

Scale 1:50



PLANNING BY DESIGN www.planningbydesign.co.uk <i>E-mail: dave-cms@live.co.uk</i> <i>Mobile: 07970 046996</i>	PROJECT: Extension to existing dwelling Mr & Mrs Gillman 7 Woodstock Road Bedhampton Havant PO9 3HX	SCALE: 1:50 @ A3	DATE: 14th May 2012	DRAWING NO'S: CMS/307	Title: Existing & Proposed Roof Plan
--	--	-------------------------	----------------------------	------------------------------	--