


FOR ADVERTISEMENT PURPOSES

1. NOTES


- 1.1. All dimensions must be checked on site with only figured dimensions worked from. Any discrepancies must be reported to the Architect or Engineer immediately. This drawing is copyright.
- 1.2 This drawing is prepared to scale although the limitations of the printing process mean only figured dimensions should be used.

2. PROPOSED SIGNS

- 2.1 PROPOSED COLOURS -
RED PANTONE 485C - CLOSEST MATCH RAL 2002
PANTONE REFLEX BLUE - CLOSEST MATCH RAL 5022
MAX HEIGHT SIGN - RAL 1023 (TRAFFIC YELLOW)

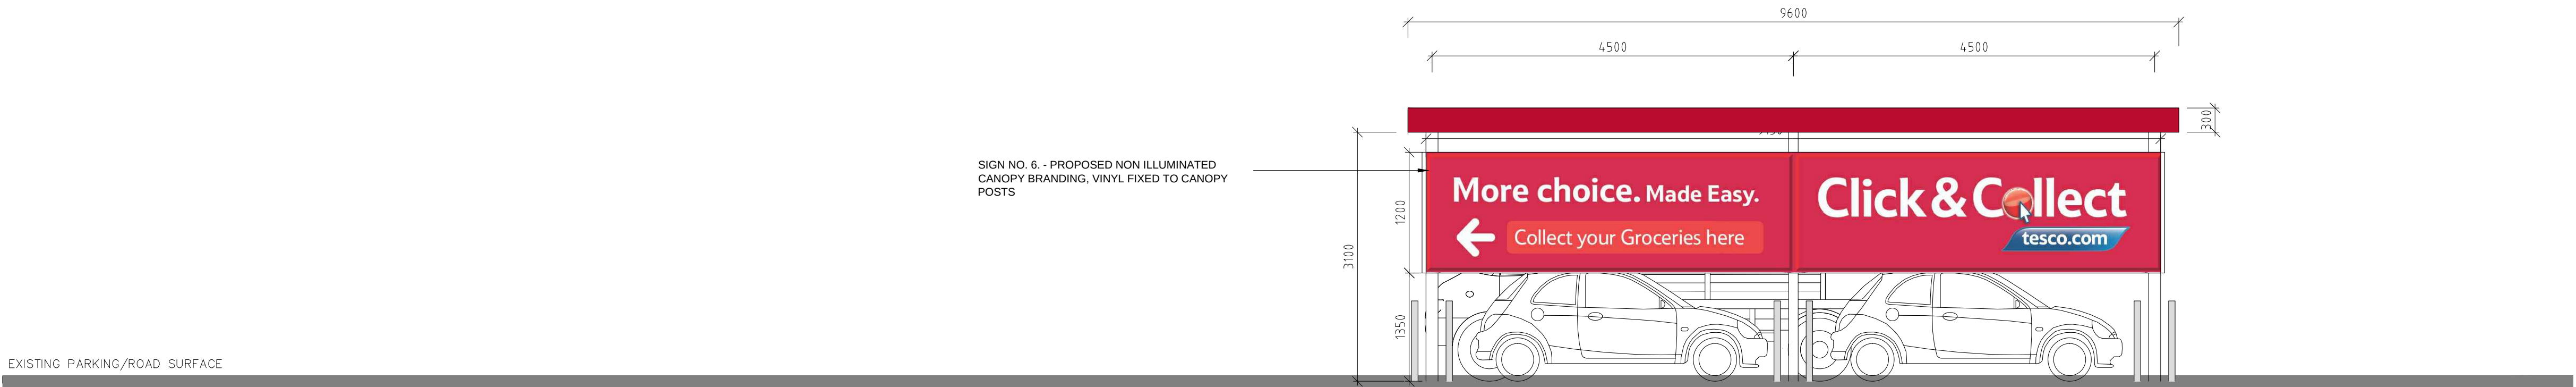

PROPOSED SIDE ELEVATION (facing parking aisle)

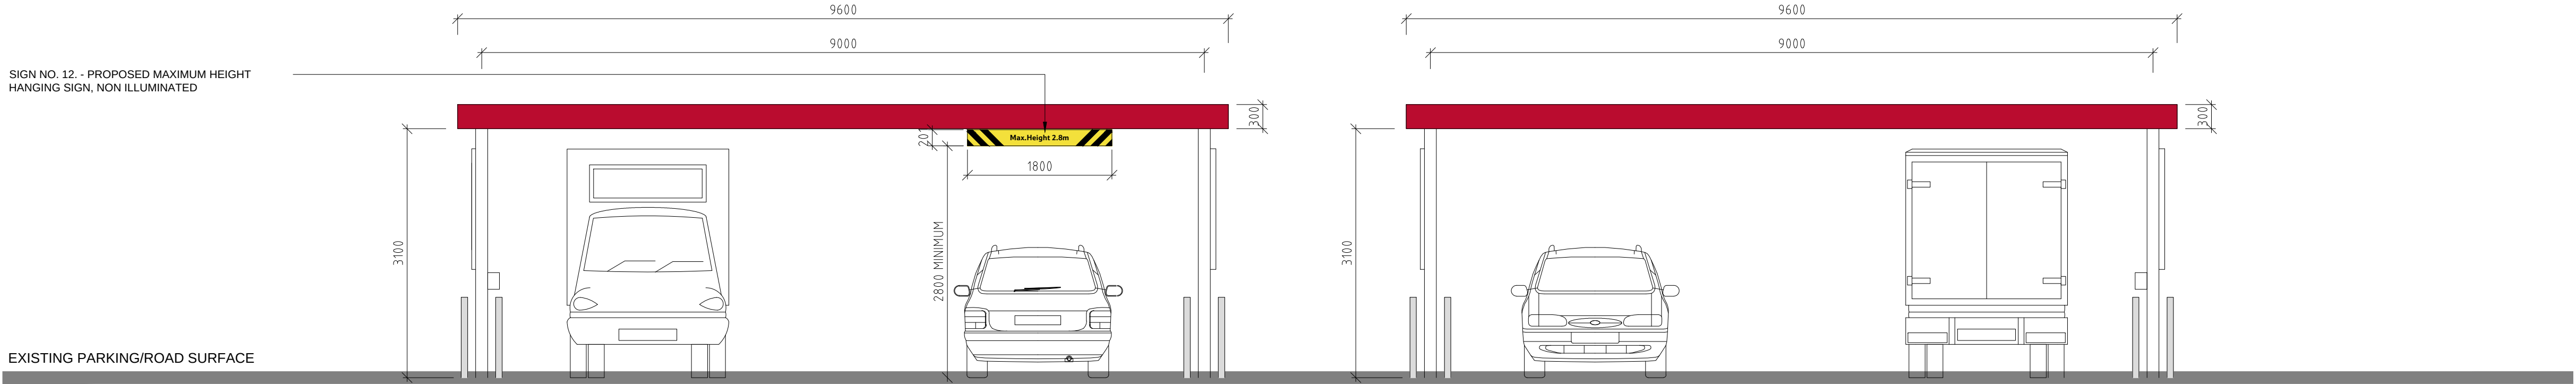

PROPOSED FRONT ELEVATION (facing Customer entry)

PROPOSED REAR ELEVATION (facing van entry, Customer exit)



PROPOSED SIDE ELEVATION

Revision:

Description:

PROPOSED CLICK & COLLECT
TESCO STORE No. 6002,
HAVENT, HAMPSHIRE, PO9 1TR

COLLECTION CANOPY
PROPOSED SIGNAGE - ELEVATIONS

Client:

TESCO

bmd ARCHITECTS
ARCHITECTS
Tel. 020 7357 6885 Fax. 020 7357 6887 E-Mail. mail@bmdarchitects.co.uk
CHARTERED ARCHITECTS
5 MAIDSTONE BUILDINGS MEWS
72-76 BOROUGHS HIGH STREET
LONDON SE1 1GN

Drawing Number:

2026(6002)/P/24 -

Scale: 1: 50@A1	Date: September 2012	Drawn By: MRL
CAD file name: M:\2026\2026-P\2026(5528)P24	Checked By: DNF	

© bmd ARCHITECTS 2012

