


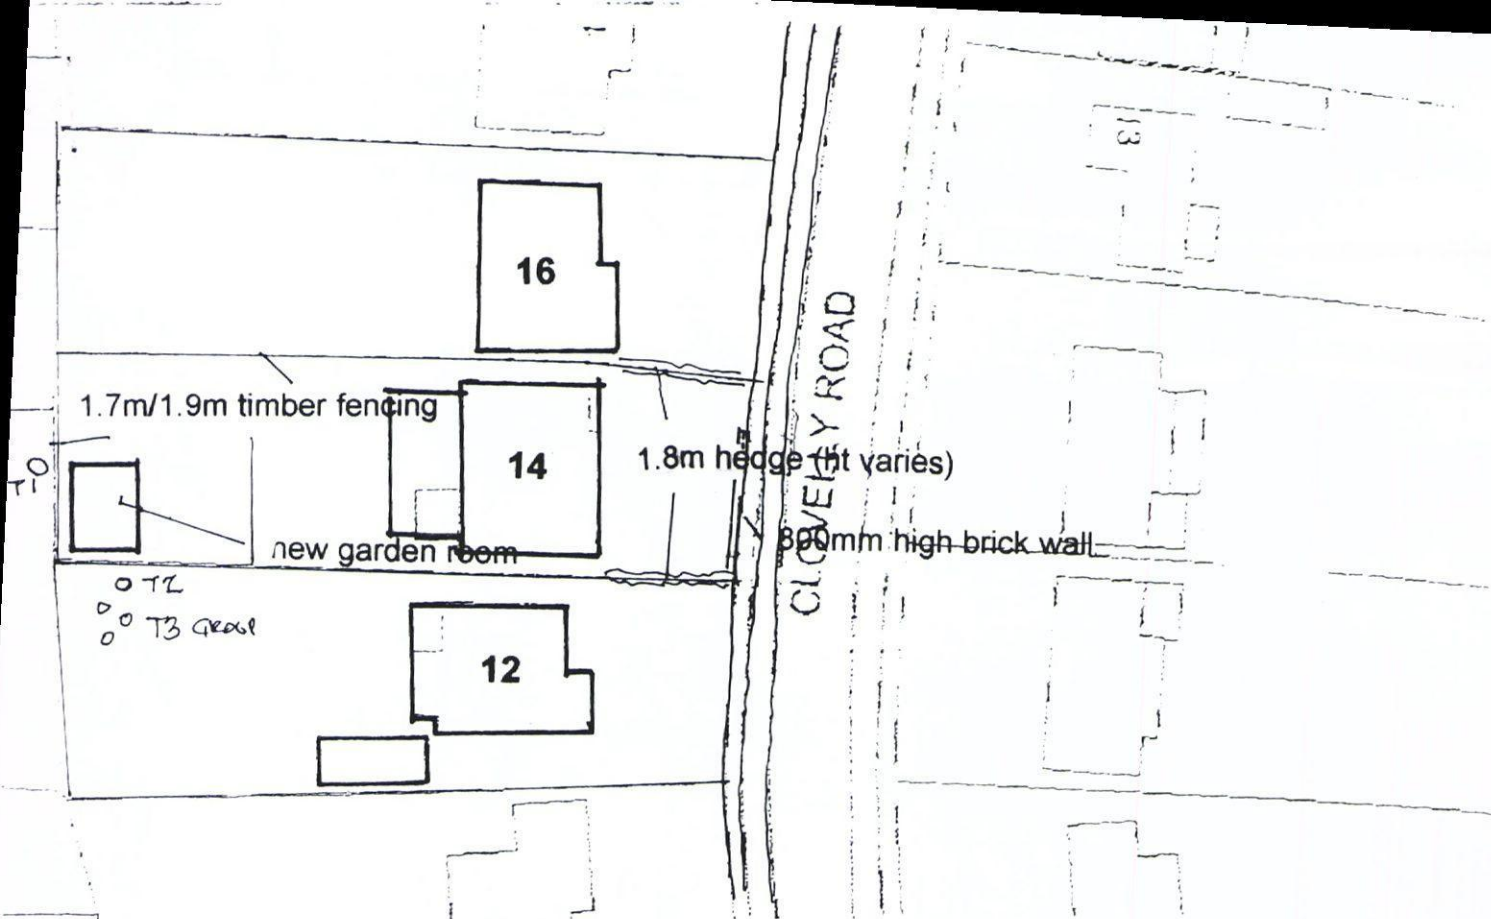

BLOCK/SITE PLAN 1:500



RIBA 

Chartered Practice

John Groom Chartered Architect

32A High Street, Emsworth, Hampshire PO10 7AW

T 01243 372560 M 07780 997563

johngroom@freeuk.com

www.johngroomarchitect.co.uk

JOB: 'Log cabin' Garden Room

LOCATION: 14 Clovelly Road, Emsworth

DRG TITLE: Block/site plan

SCALE: 1:500

DRAWN: JG

DRG NO: 11/251(2)/2 DATE: 20 July 2012