
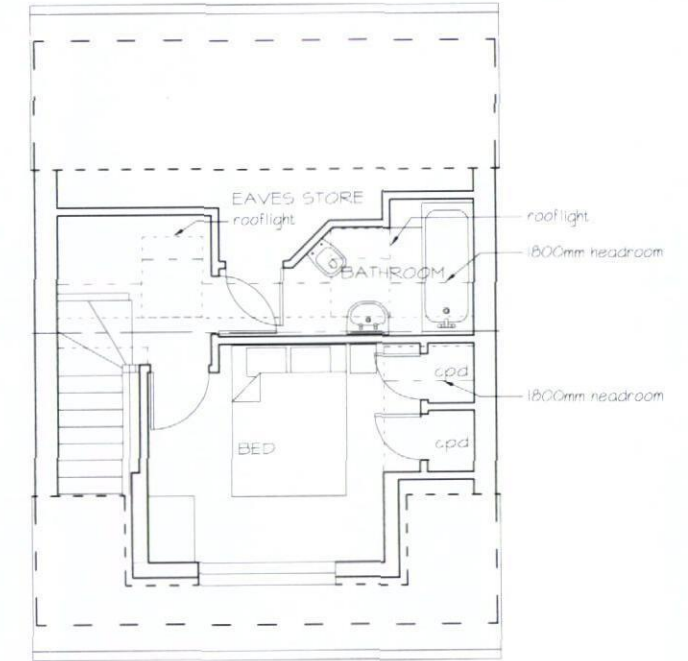


0 2 4 6 8 10

PHYSICAL SCALE IN METERS @ 1:100

NOTES:
This drawing has been produced solely for PLANNING/DESIGN.
Do not Scale from this Drawing except for planning purposes.
This drawing is the copyright of MF Designs Ltd.

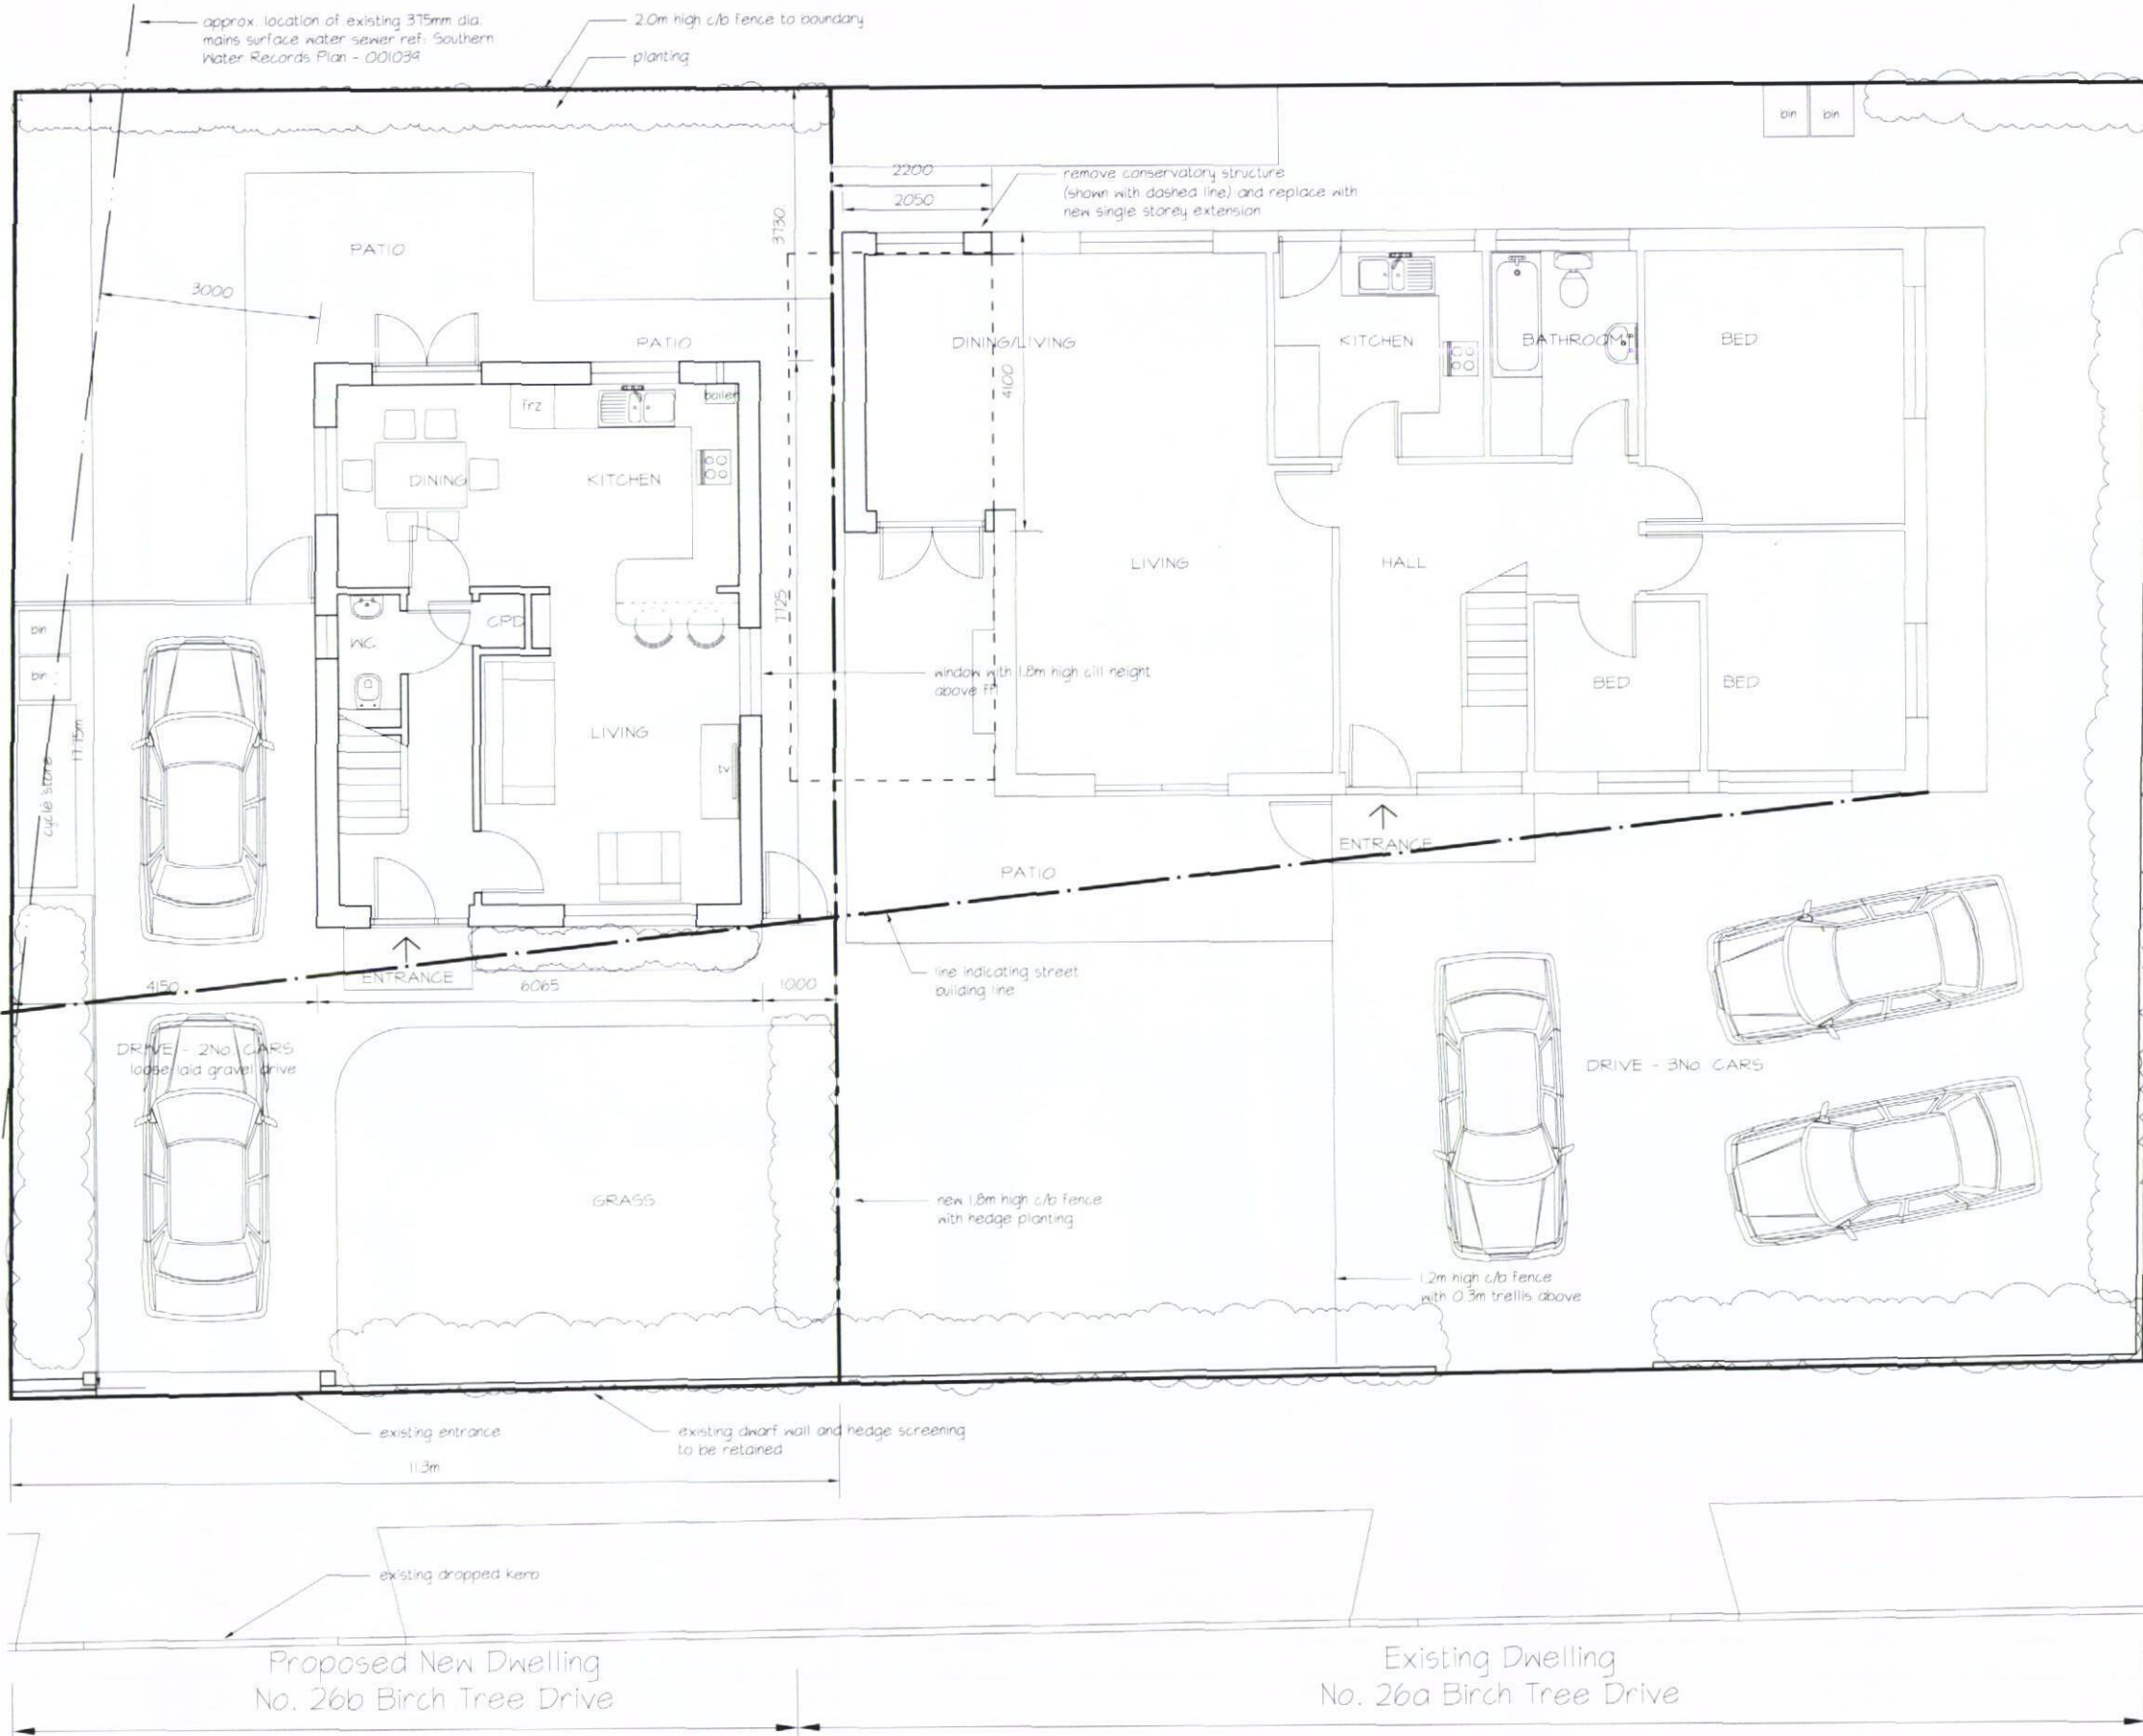

Proposed First Floor



A: 19.10.12 - revised design as resubmission

mf designs ltd

Chartered Architects



12 Wensley Gardens • Emsworth • Hampshire • PO10 7RA Uf 01243 377766
Director: Martin Farrer RIBA • Co Registration No.4507379 e admin@mfdesigns.org.uk

Date: July 2012 Job No: 3051
Scale: 1:100 Drg No: 005 A

Proposed Ground Floor
PROPOSED NEW DWELLING - FLOOR PLANS
Land Adjacent to 26a Birch Tree Drive, Emsworth

