




PHYSICAL SCALE IN METERS @ 1:100


NOTES:
This drawing has been produced solely for PLANNING/DESIGN.
Do not Scale from this Drawing except for planning purposes.
This drawing is the copyright of MF Designs Ltd.




Front Elevation

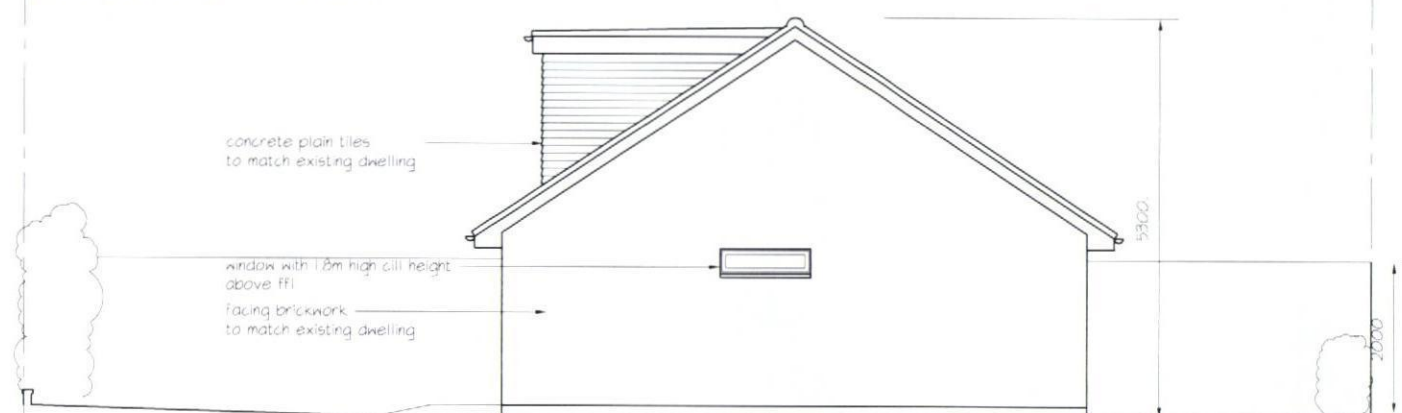

South Elevation

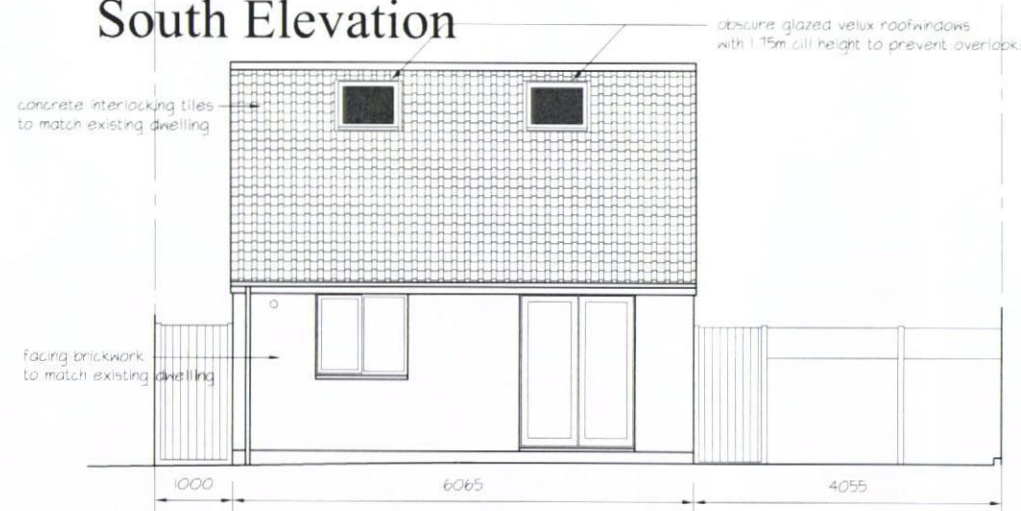

East Elevation

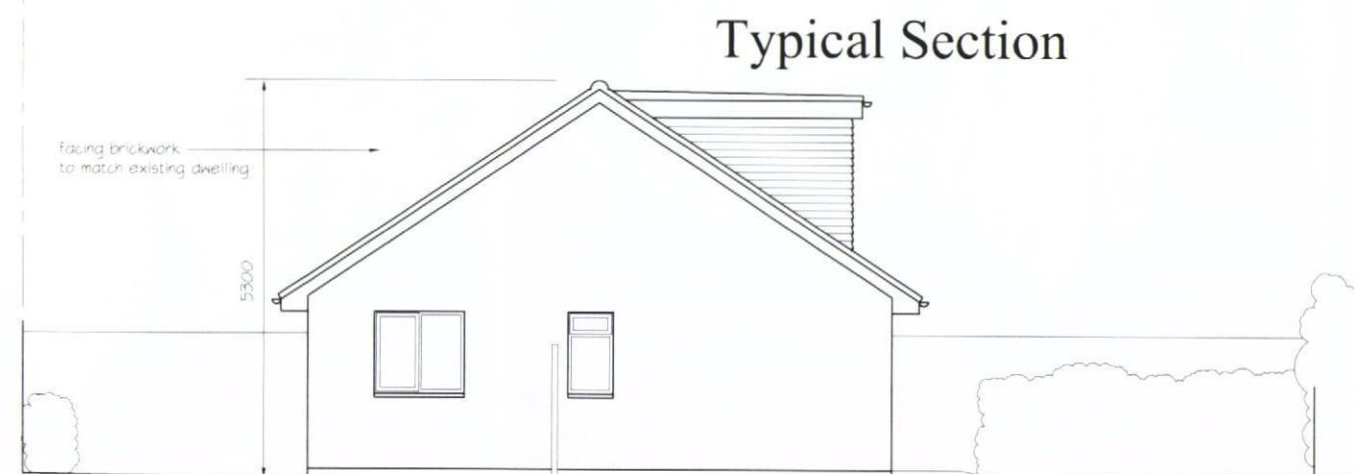

North Elevation

Typical Section



A: 19.10.12 - revised design

mf designs ltd

Chartered Architects



12 Wensley Gardens • Emsworth • Hampshire • PO10 7RA t/f 01243 377766

Director: Martin Farrer RIBA • Co Registration No.4507379 e admin@mfdesigns.org.uk

Date: July 2012

Job No: 3051

Scale: 1:100

Drg No: 006 A

PROPOSED NEW DWELLING - ELEVATIONS & SECTION
Land Adjacent to 26a Birch Tree Drive, Emsworth