




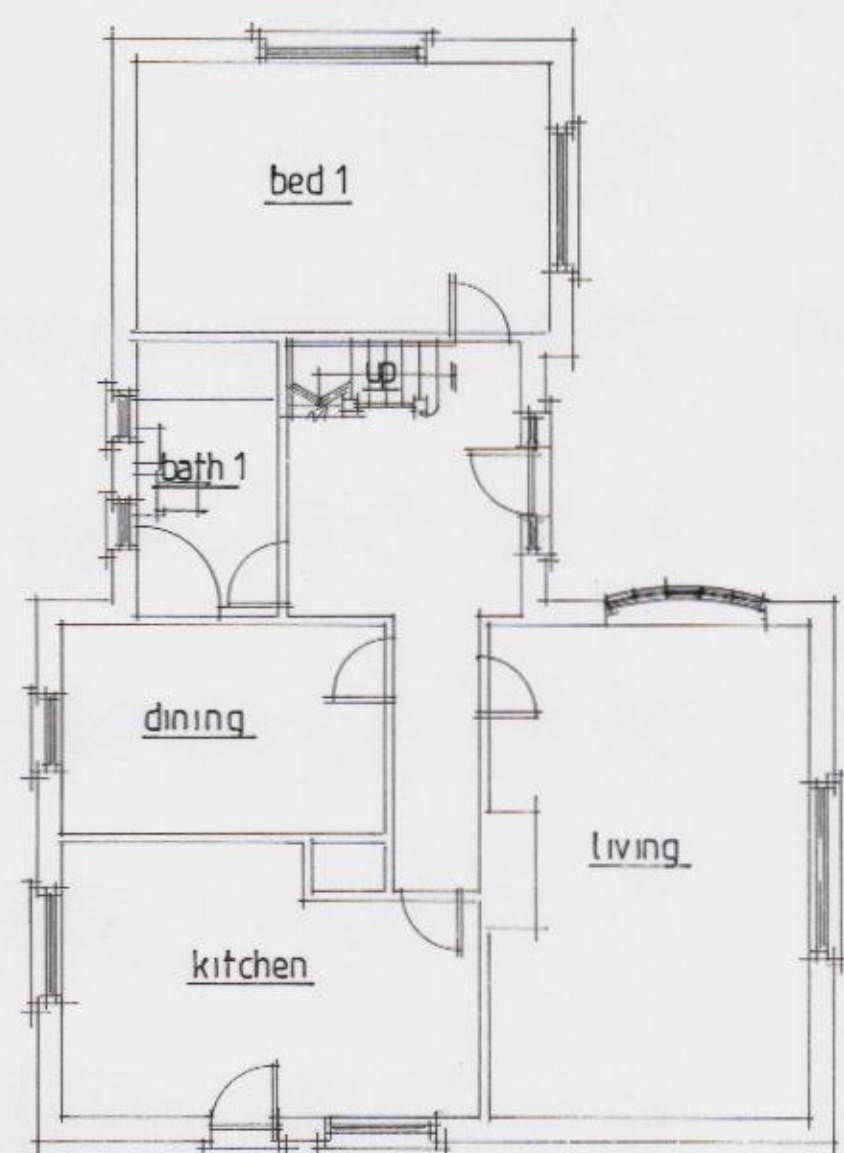


existing ground floor plan.

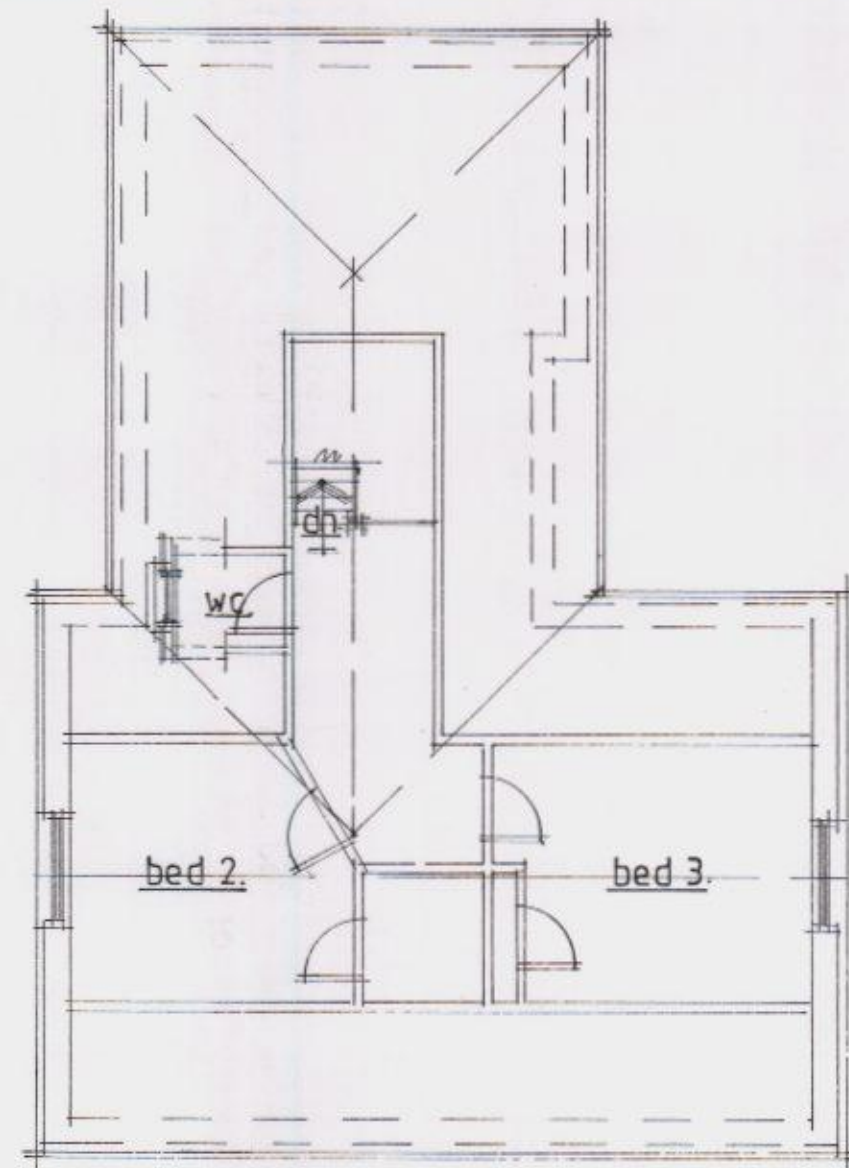


existing first floor plan.

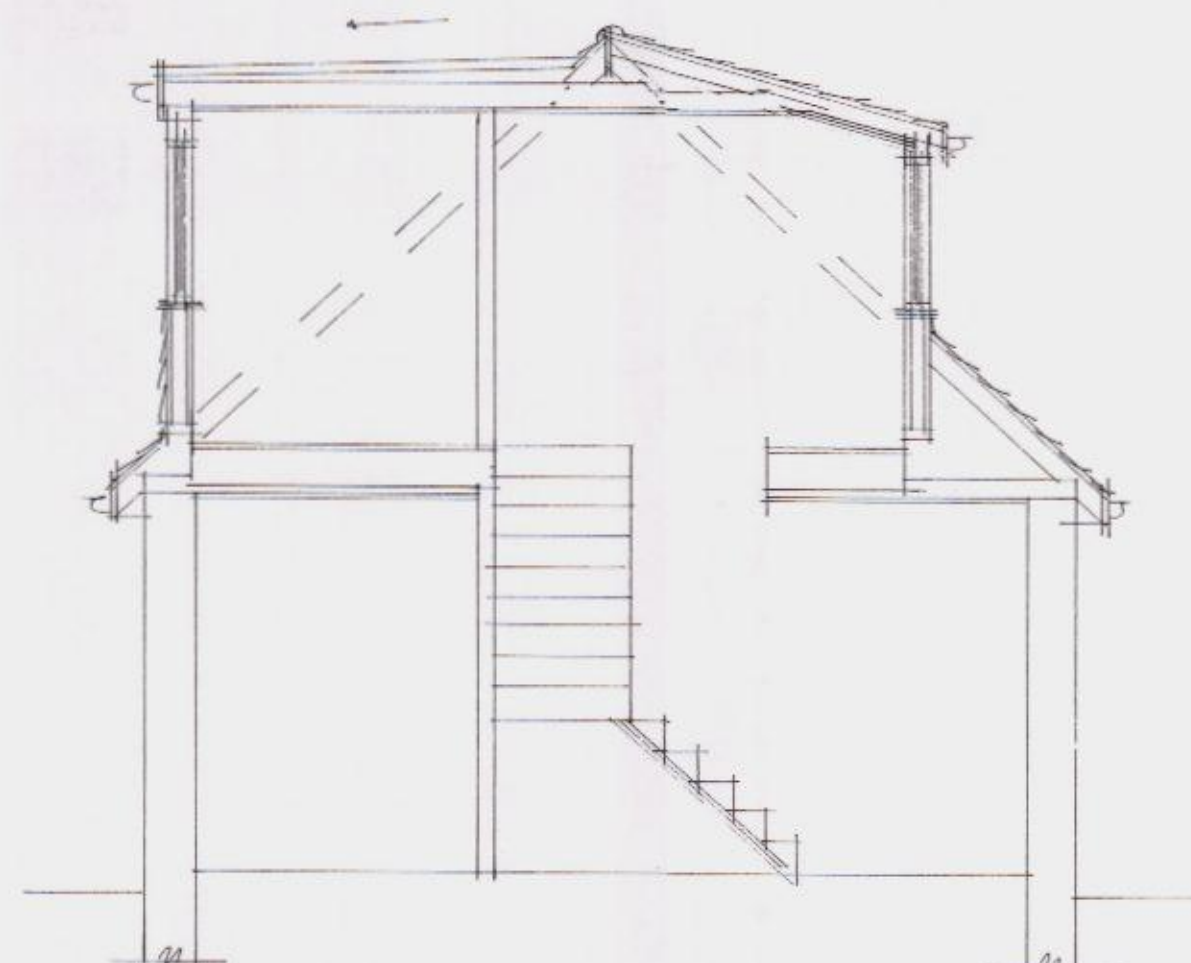


section .a.a.

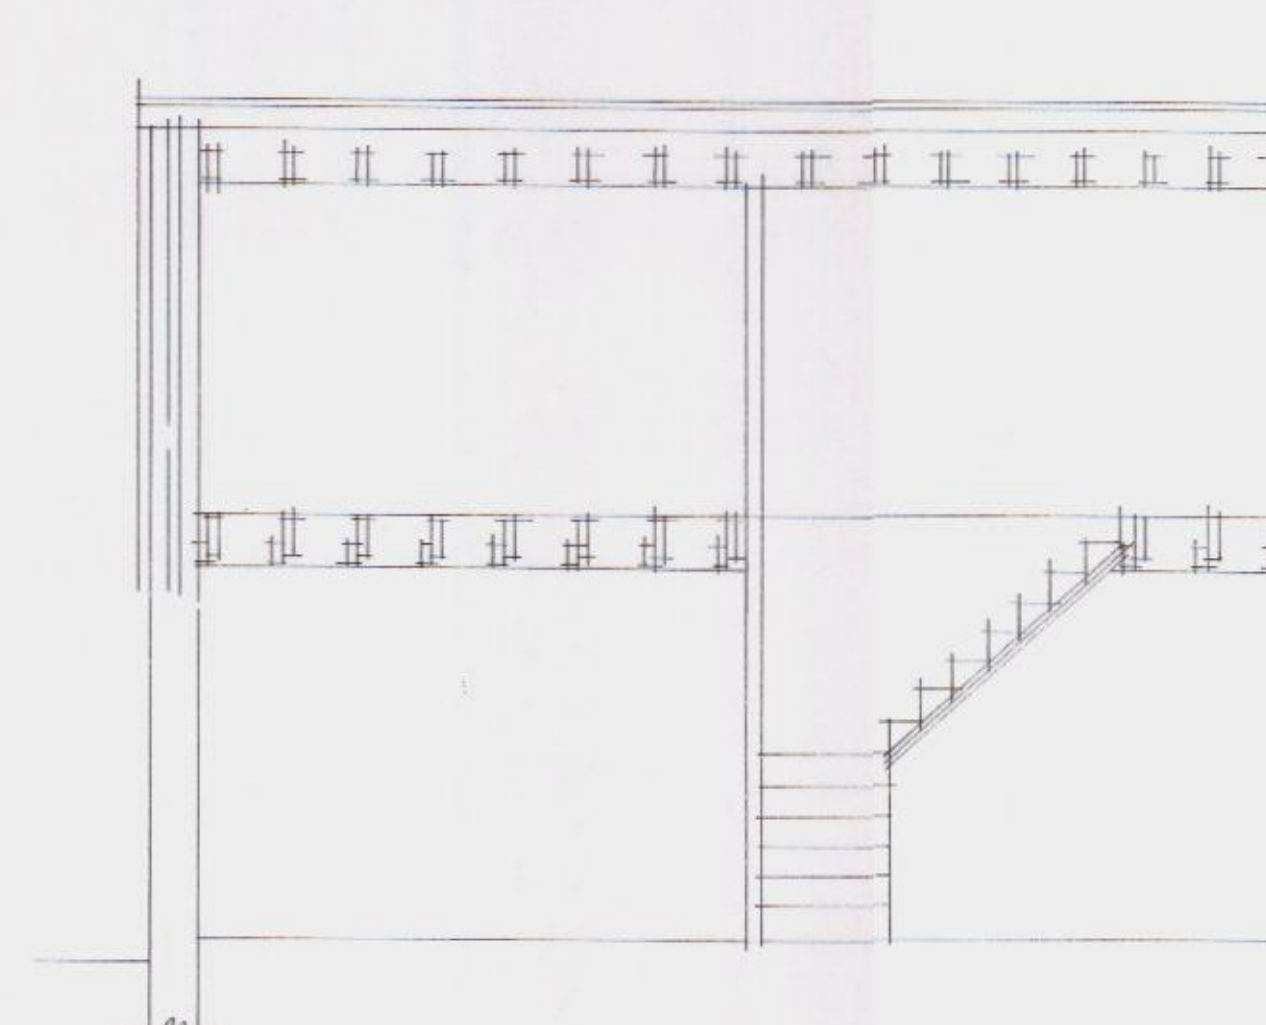

section .b.b.

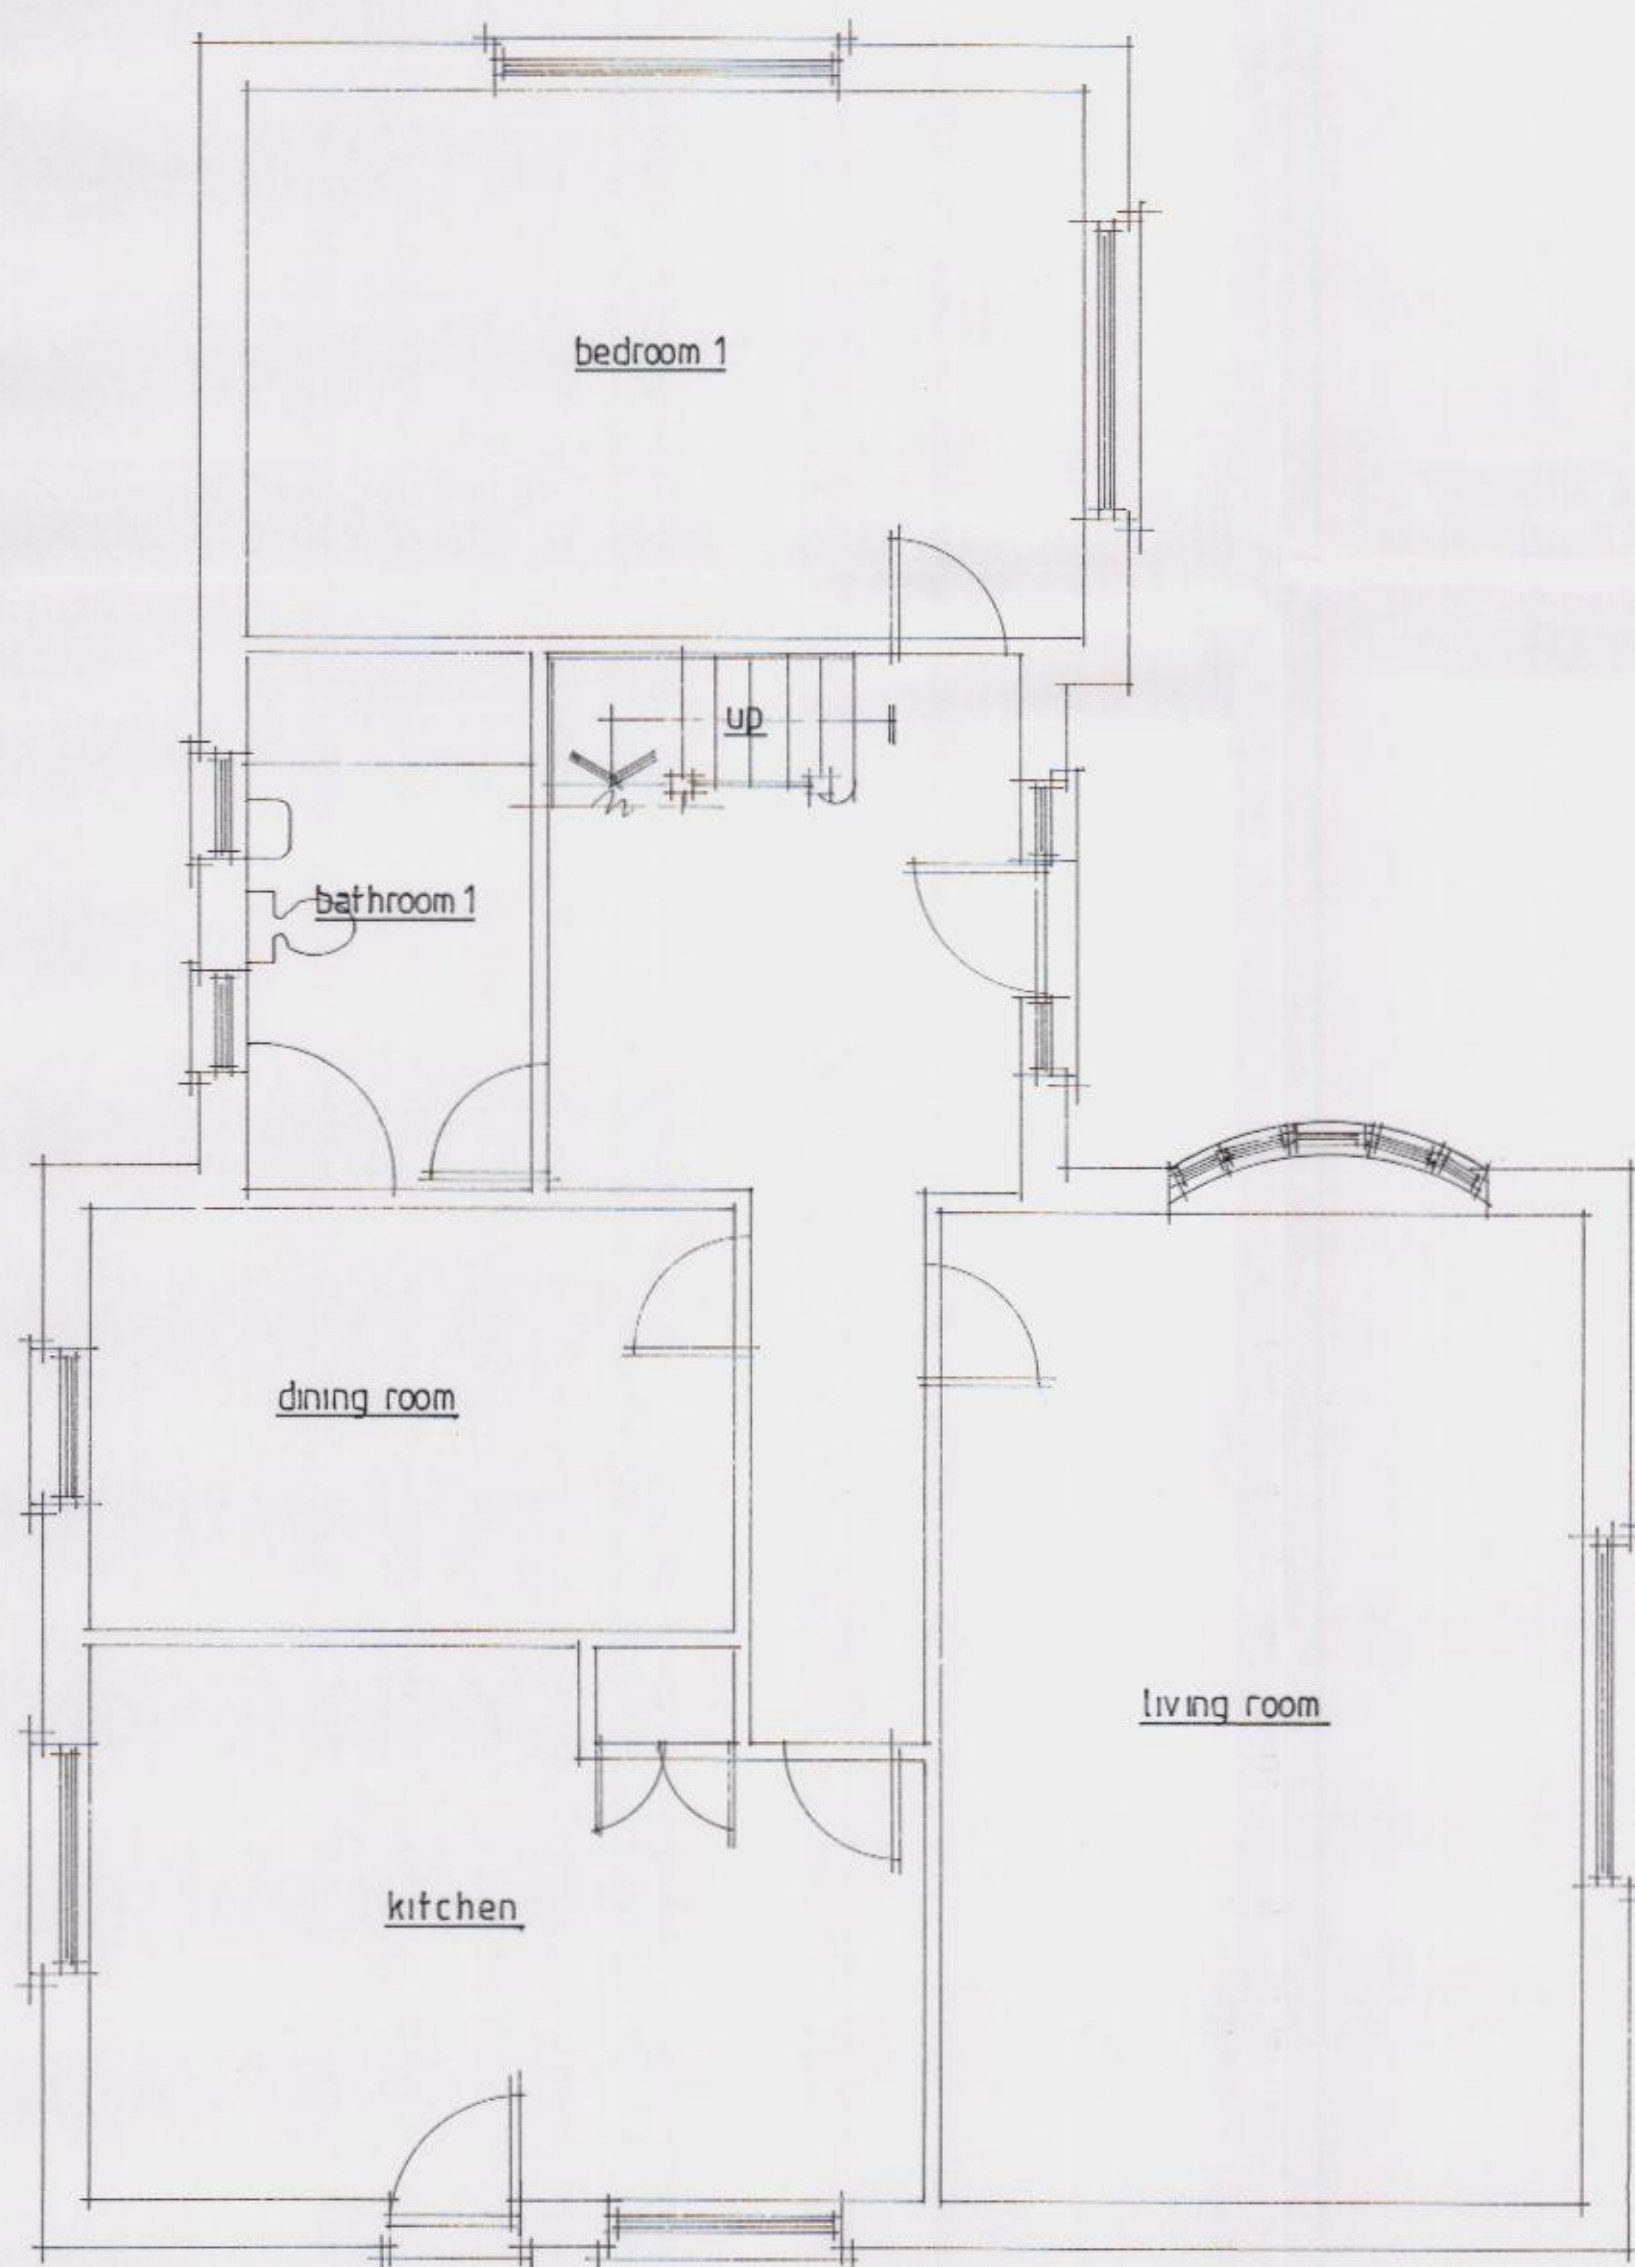

proposed ground floor plan.

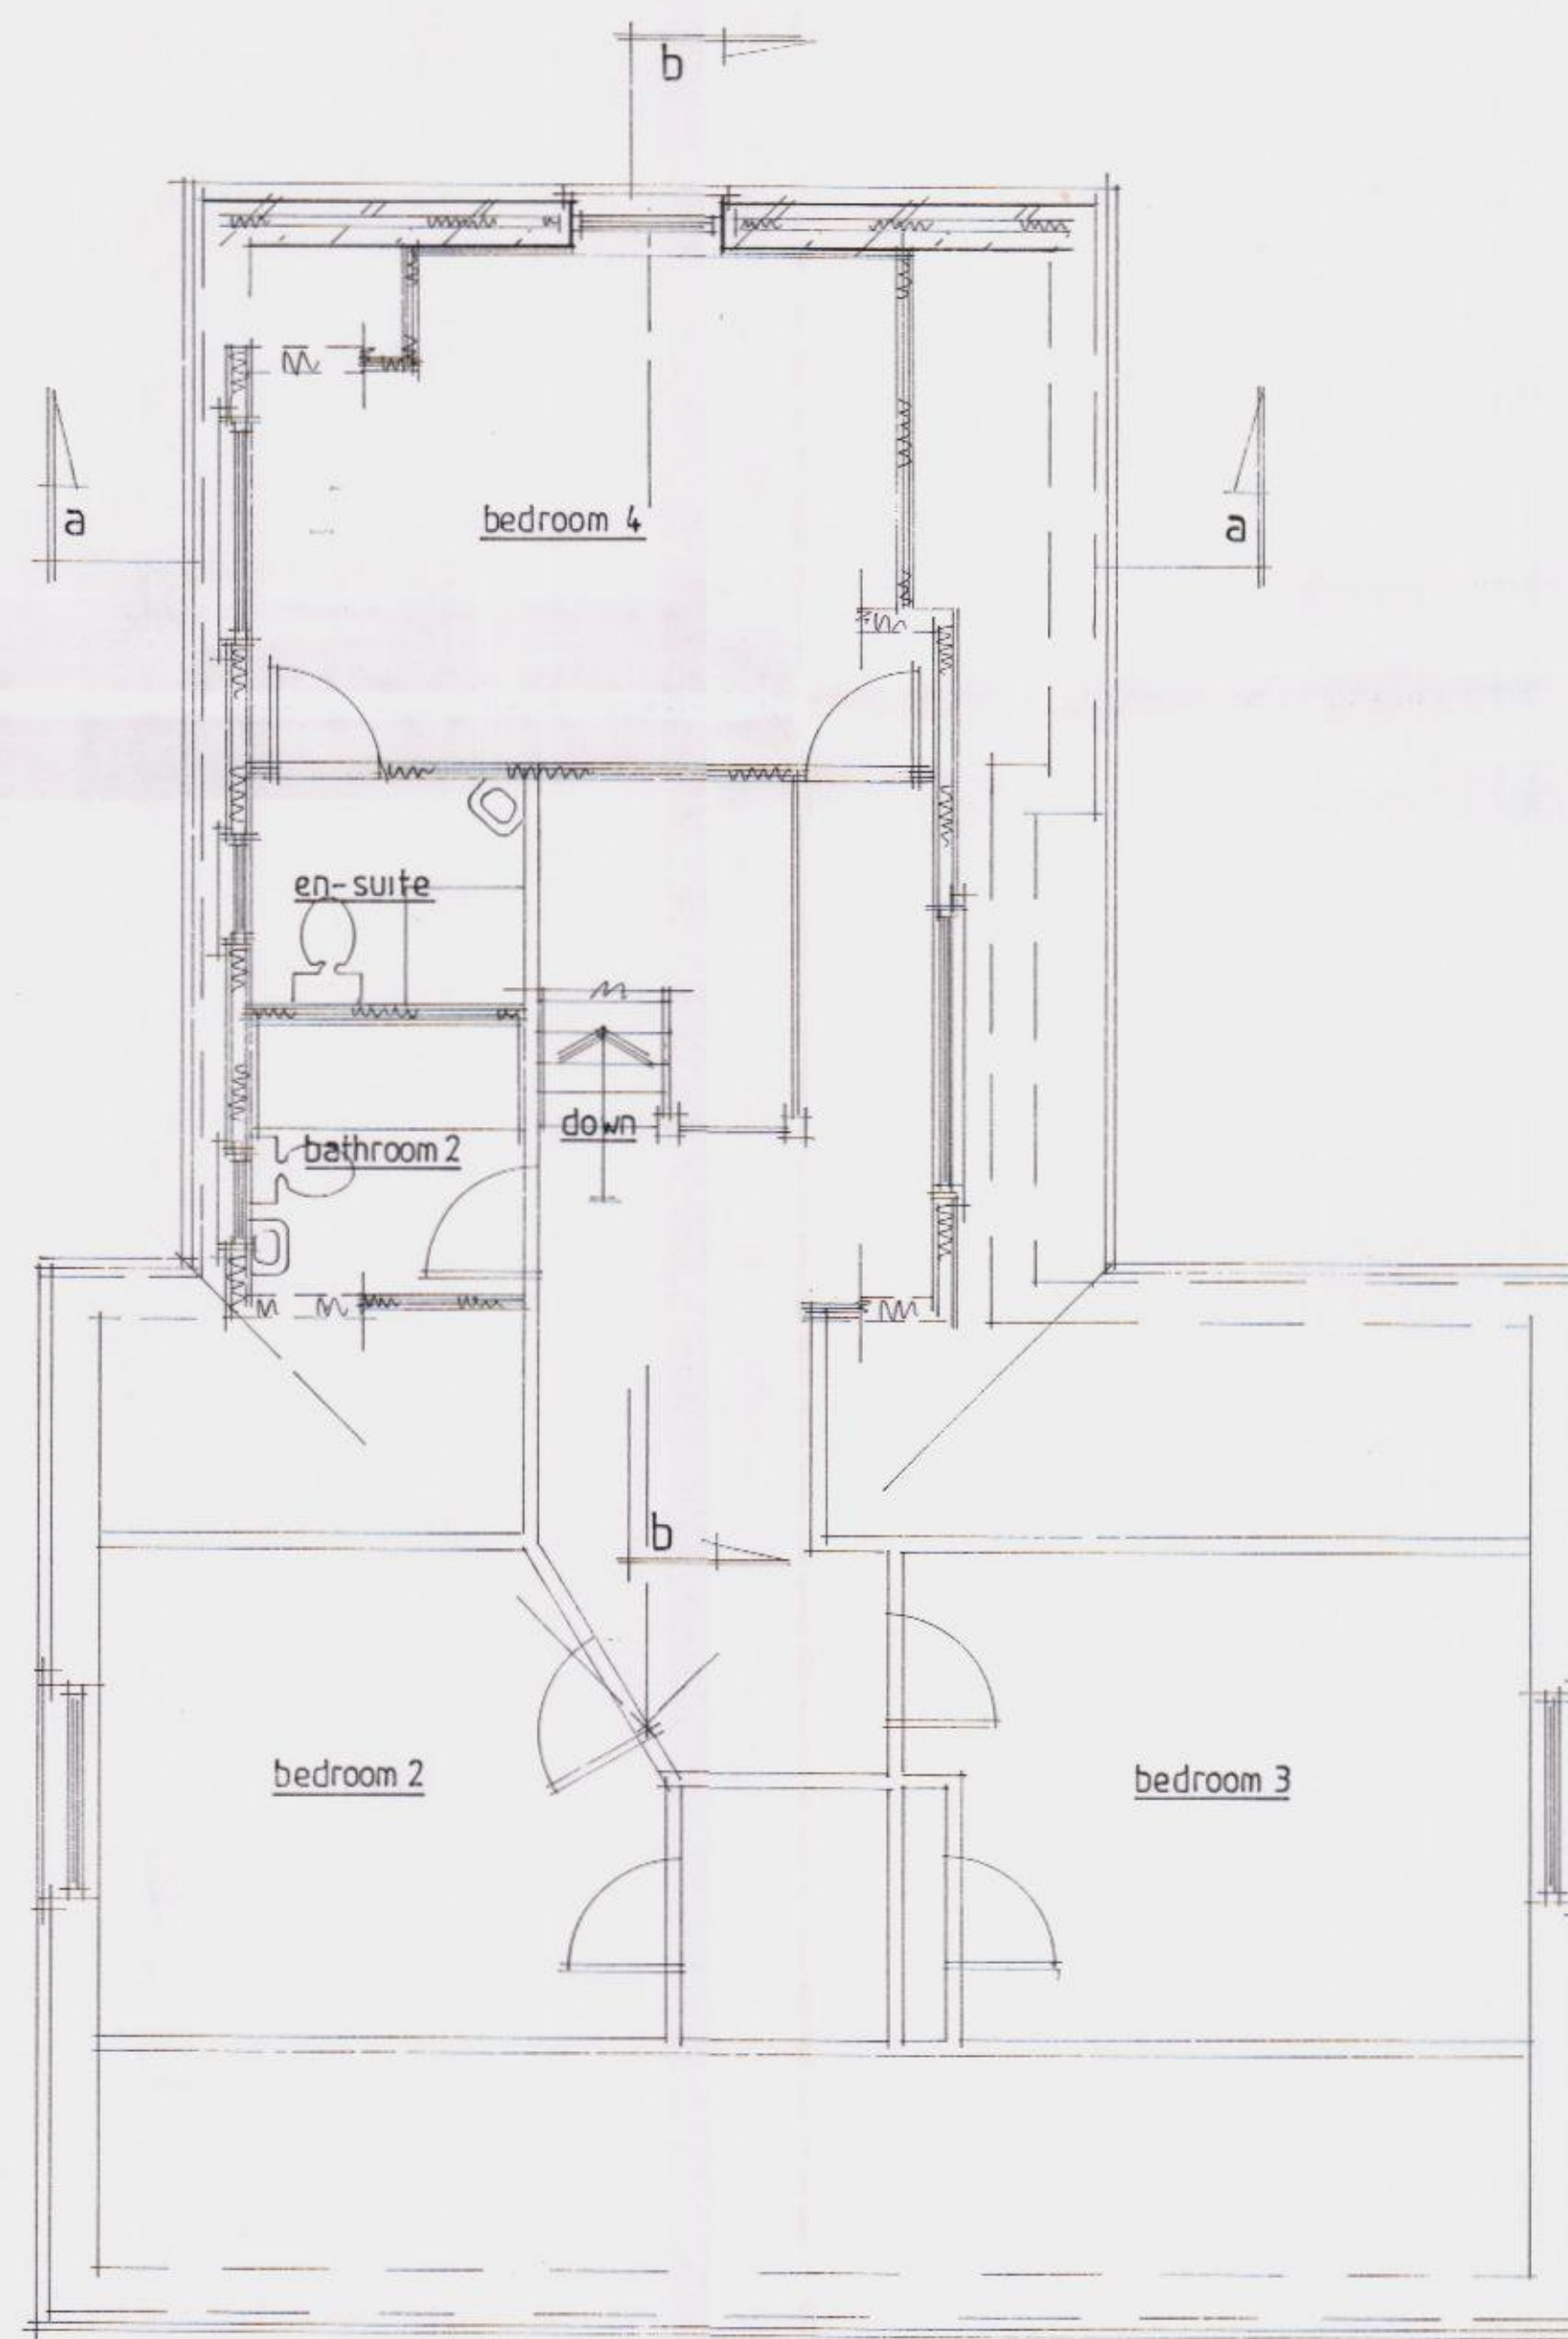

proposed first floor plan.

see 5116.12.2. for elevations
& roof plans.

A	SEP 12	PLANNING DRAWINGS
Date		Revision

© copyright

THORNS-YOUNG
ARCHITECTURAL

THORNS-YOUNG LTD.
212 London Road, North End, Portsmouth, PO2 9JQ
Tel: (023) 9267 2883 Fax: (023) 9266 3457

Client
mr woodward

Job Title
**69 ferndale
waterlooville**

Drawing Title

loft extension.

Scale **1:100, 1:50** :at A1

Date **aug '2012** Drawn by **sa**

Drg. No. **5116.12.1.** Rev. **A.**

HAVANT BOROUGH
COUNCIL
24 SEP 2012
RECEIVED