




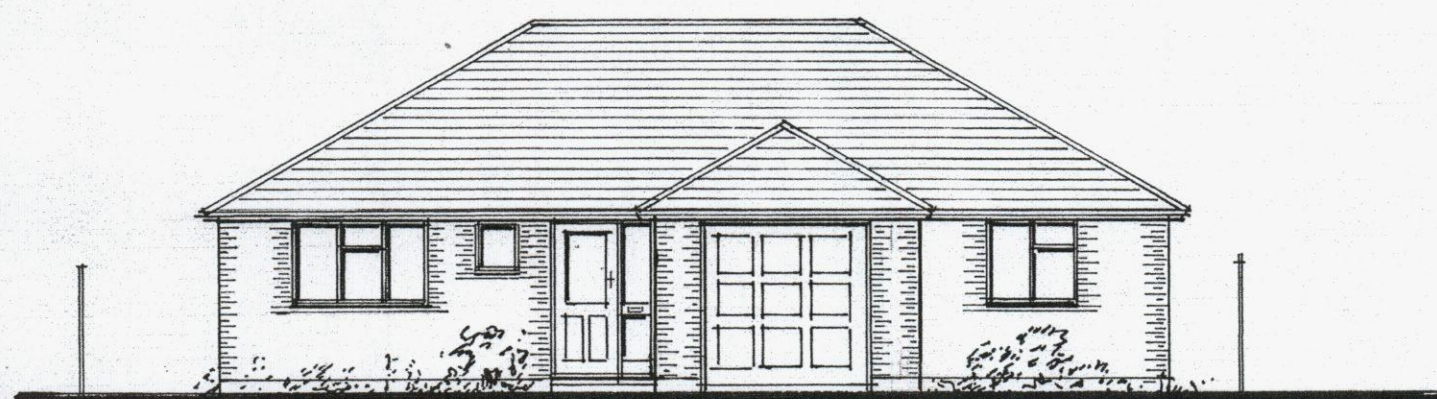

EAST ELEVATION

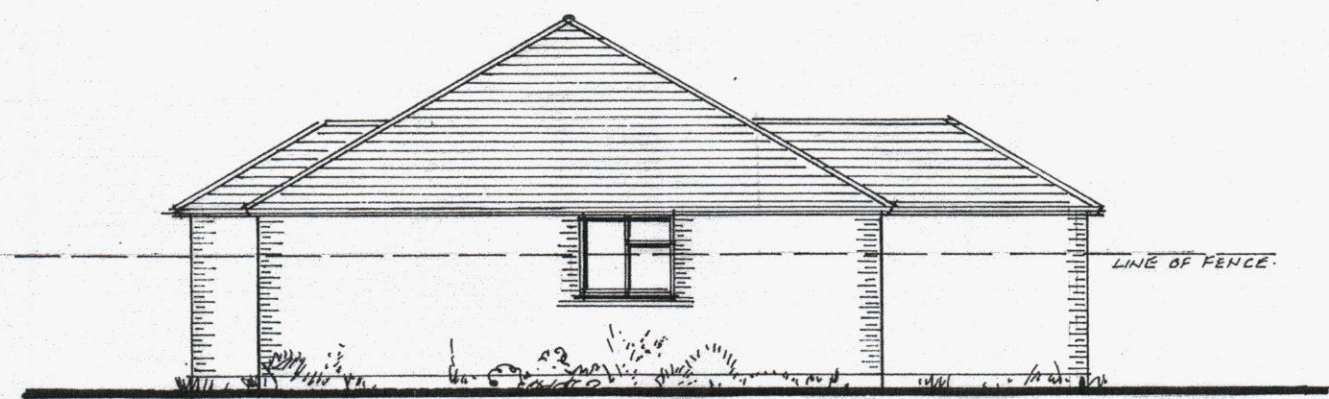


SOUTH

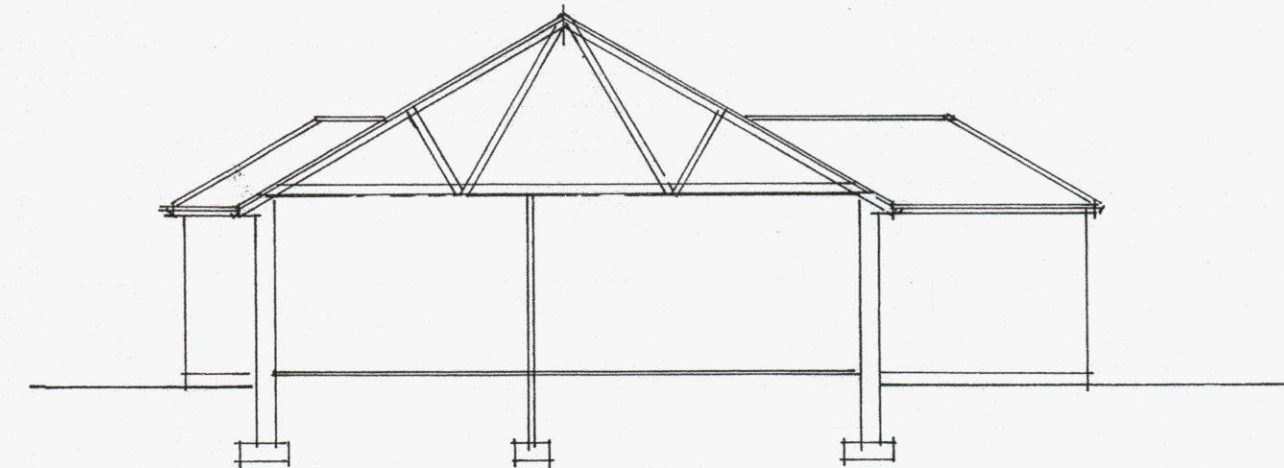


SECTION



NORTH


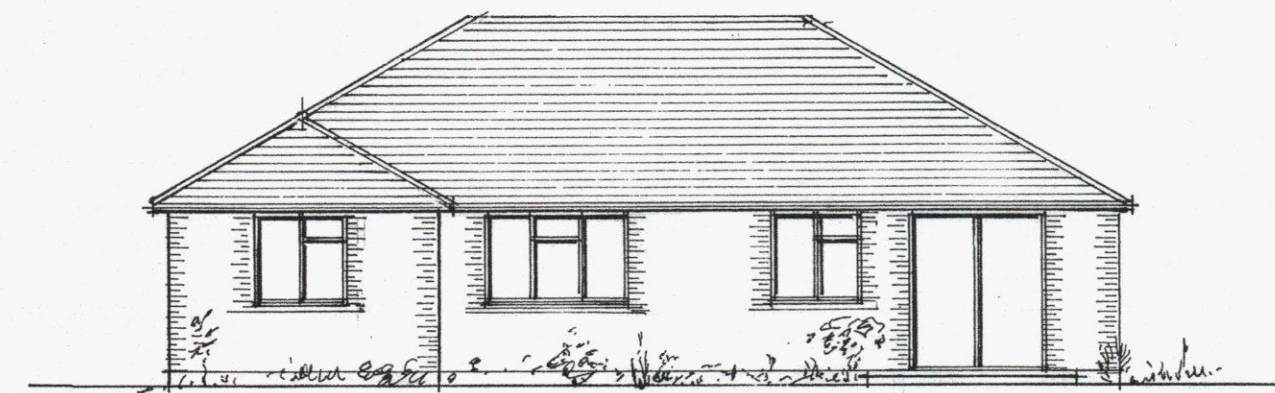


WEST

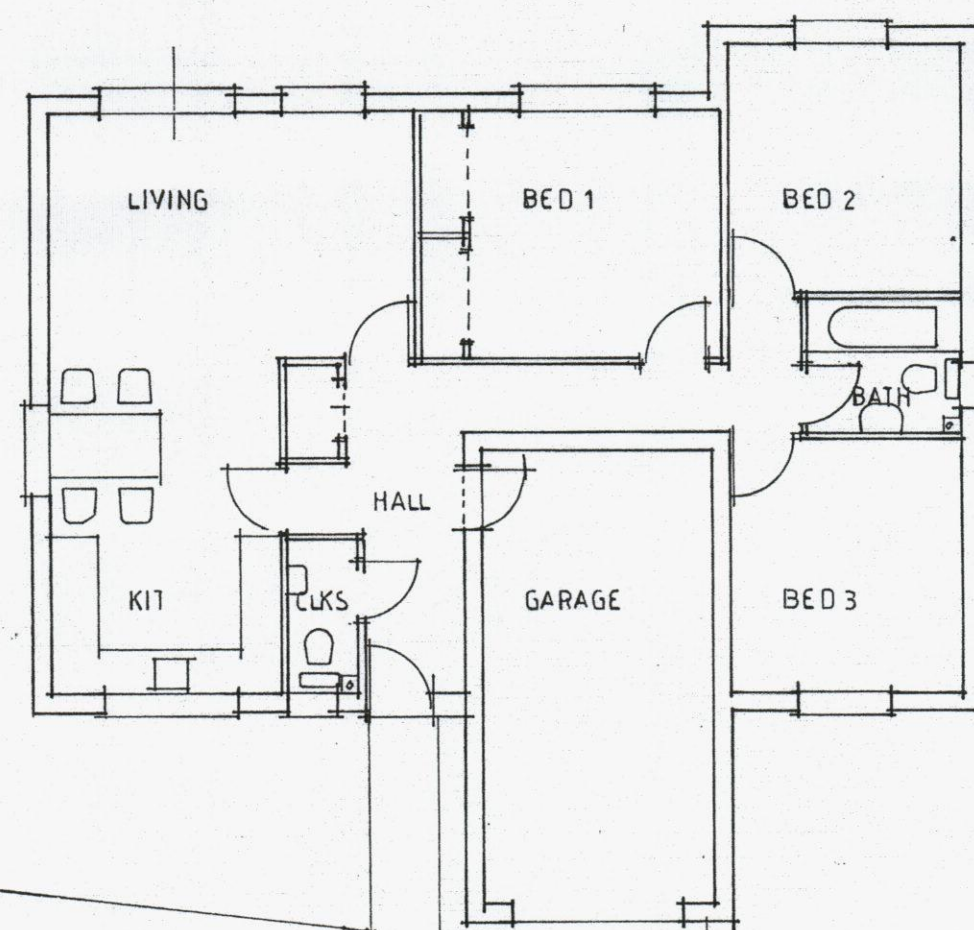

PLAN
scale: 1:100

0 1 2 3 4 5
metres
Page size A2

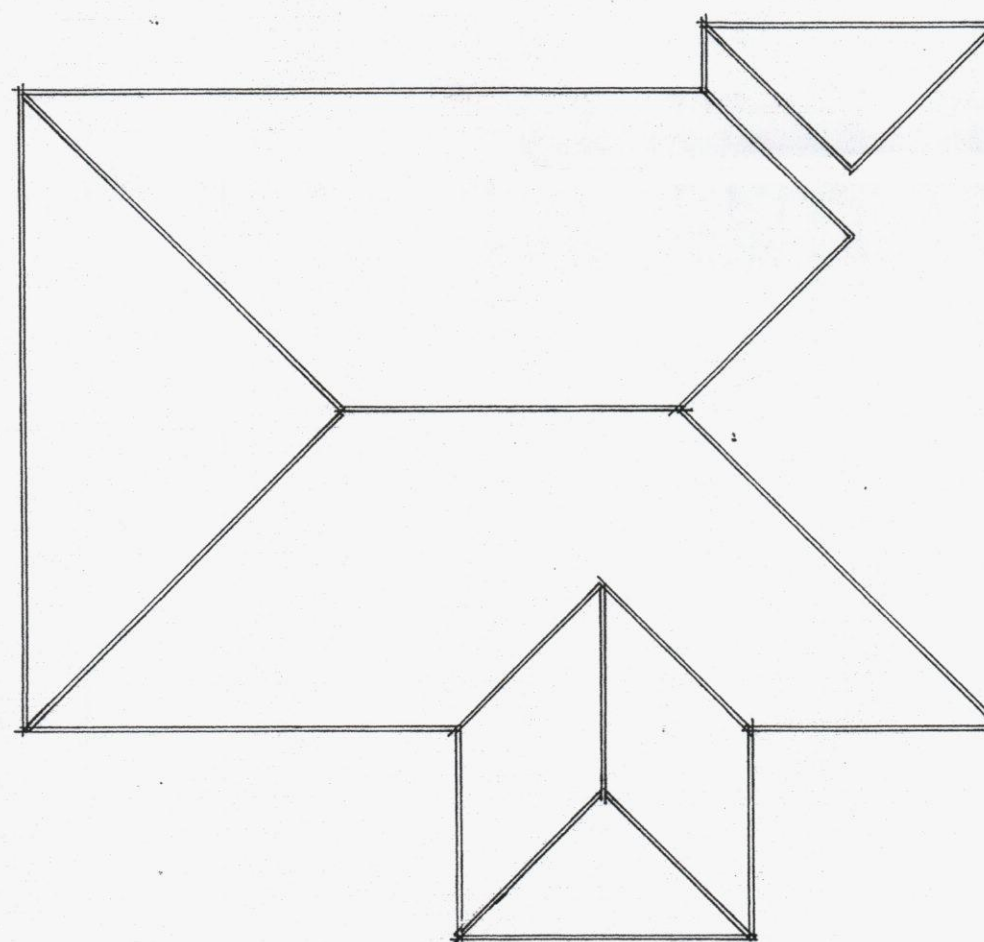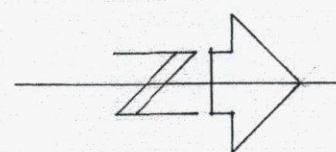

ROOF PLAN

PROPOSED BUNGALOW ON LAND ADJ. TO Nos. 80, 82
BEDHAMPTON ROAD HAVANT PO9 3EZ
FOR MR. C.HARTLEY

DWG. NO. 468-03 A

Geoffrey J. Duffett

Tel. 023 92462268

JULY 2012

