


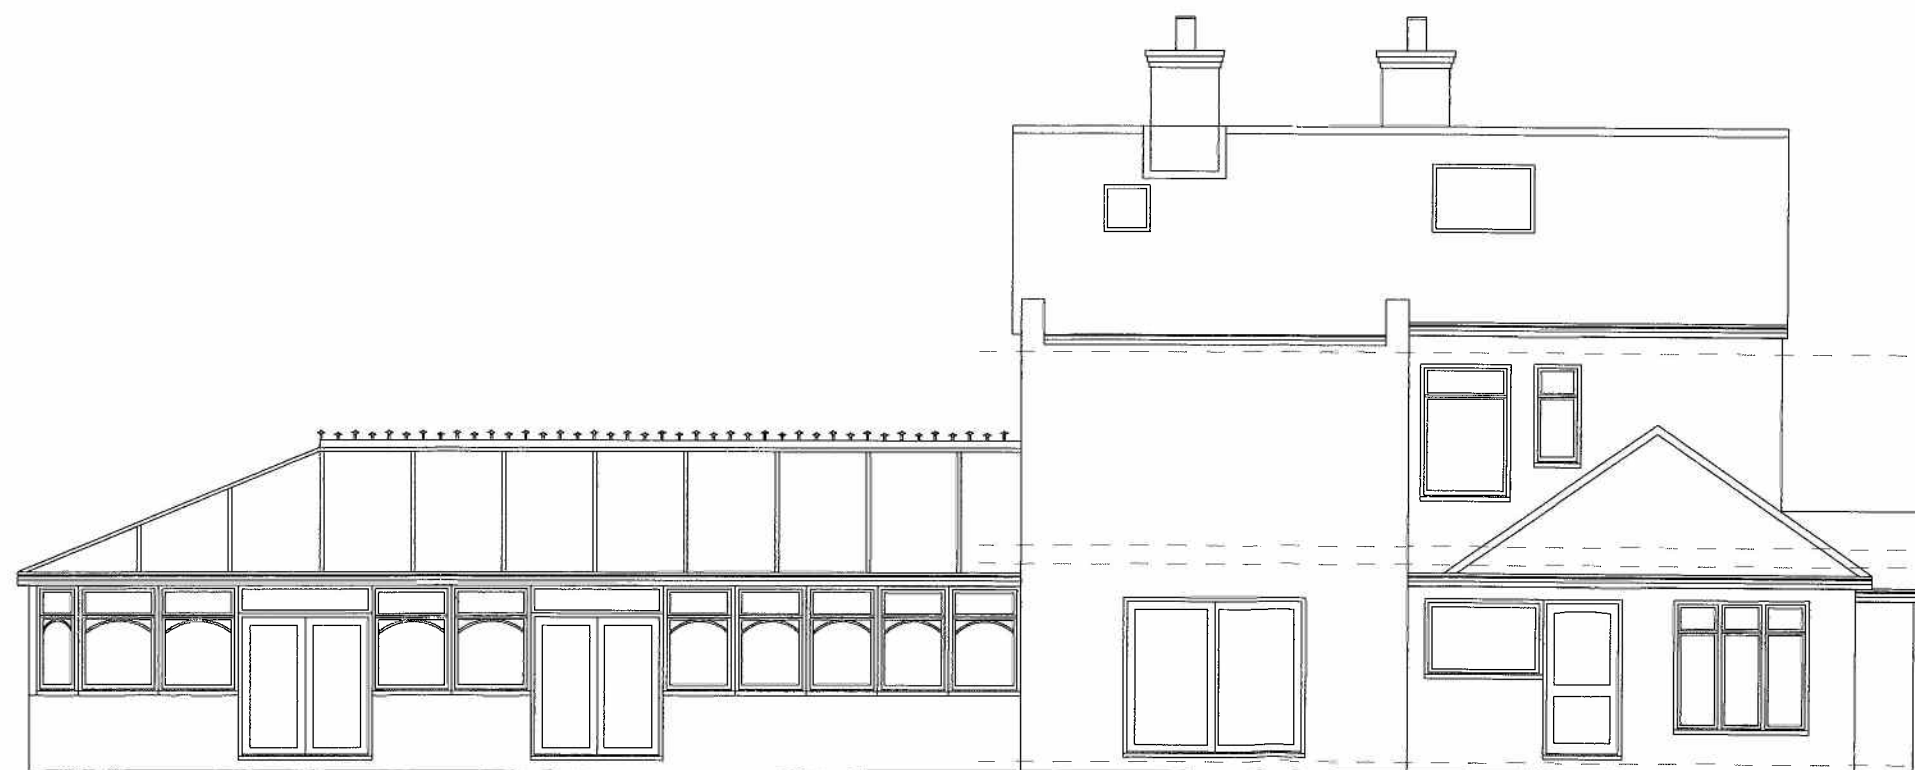

WEST ELEVATION



NORTH ELEVATION



Elevations 1:100



EXISTING

No.	Revision/Issue	Date

Project Name and Address
Proposed extensions to
Dunbeath
3 Eastern Road
Havant

Project 089/04	Sheet 04
Date 24.06.10	
Scale 1:100	



17 Eastern Parade, Fareham,
Hants PO16 0RL
d.design@tiscali.co.uk
07742720557 01329 221329