



and details

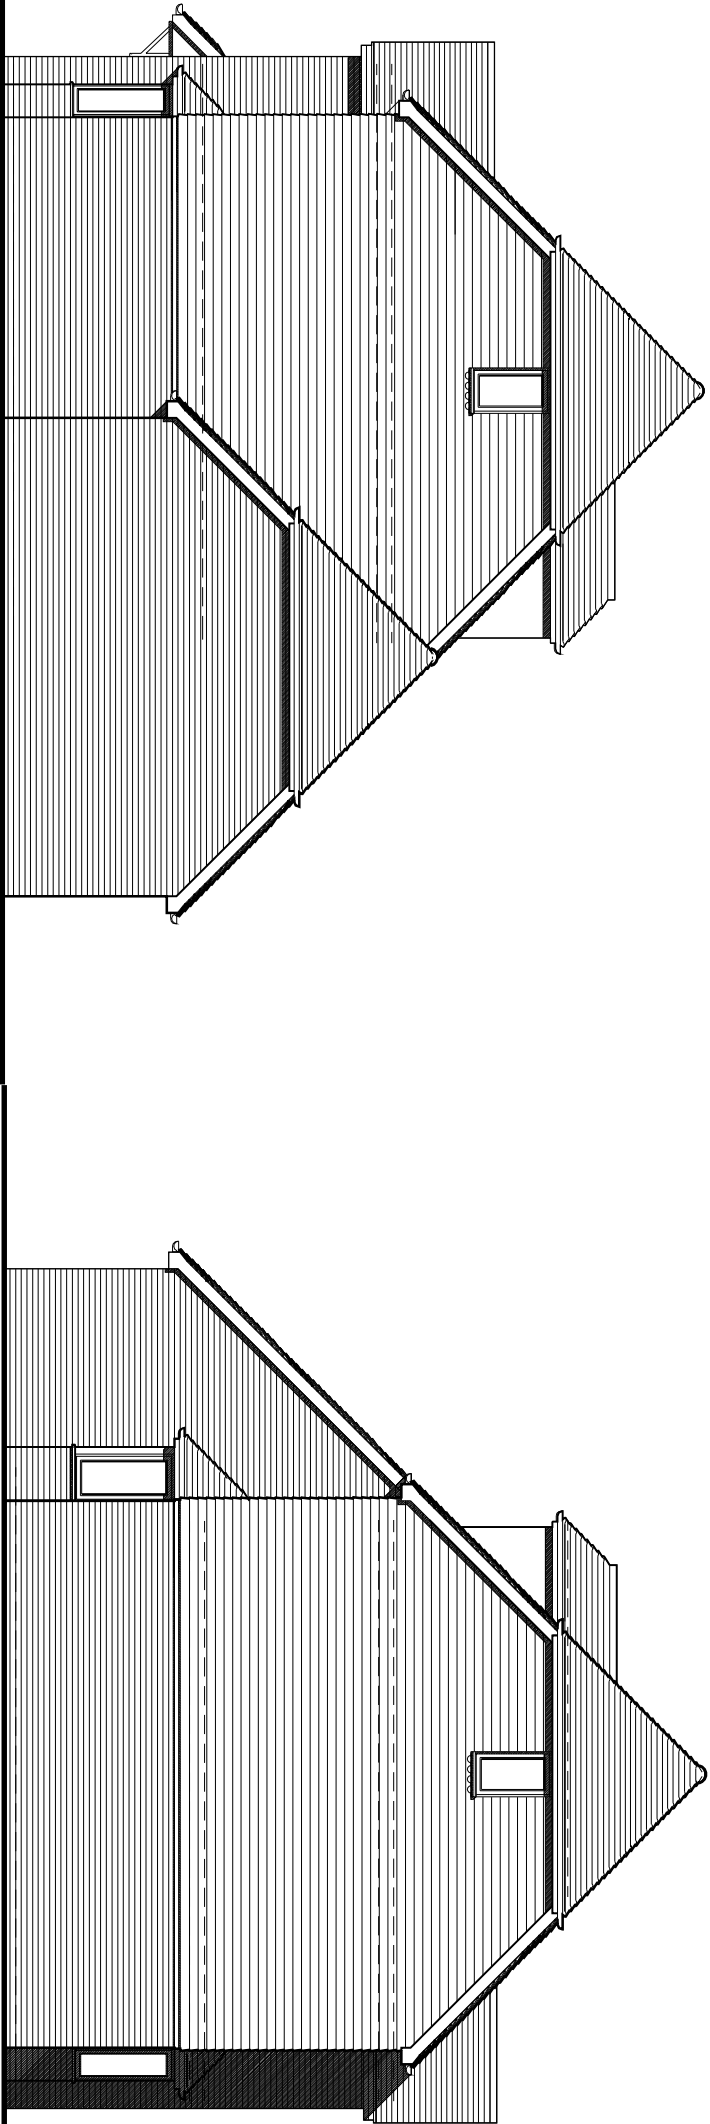


NORTH ELEVATION




EAST ELEVATION

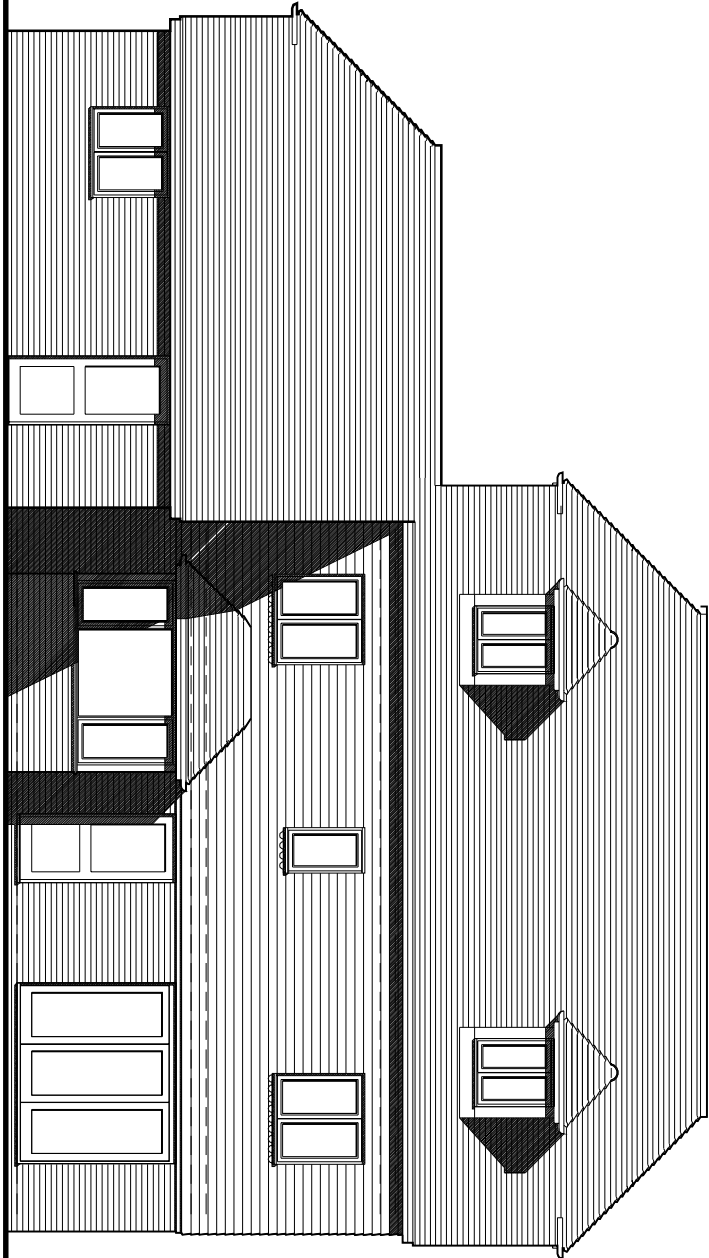


SOUTH ELEVATION

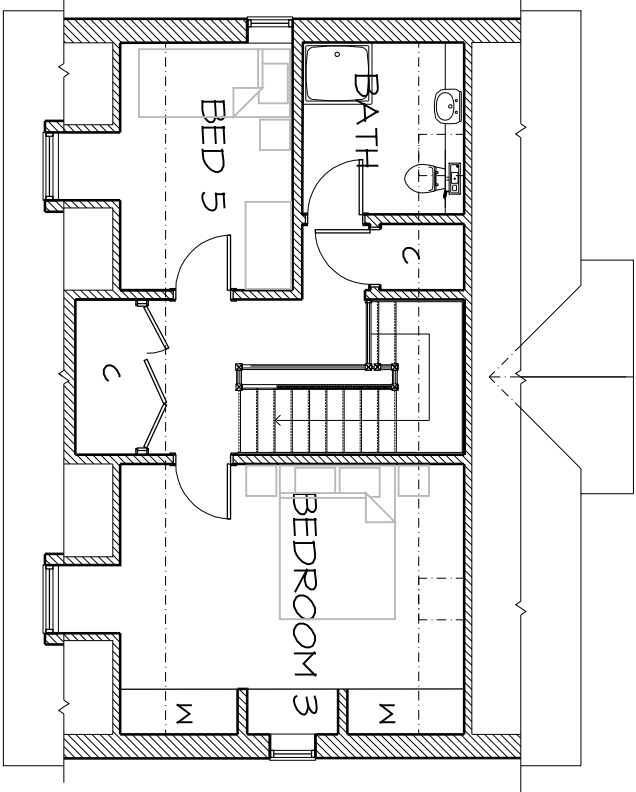

SECOND FLOOR PLAN

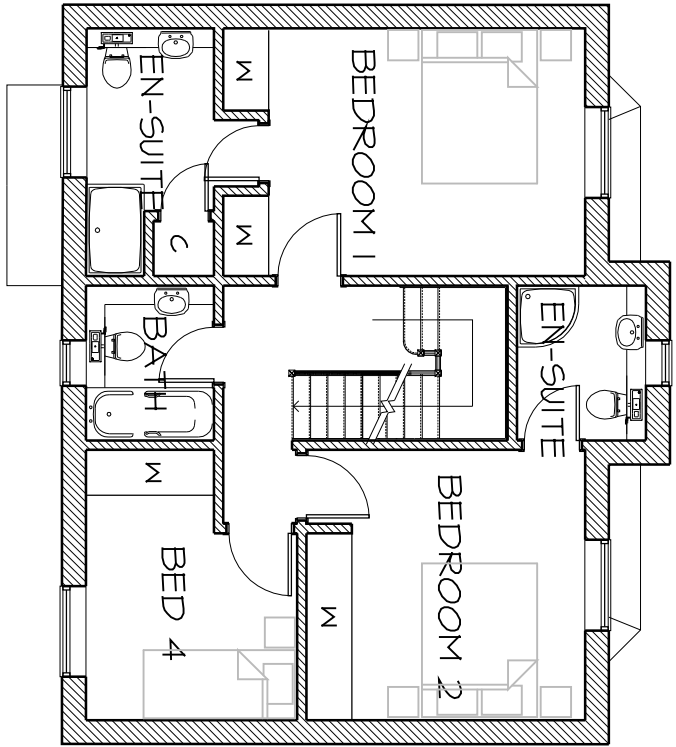

FIRST FLOOR PLAN

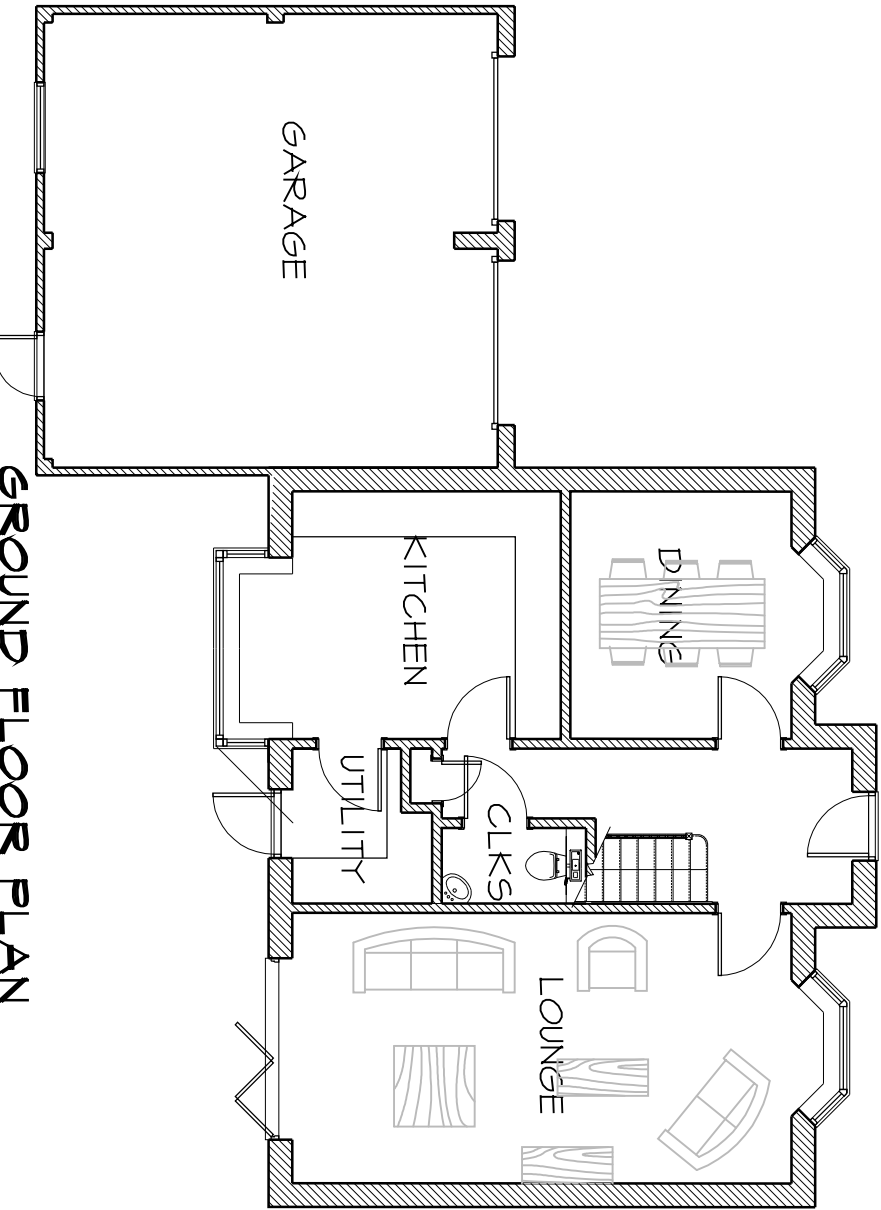

GROUND FLOOR PLAN

This drawing has been produced as faithfully as possible to the scales indicated. However, as this is an existing building all existing features that could affect the work should be verified on site before work commences

revisions

date

NOTES
5 bedroom house
Floor area (excl garage) 171 sq metres
MATERIALS
Roof Plain tiles with halfround ridge and bomet hips
Walls Multi stock facing brick
Composite timber effect cladding in dark brown
Windows UPVC (white)

© copyright

LAND AT
REDLANDS LANE
WESTBOURNE

House Type B
Plot 4

scale 1:100 @ A2
date aug 2012
drawn by acv

alan unsted MCIAT
Architectural Technologist
Building Design Consultant
Tel & Fax (01243) 575334
E-mail: alan.unsted1@btconnect.com

'Training Cottage' Newells Lane West Ashling
Chichester West Sussex PO18 8DF

drawing no |||036/P05