


HAVANT BOROUGH
COUNCIL

20 AUG 2012

RECEIVED

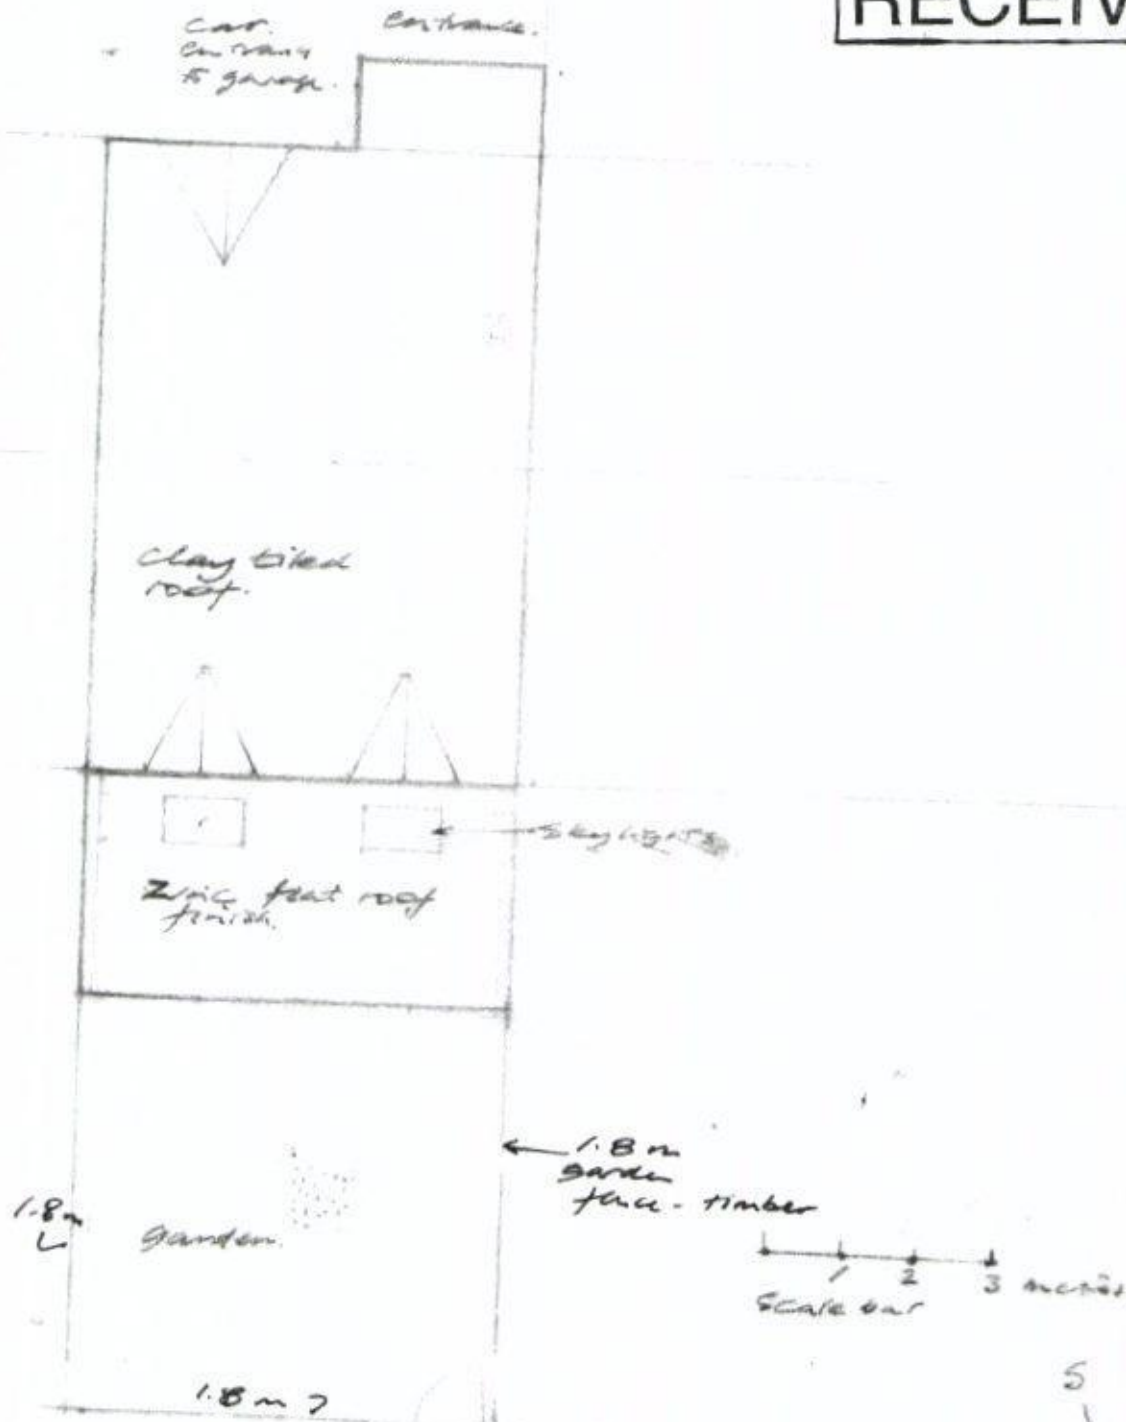

Scale 1:100
Roof Plan
20 GAVINTON FIELDS
EMSWORTH, PO10 7QF.
drawing 5

R.H. LAW
7 BRIDGE LANE
LONDON SW11 3AD
020 7228 5665