



14 & 12 Granville Close



12 & 10 Granville Close



Back of 12 Granville Close



PERMIT



HAVANT BOROUGH COUNCIL
DEVELOPMENT CONTROL
22 AUG 2011
RECEIVED

CLIENT
Mr R Stearne
12 Granville Close
Warblington
Havant
Hants
PO9 2TR

PROJECT
12 Granville Close

DRAWN BY
RS


ISSUE
JULY 2011

RE-ISSUE

SCALE
NTS @ A3

DESCRIPTION
**Site Photos &
3D Model**

P_{101a}

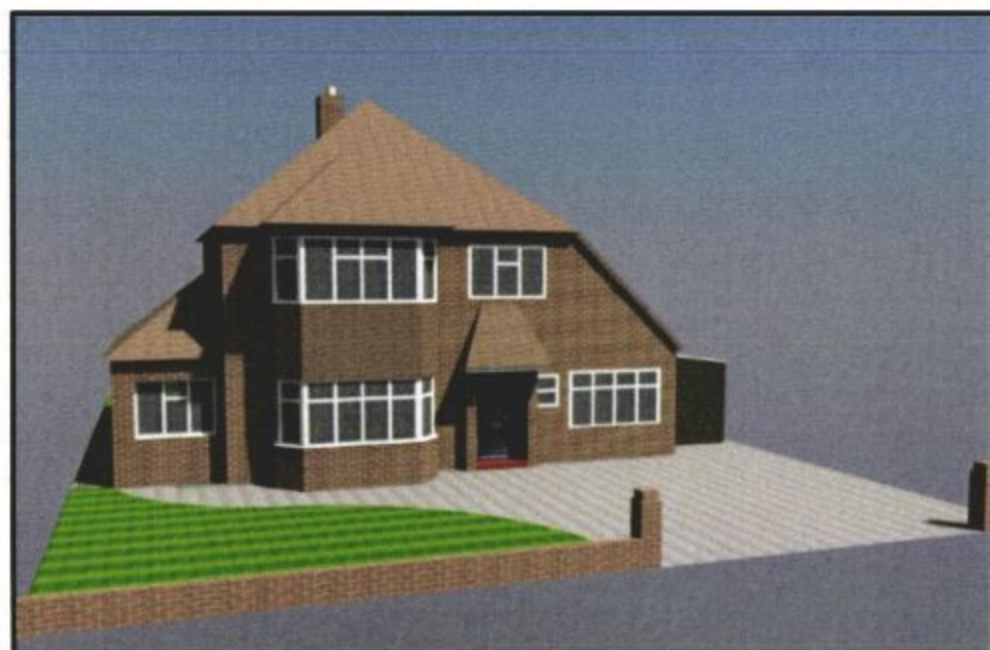

Screen shots from 3D model showing proposed new extension (NTS)





Existing lean-to

RECEIVED

Mr R Stearne
12 Granville Close
Warblington
Havant
Hants
PO9 2TR

12 Granville Close


ISSUE
JULY 2011

RE-ISSUE
22/8/11 - roof lights updated

SCALE
1:200 @ A3

Block Plan

P_{100a}

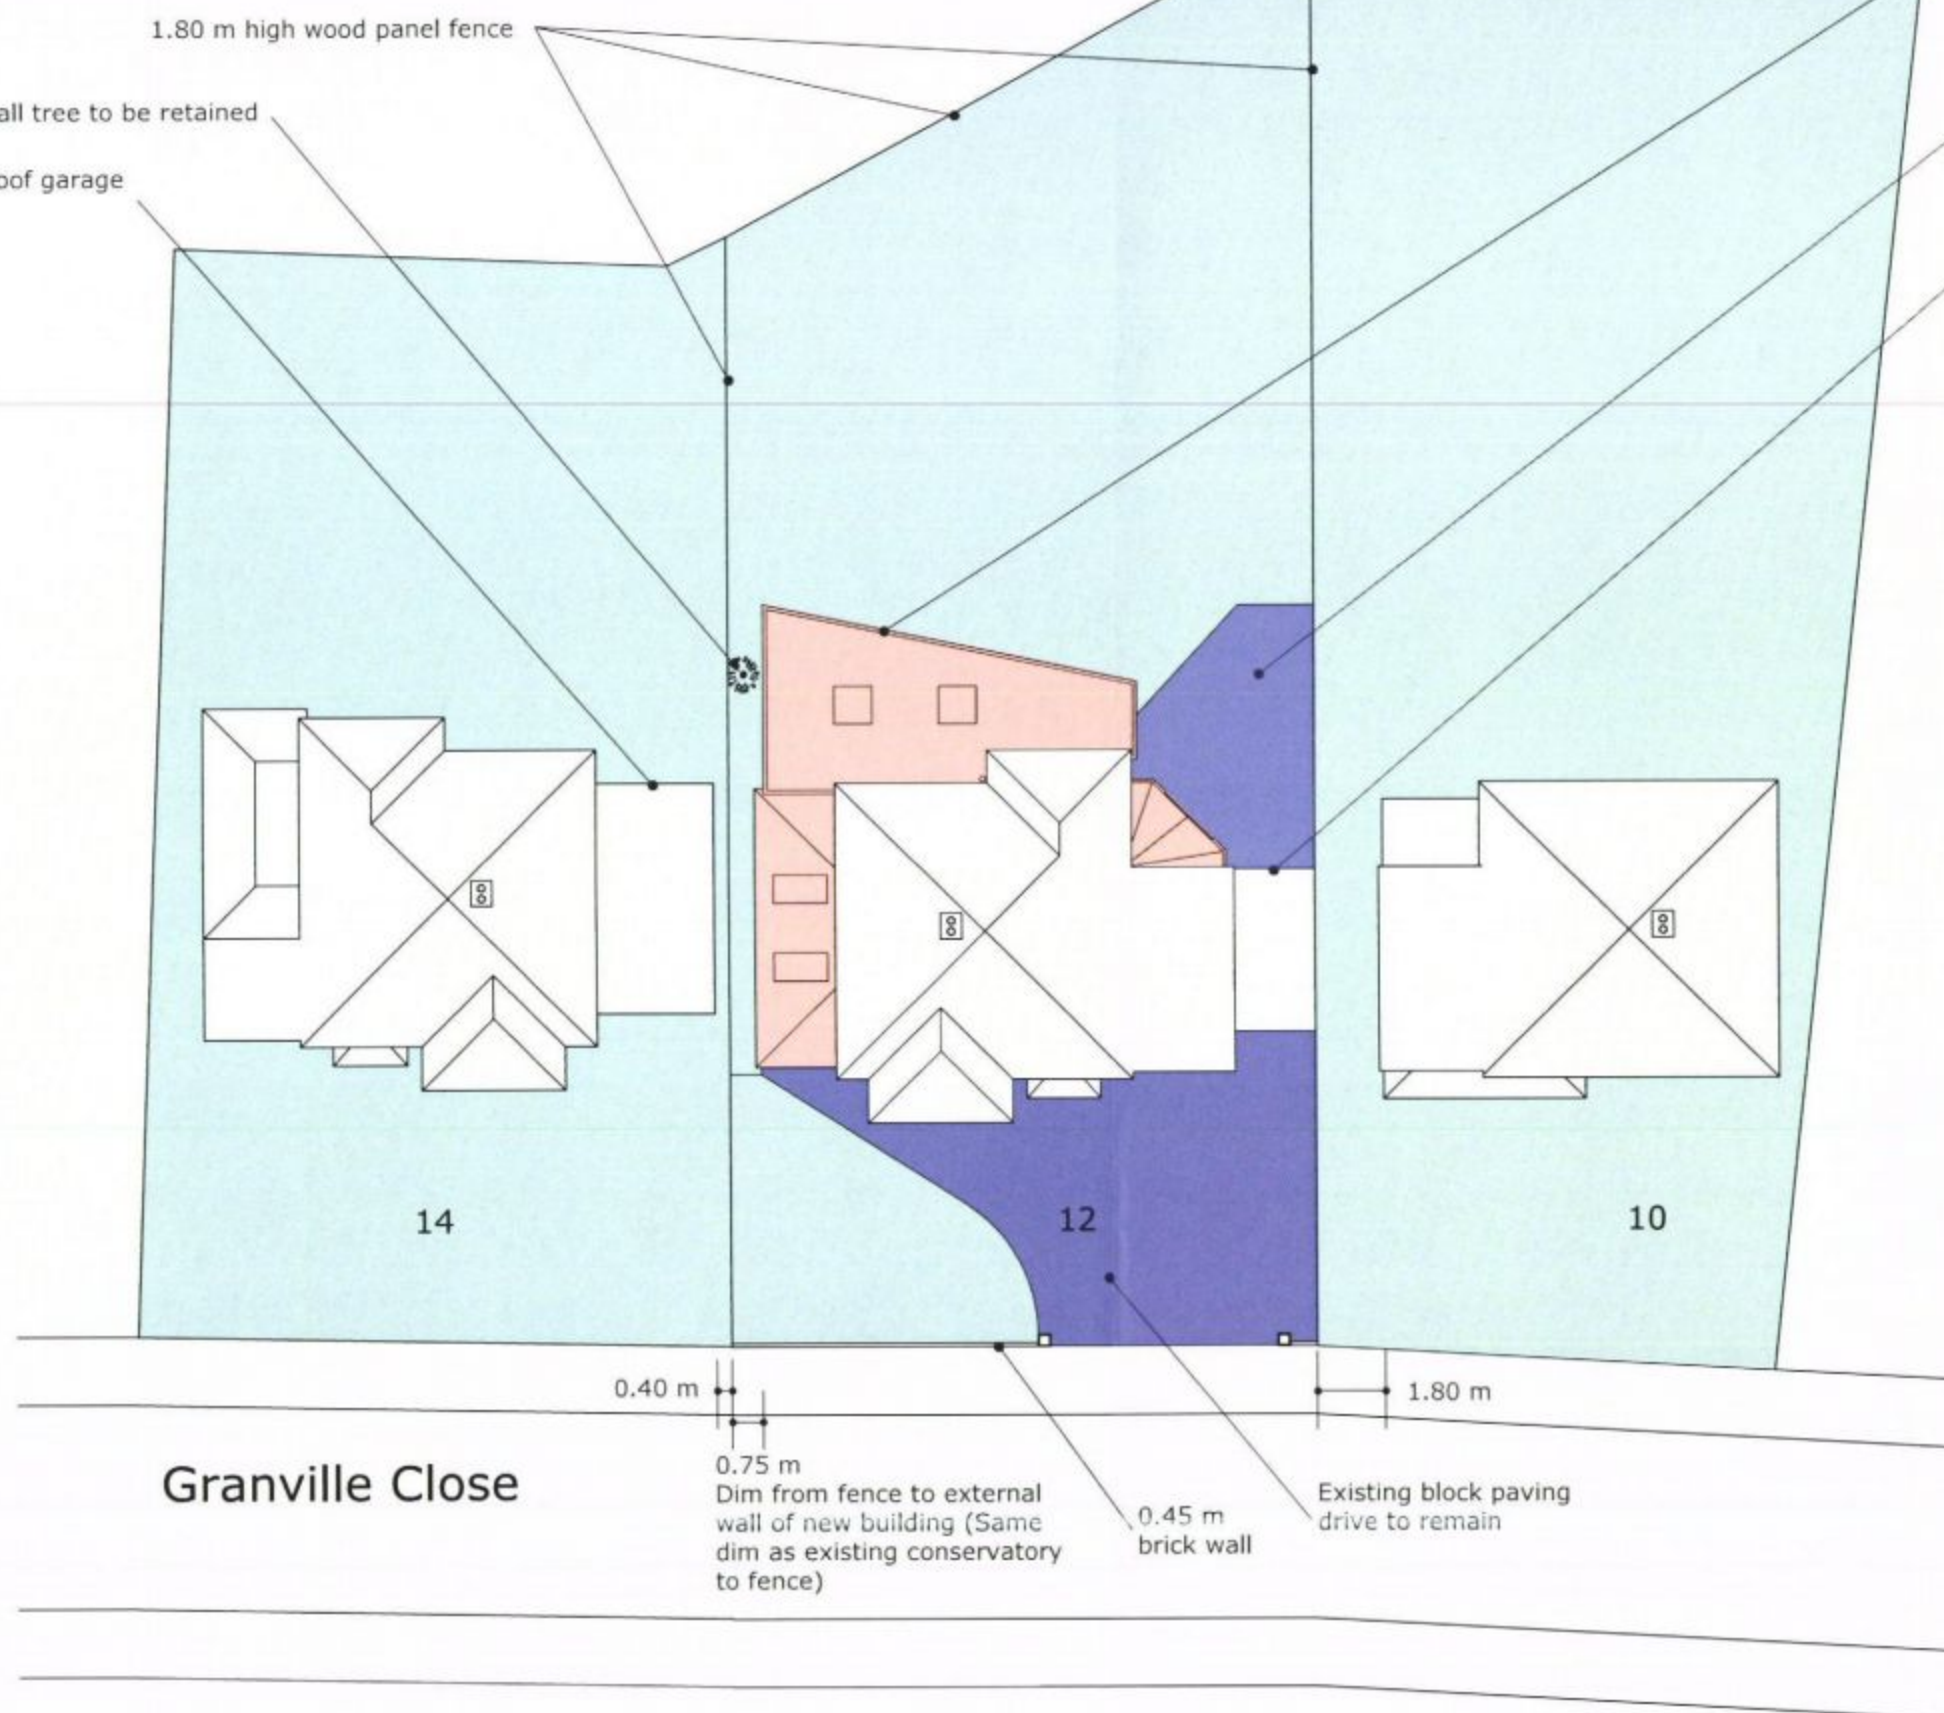

Block plan showing proposed ground floor extension



Scale 1:200 @ A3



Existing East Elevation



Existing West Elevation

HAVANT BOROUGH COUNCIL
DEVELOPMENT CONTROL
22 AUG 2011
RECEIVED


CLIENT
Mr R Stearne
12 Granville Close
Warblington
Havant
Hants
PO9 2TR

PROJECT
12 Granville Close


DRAWN BY
RS

ISSUE
JULY 2011

RE-ISSUE
22/8/11 - roof lights updated

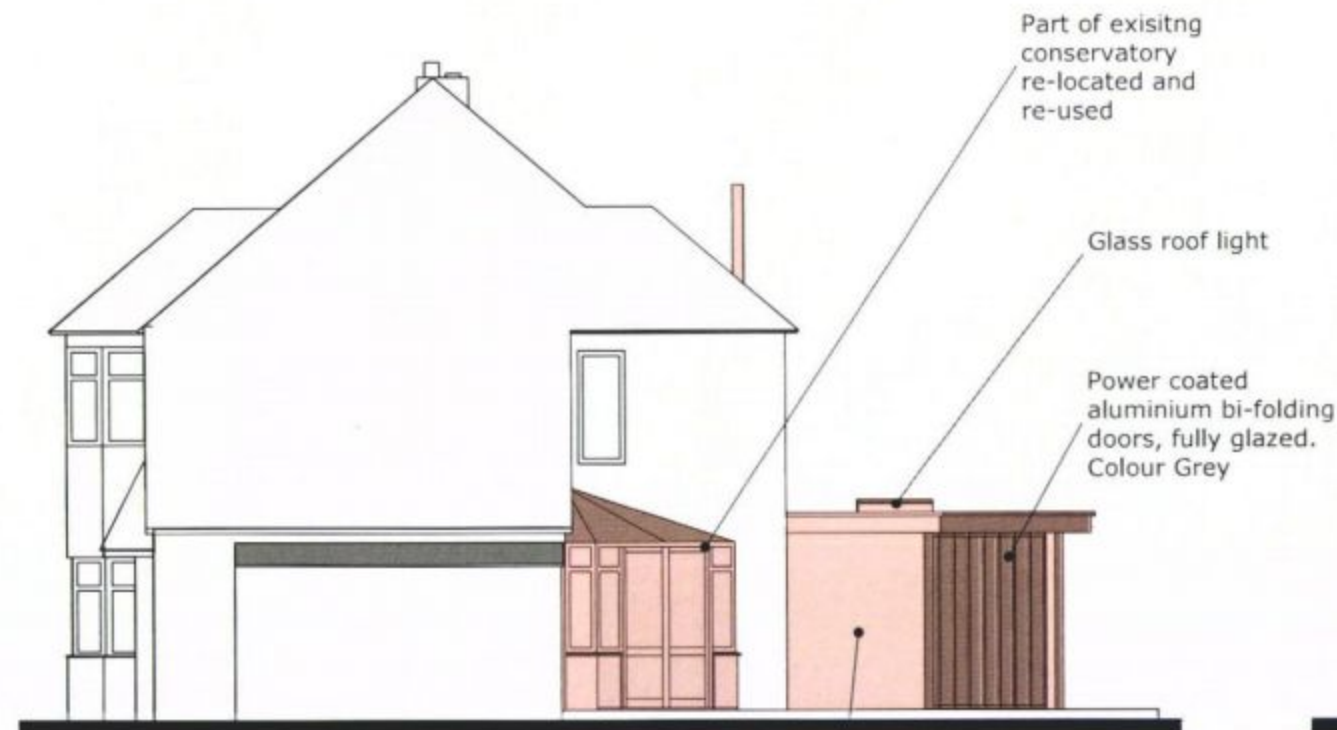

Proposed East Elevation

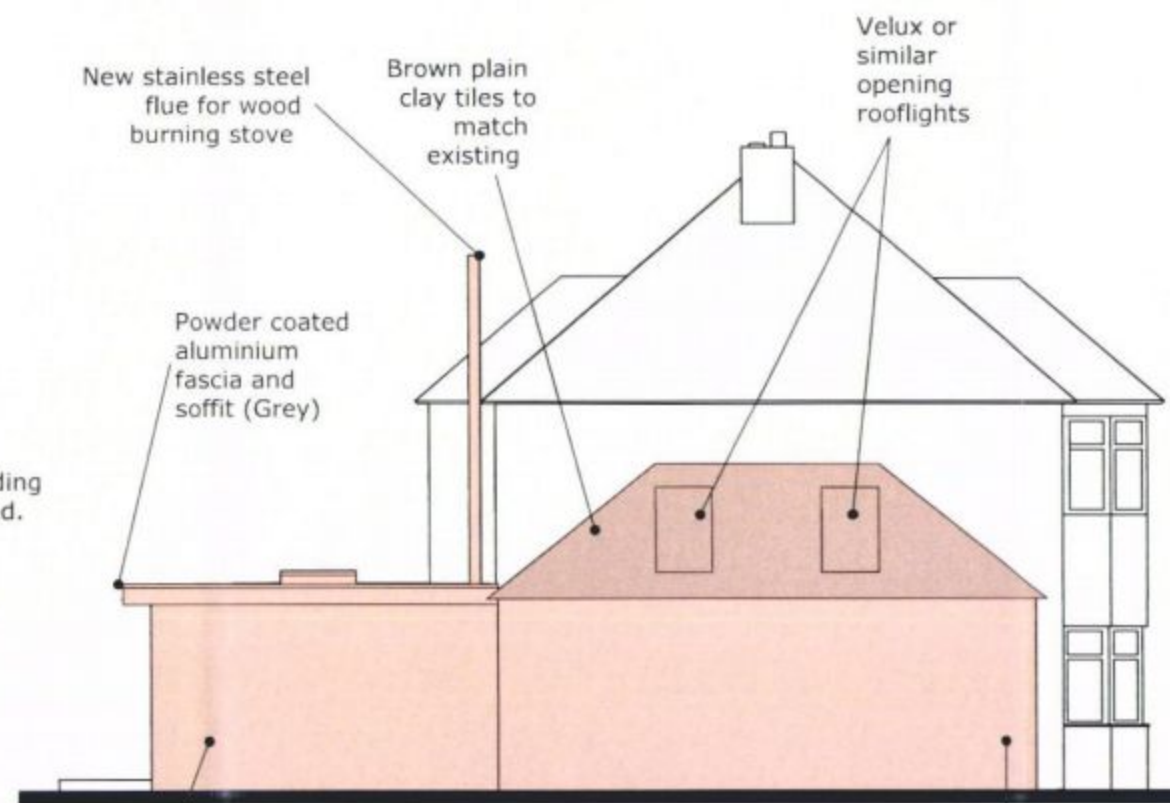


Proposed West Elevation

DESCRIPTION
East & West Elevations

P_{103a}



Existing Ground Floor Plan

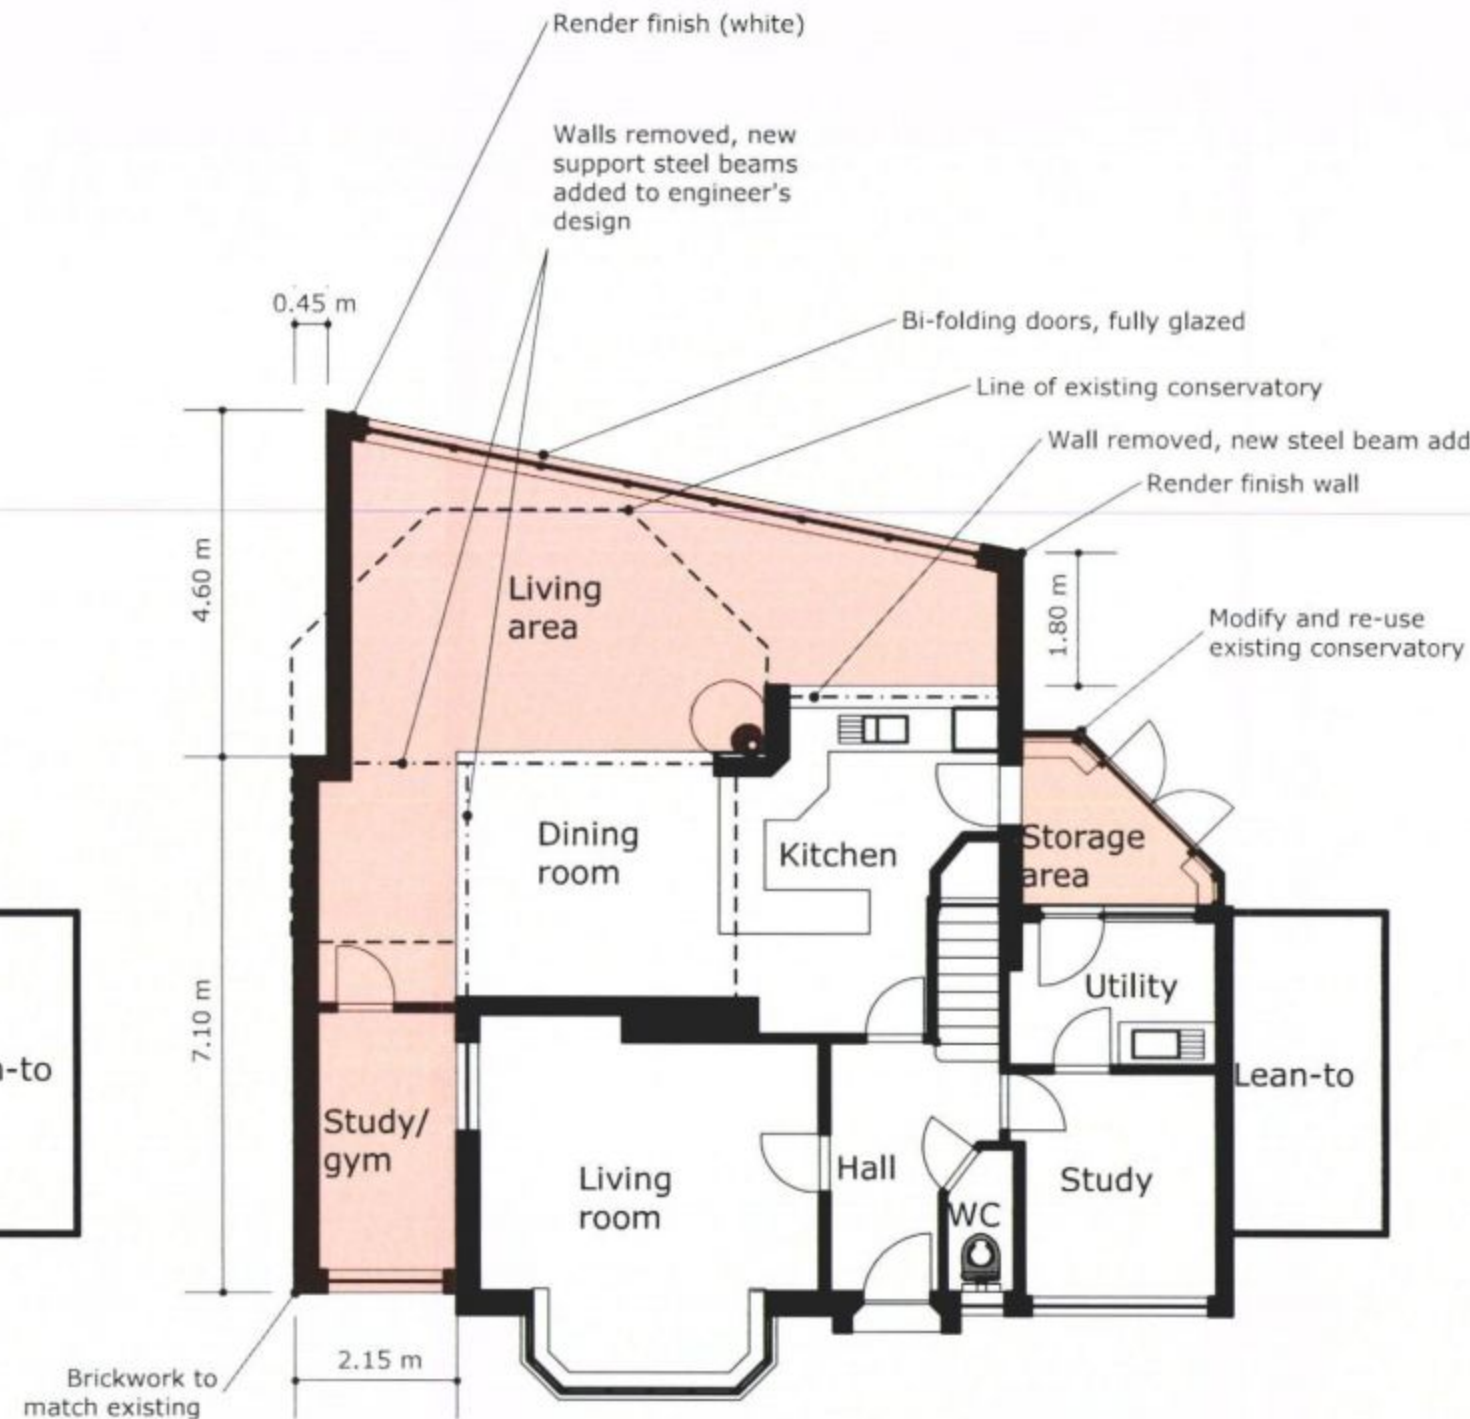

Proposed Ground Floor Plan

HAVANT BOROUGH COUNCIL
DEVELOPMENT CONTROL
22 AUG 2011
RECEIVED

CLIENT
Mr R Stearne
12 Granville Close
Warblington
Havant
Hants
PO9 2TR

PROJECT
12 Granville Close

DRAWN BY
RS

ISSUE
JULY 2011


RE-ISSUE
22/8/11 - existing
conservatory door added

SCALE
1:100 @ A3

DESCRIPTION
**Ground
Floor Plan**

P_{104a}

Existing conservatory
taken down and
part re-used

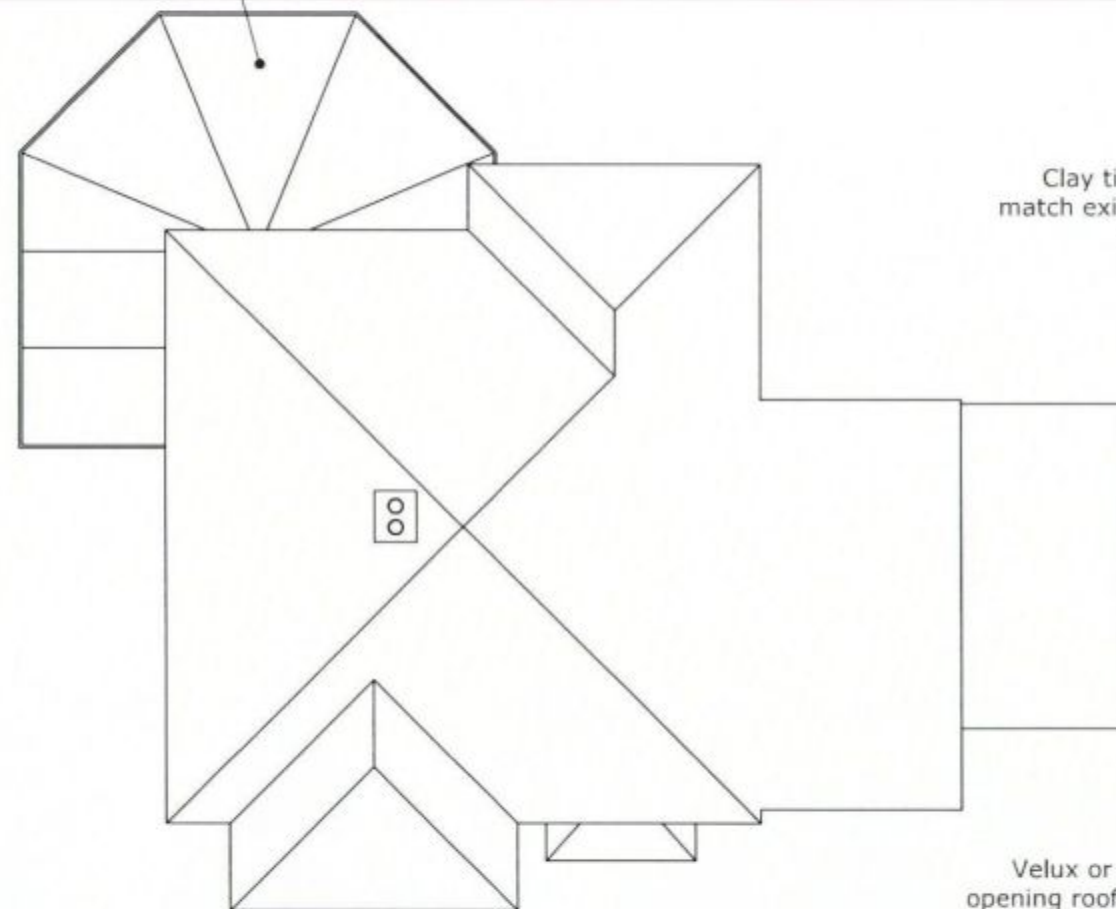

Existing Roof Plan



Opening glass roof lights


Aluminium power
coated fascia
(Grey)

Sarnafil or similar dark grey
single ply membrane roof covering
laid to falls

Clay tiles to
match existing
roof

Existing re-used twin
skin polycarbonate
roof

Velux or similar
opening roof lights

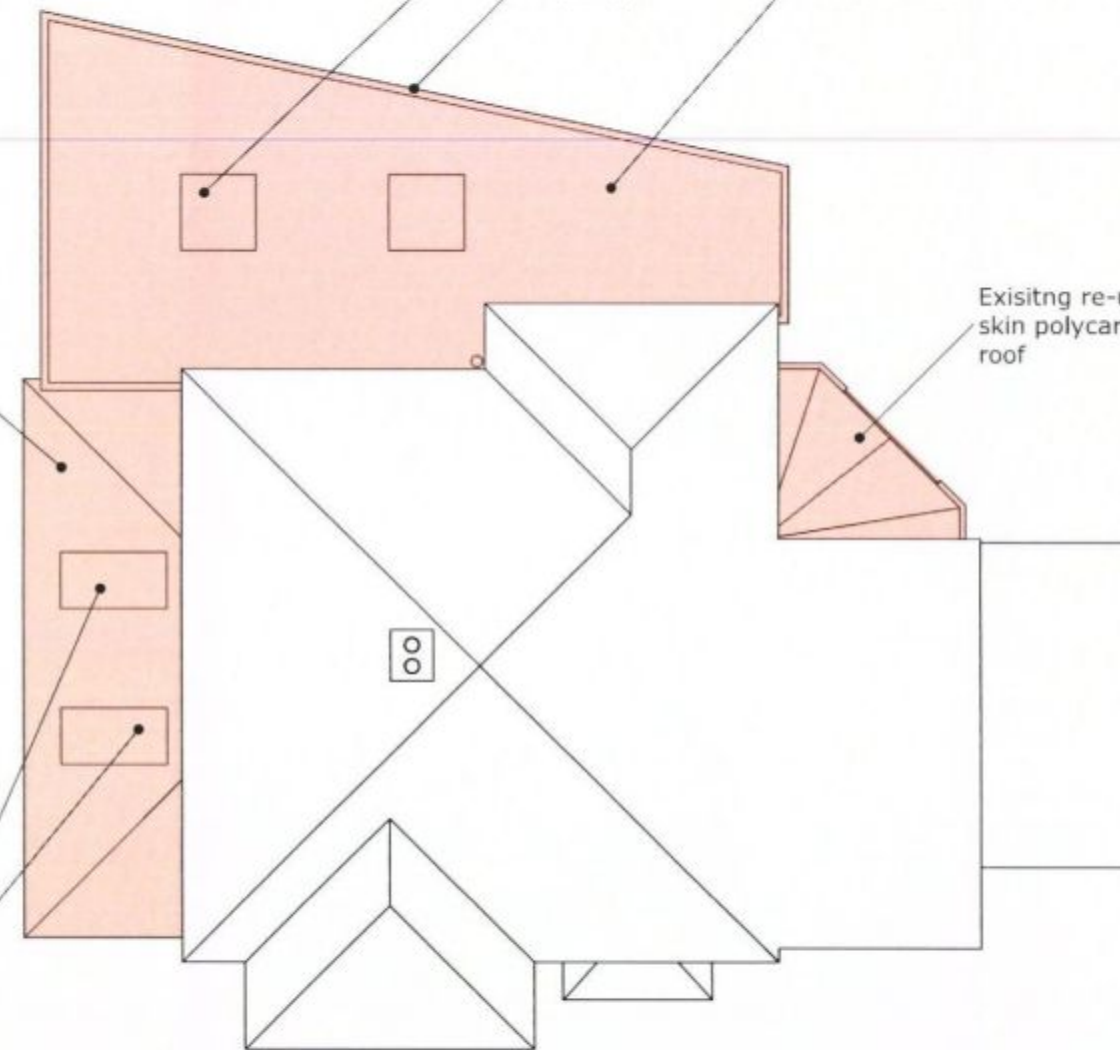

Proposed Roof Plan

HAVANT BOROUGH COUNCIL
DEVELOPMENT CONTROL
22 AUG 2011
RECEIVED

CLIENT
Mr R Stearne
12 Granville Close
Warblington
Havant
Hants
PO9 2TR

PROJECT
12 Granville Close

DRAWN BY
RS

ISSUE
JULY 2011

RE-ISSUE
22/8/11 - roof lights updated

SCALE
1:100 @ A3

DESCRIPTION
Roof plan

P_{106a}

