


ELEVATIONS 1-100

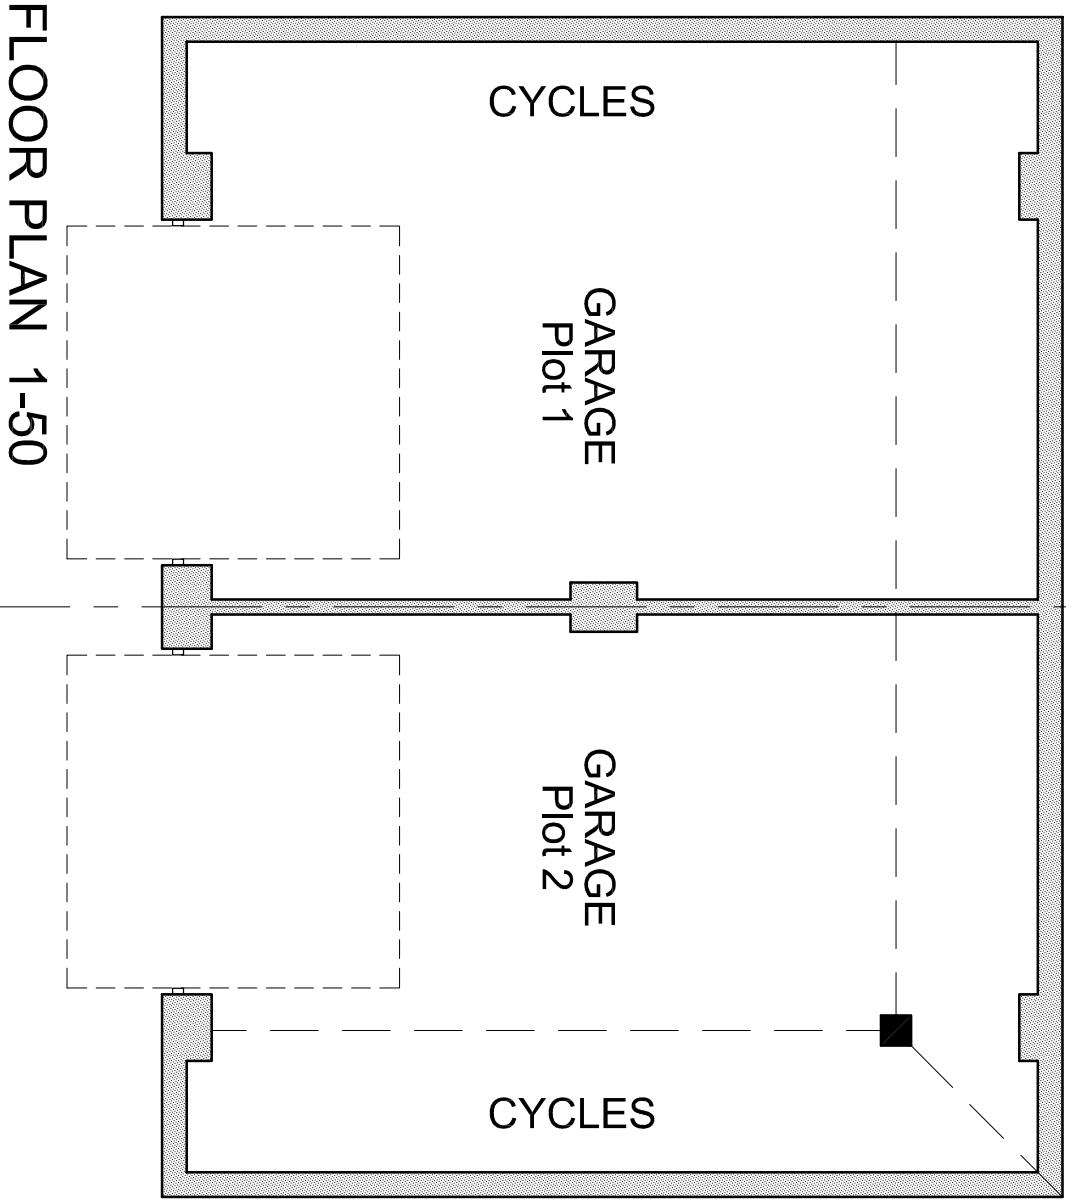

FLOOR PLAN 1-50

Rev A - Roof reconfigured. 15-10-12
This drawing is the copyright of MAPLEDEAN DEVELOPMENTS LIMITED
No copies in whole or part thereof may be taken without prior consent.



Mapledean
WHERE QUALITY MATTERS MOST
MAPLEDEAN DEVELOPMENTS LIMITED
HOLLYTHORNS HOUSE
NEW ROAD, SWANMORE
HAMPSHIRE, SO32 2NW
TEL: 01489 896688 FAX: 01489 896636
EMAIL: enquiries@mapledean.co.uk www.mapledean.co.uk

Job Title:
Land R/O 42 Church Road,
Hayling Island

Description:
Garages - Planning G.A.

Scale: As Shown Date: April '12 Drawing No: 112-A