


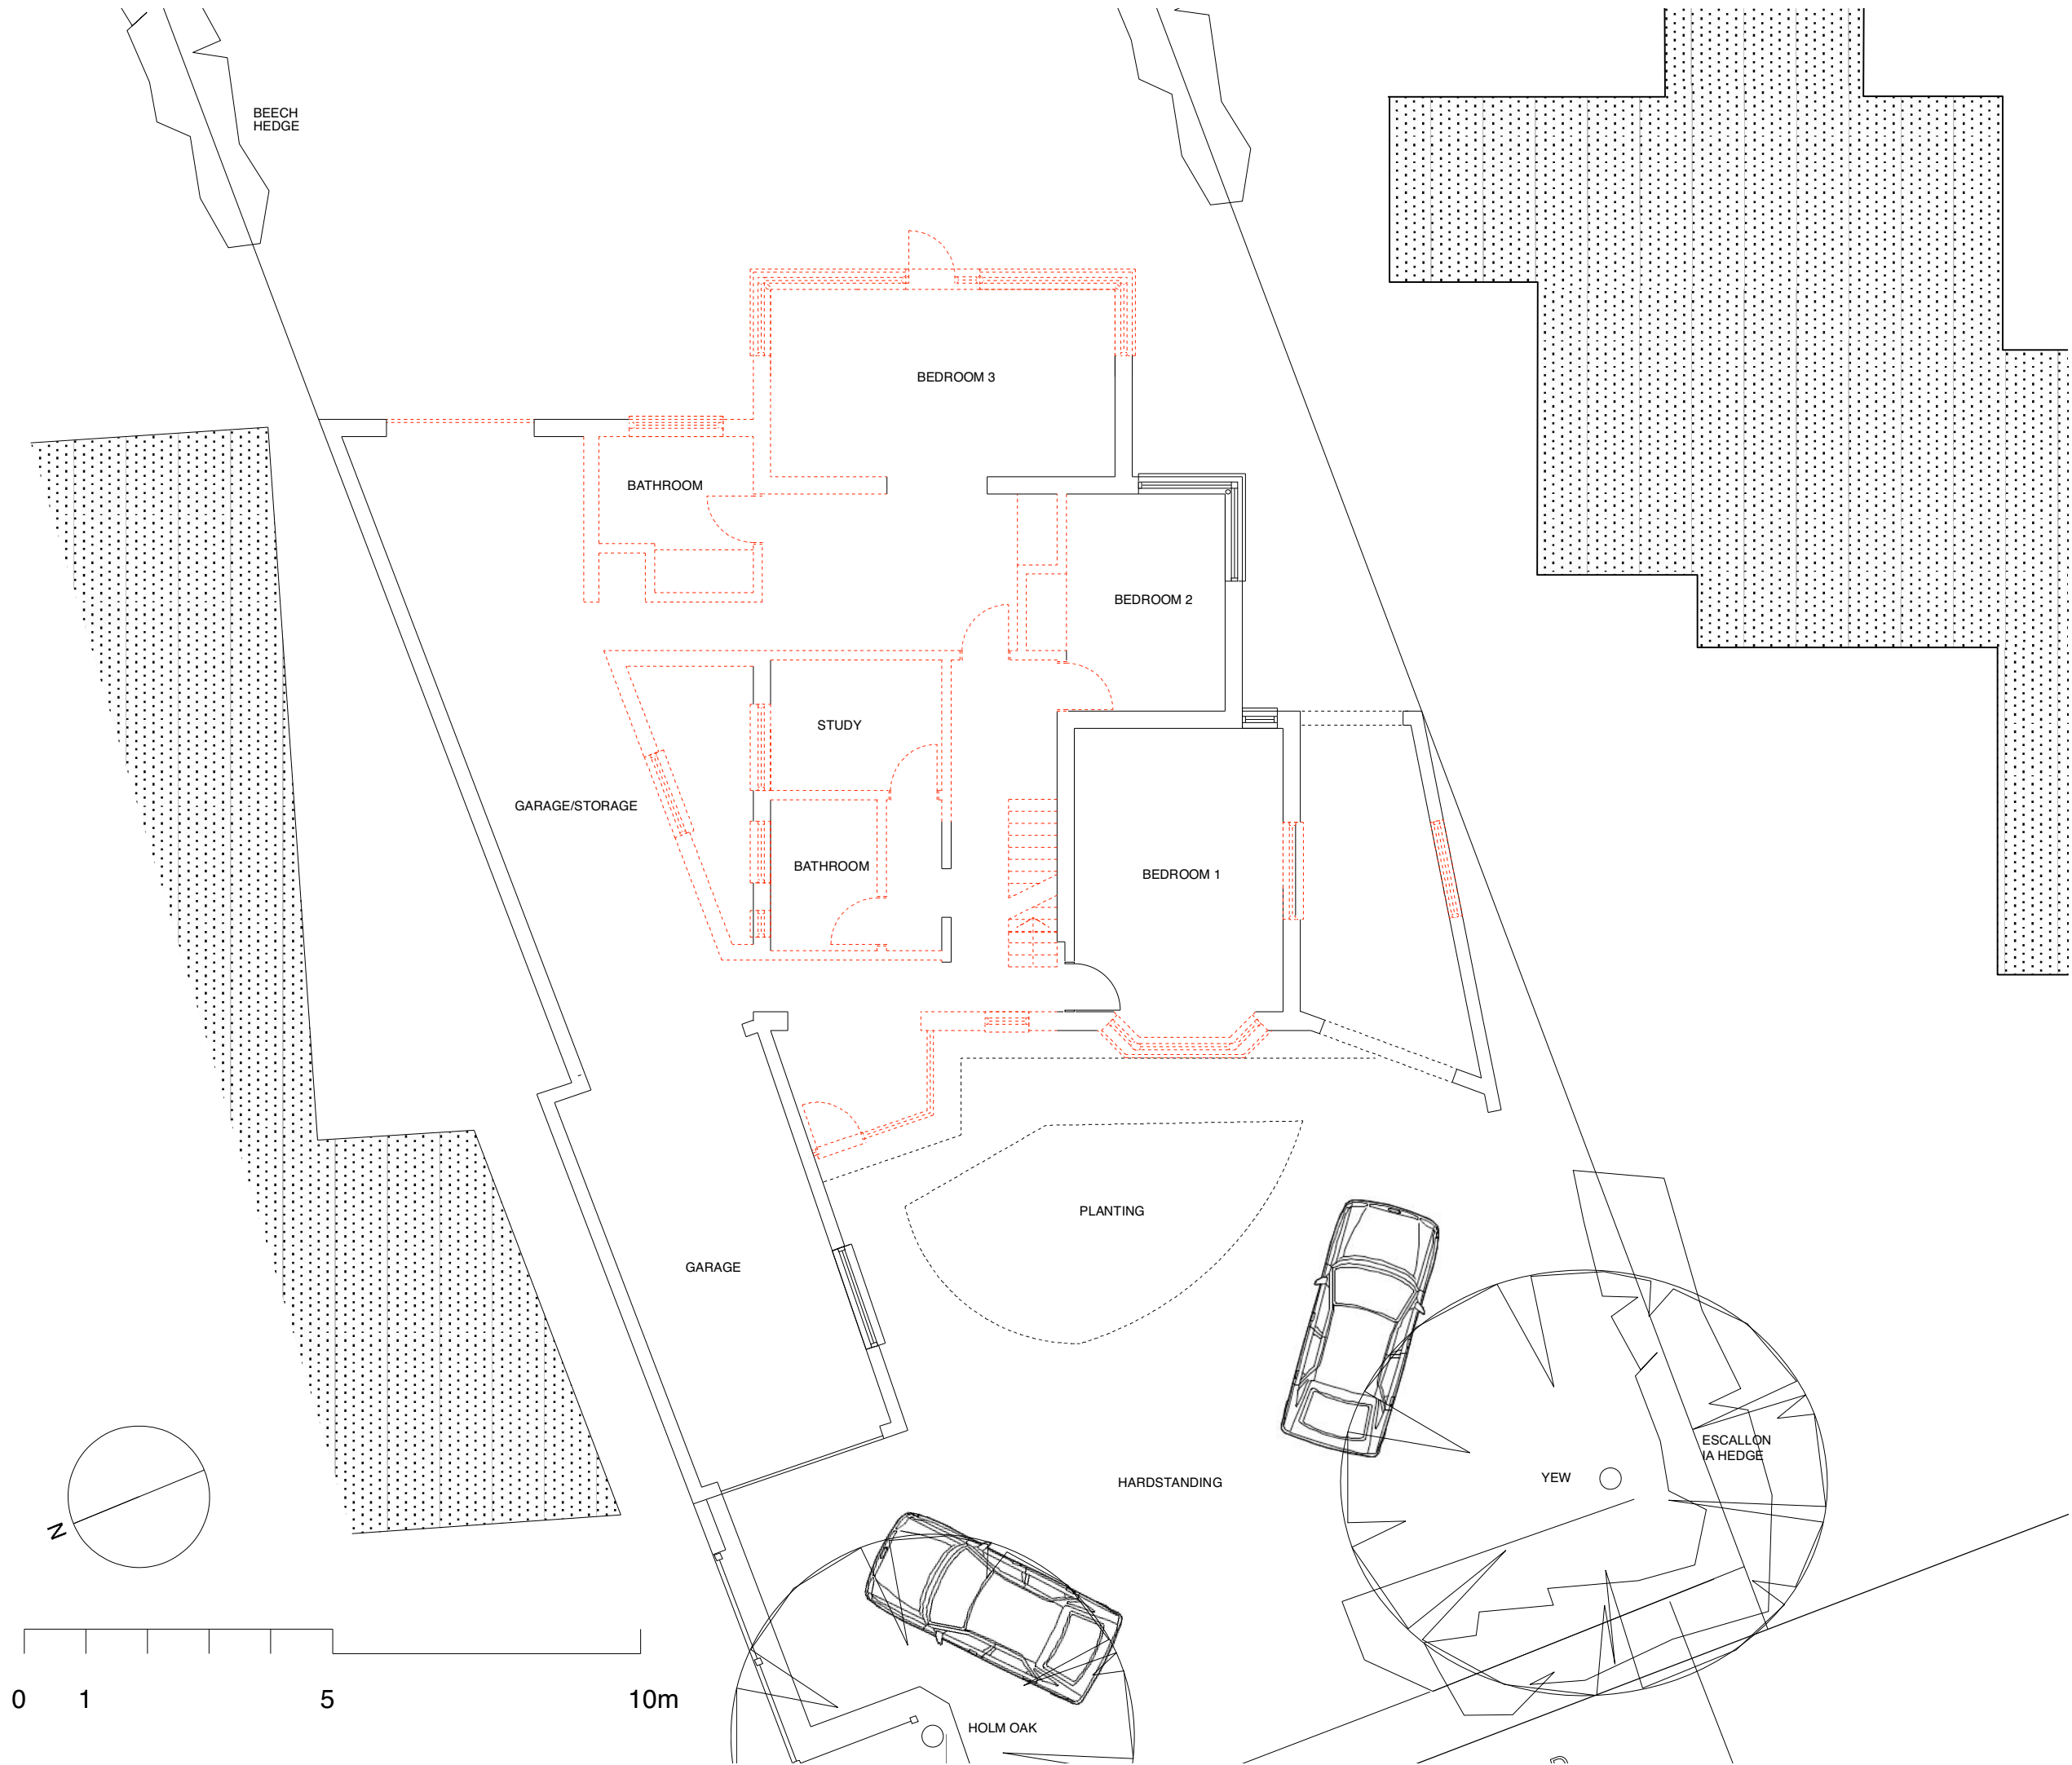

Walls to be removed/altered	
REVISION	DATE
Yeates Design+Architecture 74 Clerkenwell Road London EC1M 5NL tel: 020 7251 6667 www.yeatesdesign.co.uk Y	
PROJECT : 12 WITTERING ROAD HAYLING ISLAND PO11 9SP	
DRAWING : Existing Ground Floor Plan	
SCALE : 1:100@A3, 1:50@A1	
DATE : JULY 2012	
DWG NO. 528/P/002	DWN BY :
DRAWING STATUS : FOR TENDER FOR PLANNING FOR CONSTRUCTION	