




NOTE : THIS DRAWING IS NOT A SPECIFCATION OF WORK AND IS ONLY FOR THE PURPOSE OF GAINING TOWN PLANNING AND BUILDING REGULATION APPROVALS. ALL DETAILS/DIMENSIONS MUST BE CHECKED ON SITE BEFORE COMMENCEMENT OF WORK BY CONTRACTOR

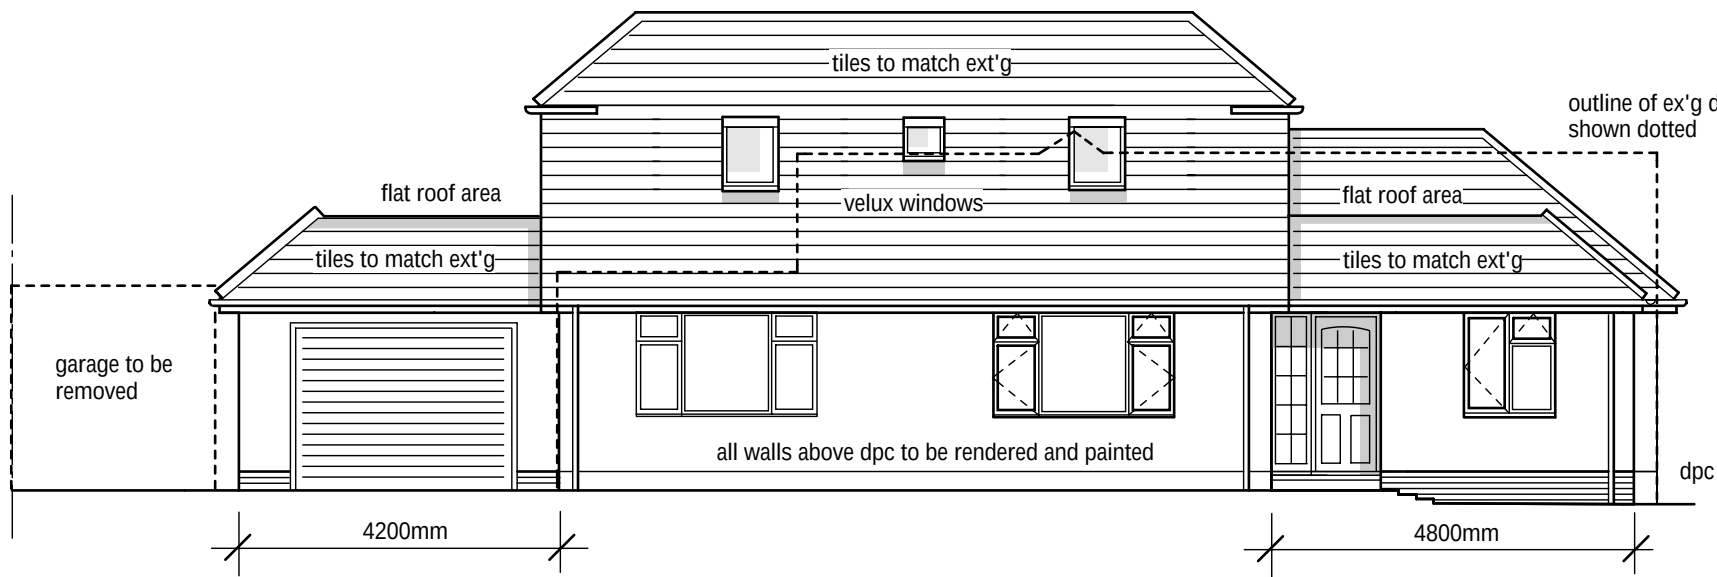


Proposed West Elevation

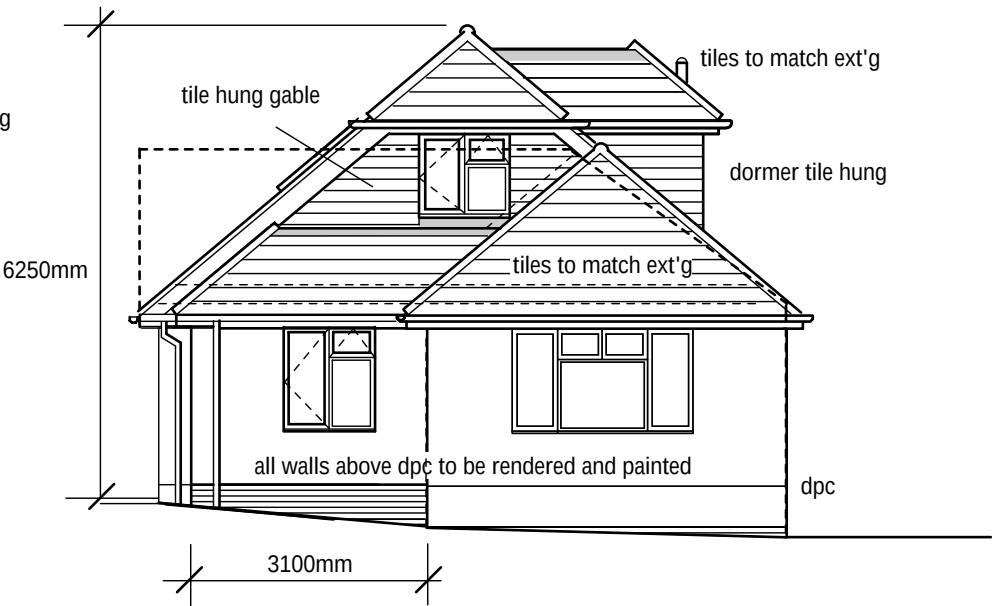


Proposed South Elevation

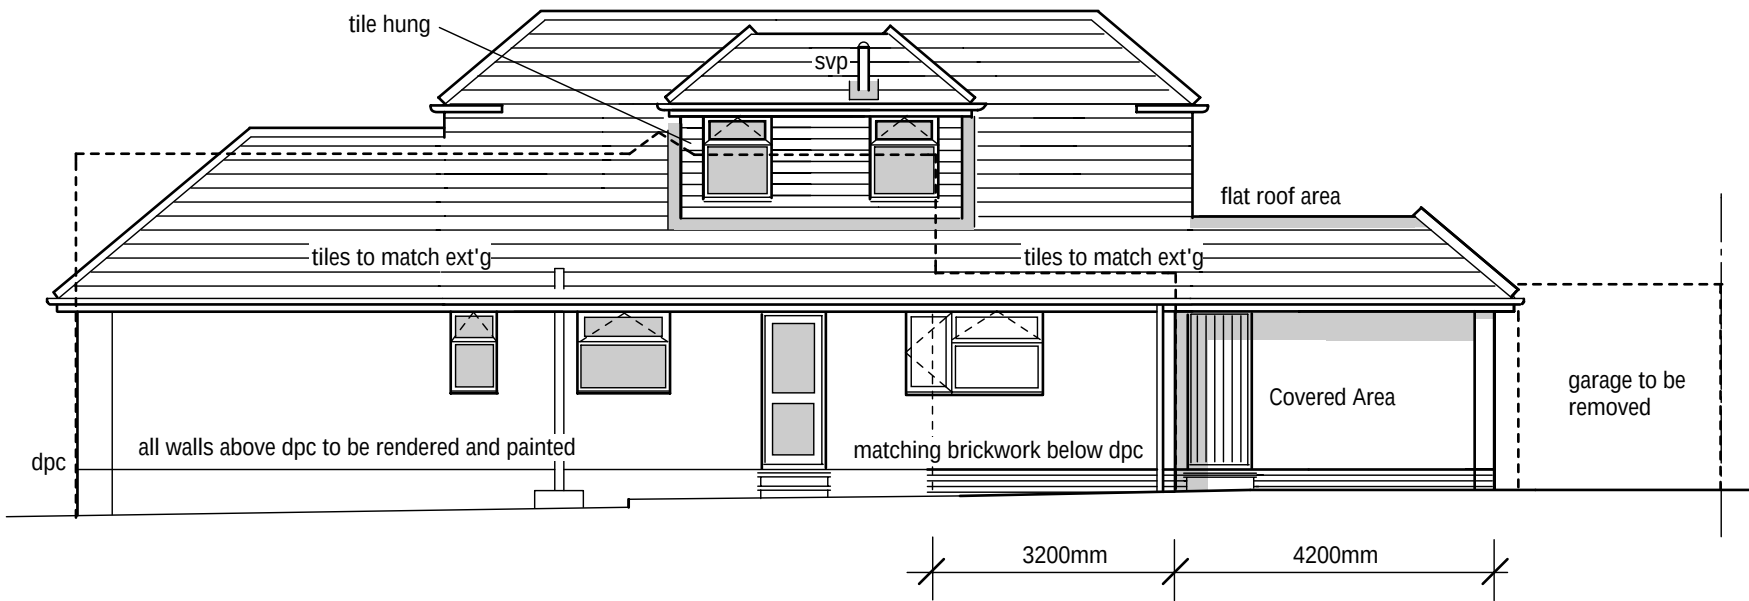

Proposed East Elevation

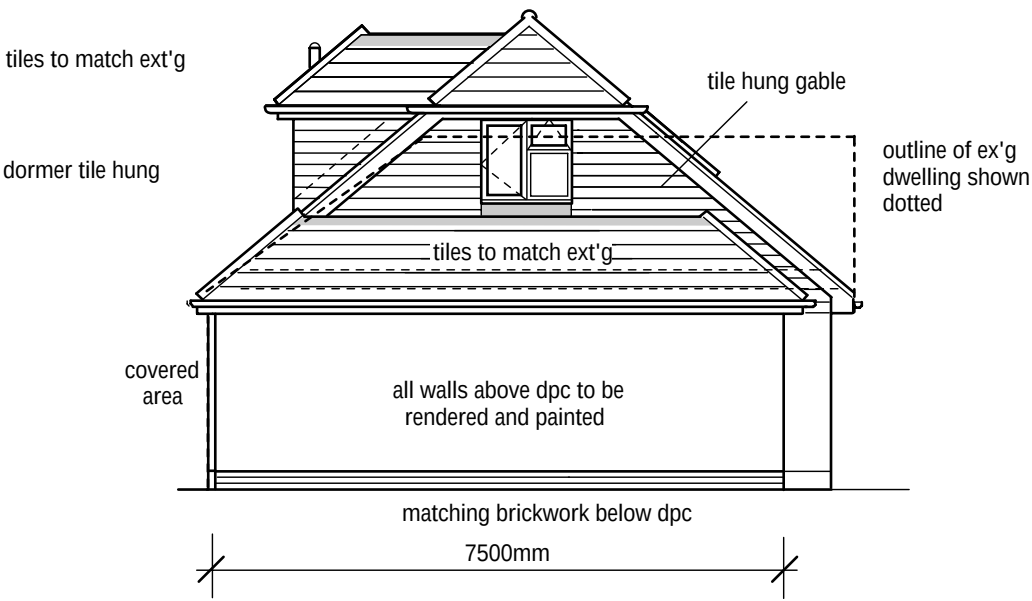

Proposed North Elevation

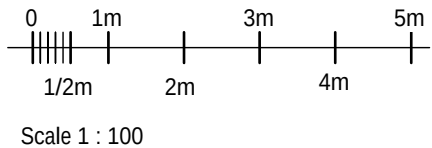

PROPOSED CONSTRUCTION OF EXTENSIONS AND NEW ROOF WITH DORMER TO EXISTING DWELLING

For:- Mr & Mrs A Jones 6 Rosemary Way, Waterlooville, Hants PO8 9DG

Proposed Elevations

Scale 1 : 100 A3 - Dwg. No.060812pl2