


NOTES

1. To be read in conjunction with drawings D1 - D3 and notes accompanying the drawings.

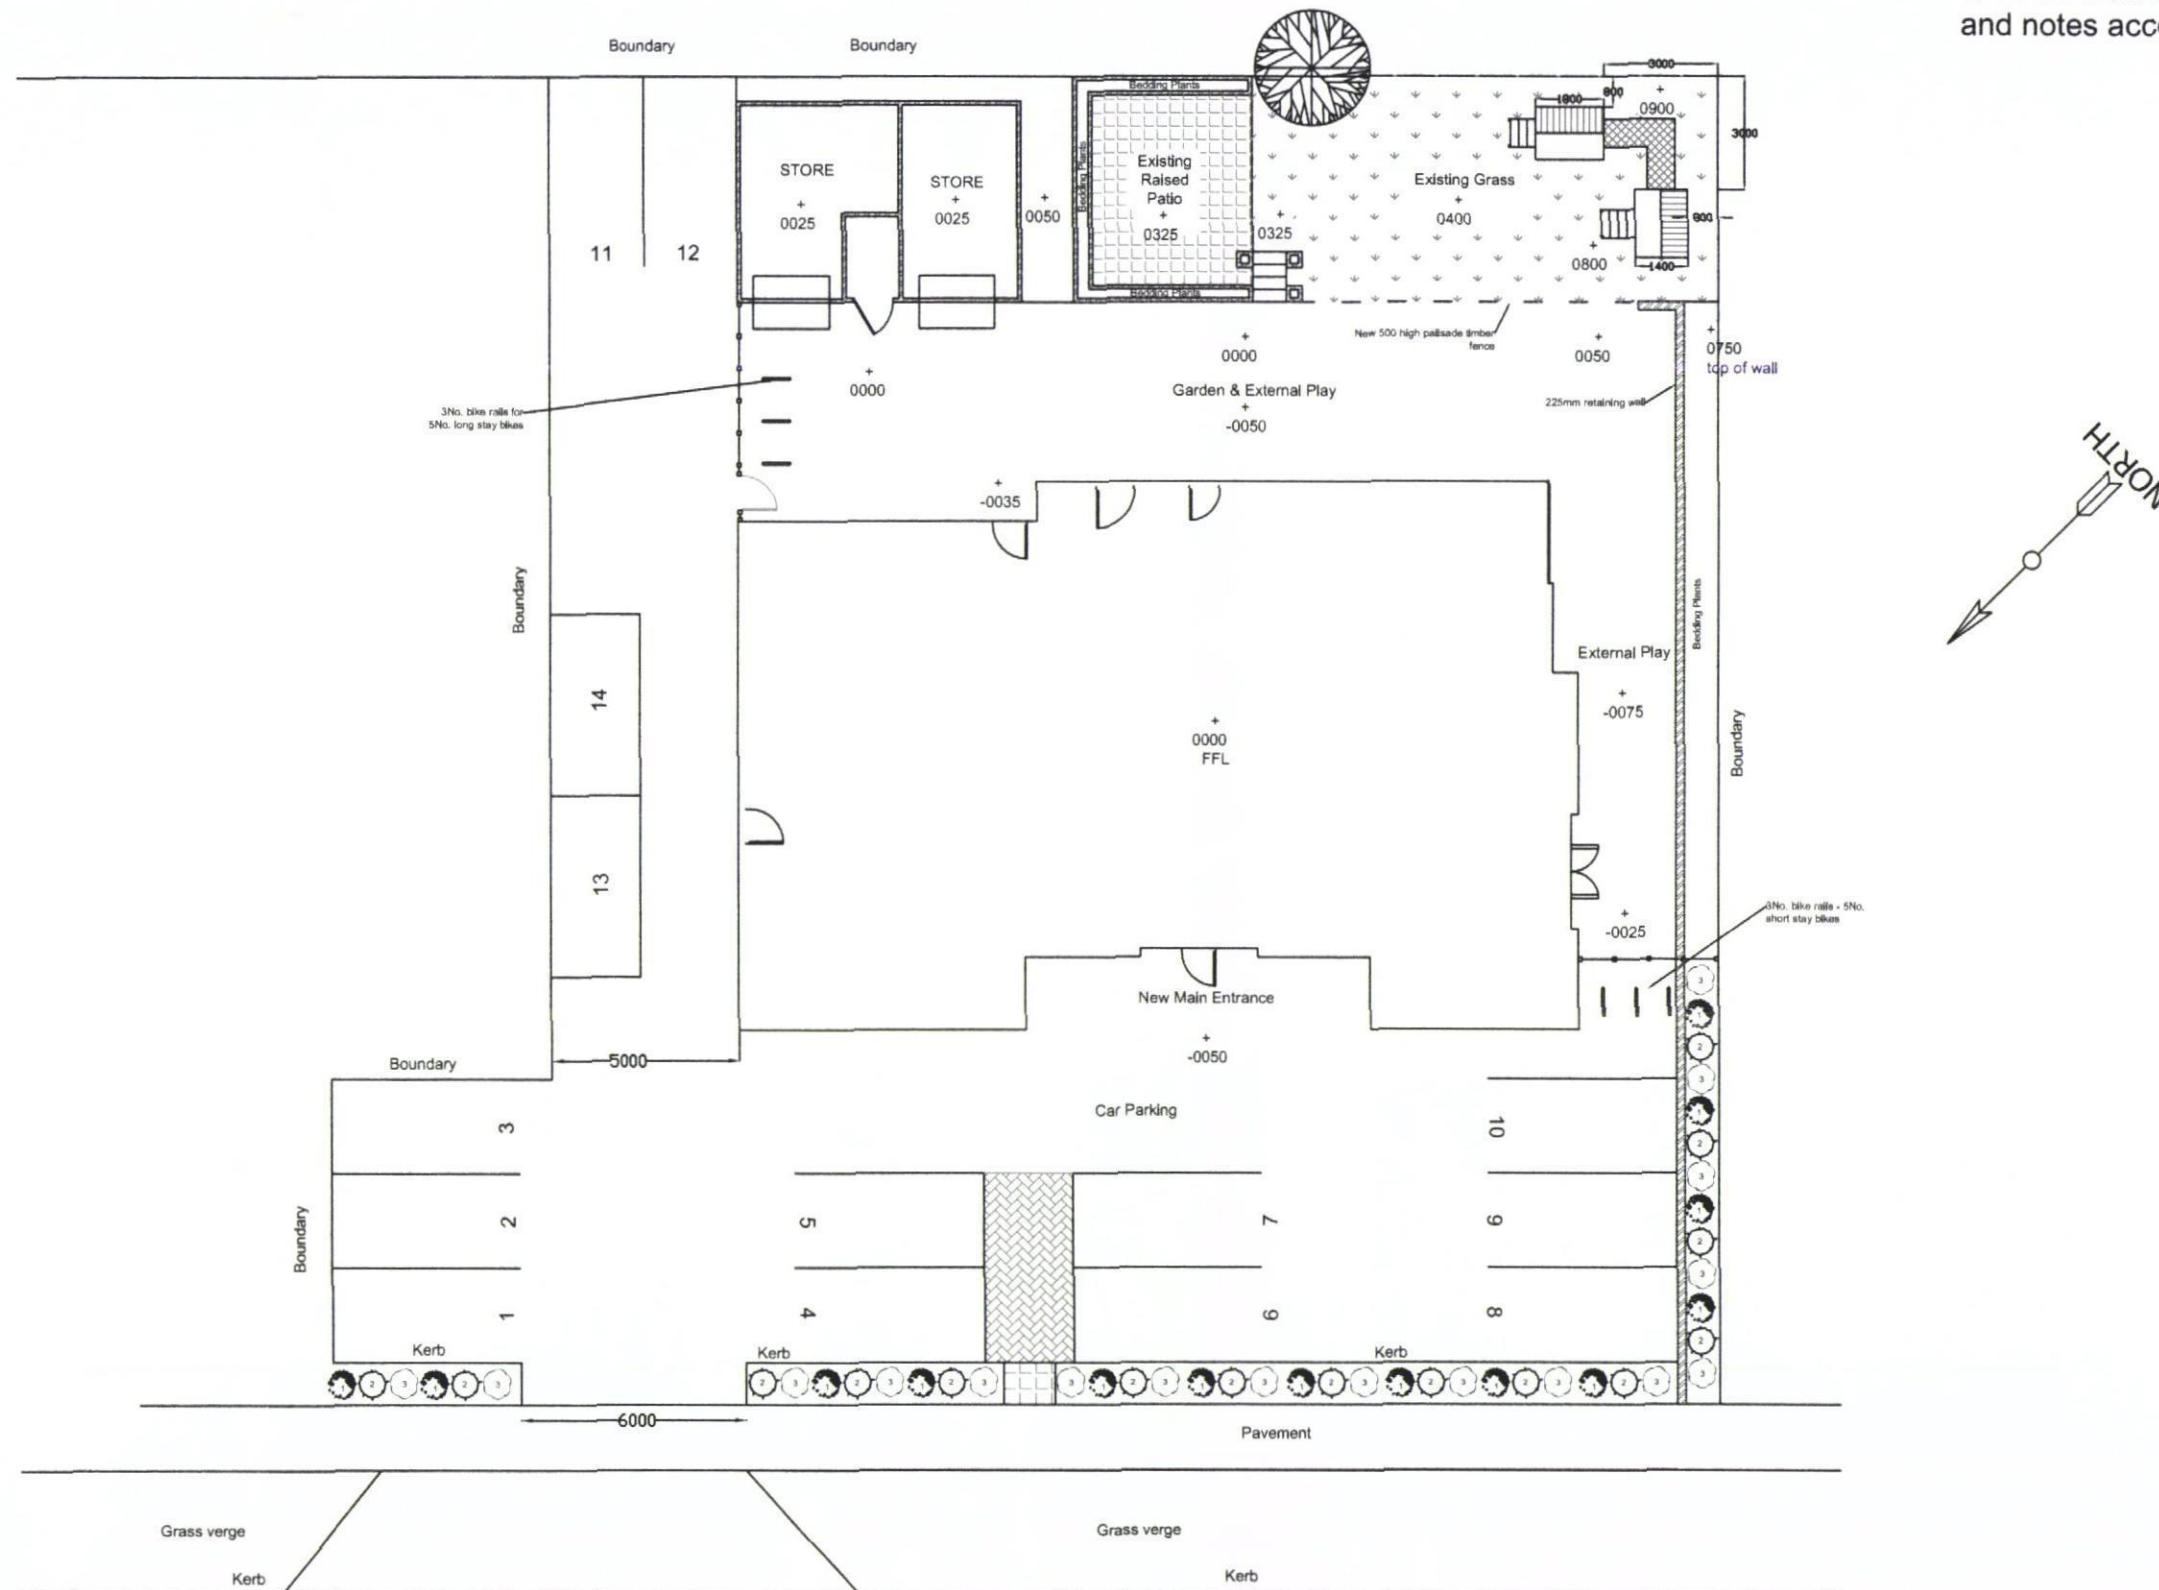

Hazelton Way

HAVANT BOROUGH
COUNCIL

09 AUG 2012

RECEIVED

Dwg No.: D2

Rev

Scale: 1:200@A3

Date: 30/07/12

Dwg Title: Site Plan showing
Playhouse

Project:
New Playhouse
Little Gems Day Nursery
64-66 Hazelton Way,
Cowplain PO8 9BT

hampshire surveyors.co.uk
CHARTERED BUILDING SURVEYORS
17 Wellsworth Lane, Rowlands Castle
Hampshire PO9 6BX
Tel/Fax: 023 9241 3995
Mob: 07831 856965
E: enquiries@hampshiresurveyors.co.uk