

Unit One	- 2 Bed flat	-	76.1m sq.
Unit Two	- 2 Bed flat	-	74.0m sq.

TOTAL PARKING SPACES : 2

SCHEDULE OF ACCOMMODATION

Unit One	- 2 Bed flat	- 76.1m sq.
Unit Two	- 2 Bed flat	- 74.0m sq.


TOTAL UNITS 2

TOTAL PARKING SPACES : 2


Associated refuse/recycling & bike storage facilities

proposed roof plan scale A1 1:100, A3 1:200

proposed roof plan scale A1 1:100, A3 1:200

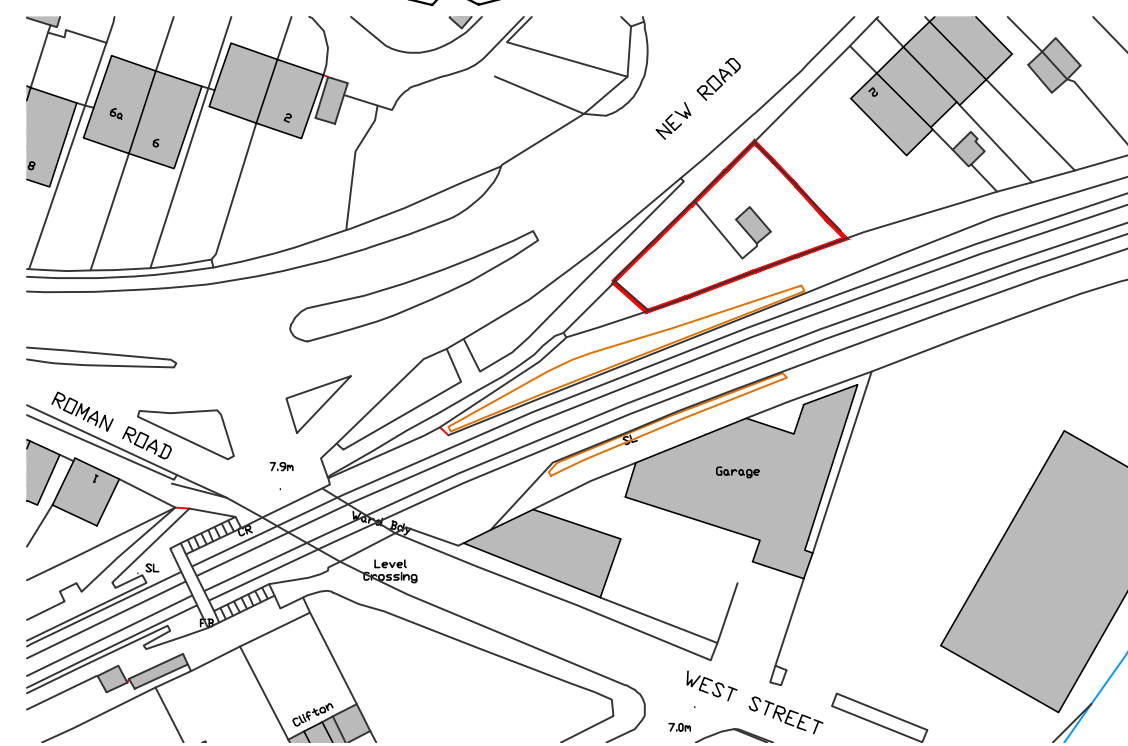

location plan scale A1 1:500, A3 1:1000

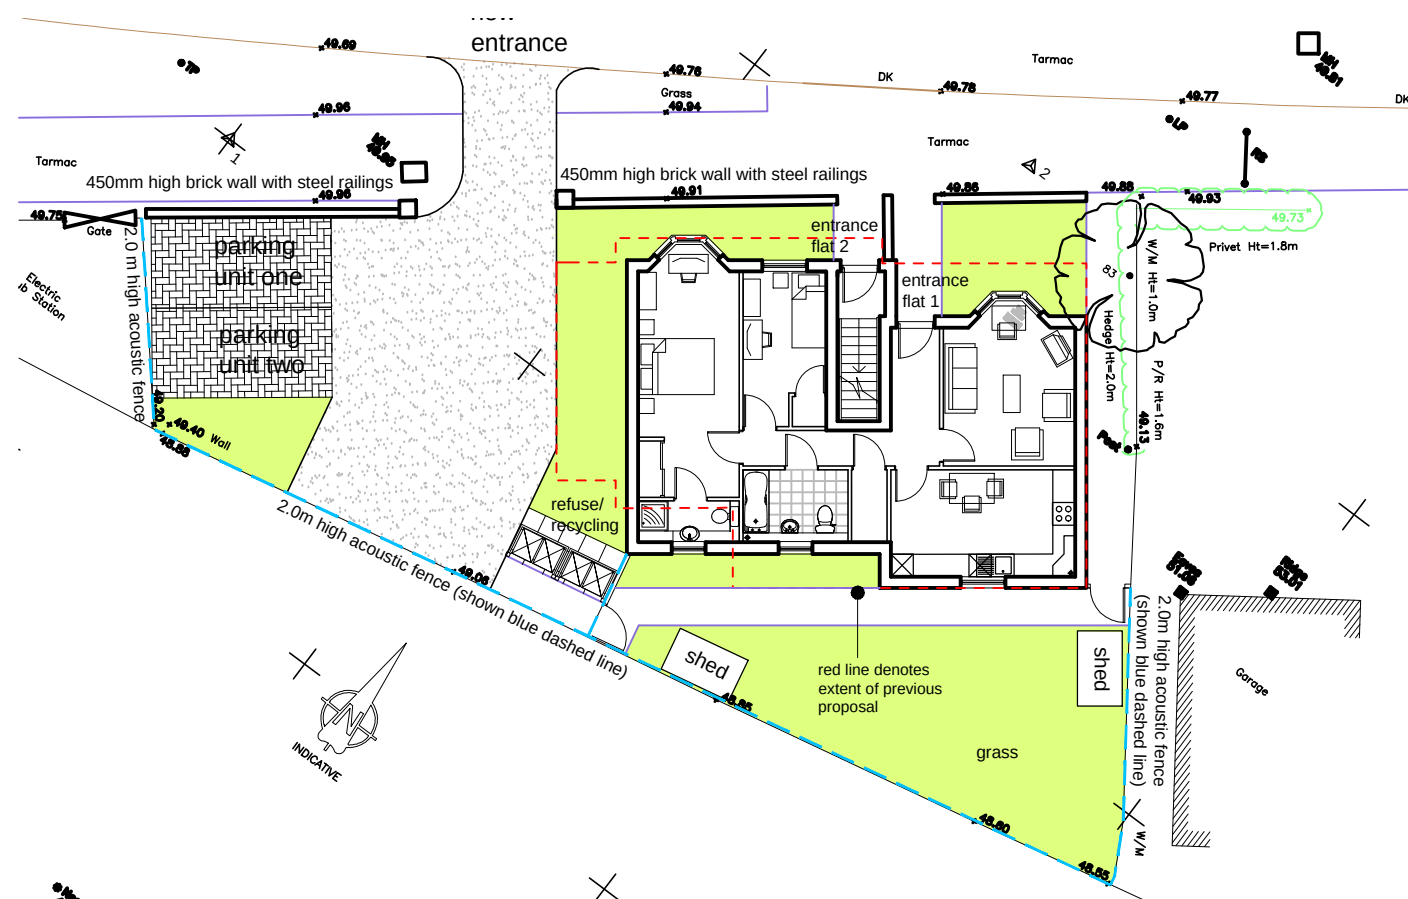

proposed site plan scale A1 1:100, A3 1:200

revision	notes	date	drawn	check

hrp
architects

holman reading
partnership llp

18 Limberline Spur
hilsea, portsmouth, hampshire, po3 5hj

tel: 023 9269 1843
fax: 023 9263 9722
email: info@hrp-architects.com
website: hrp-architects.com

project	Proposed development at 2a New Road, Bedhampton		
detail	Proposed site , roof & location plans		
drawn	mmh	checked	
date	Nov 10	status	Planning
a1 scale	a3 scale	8279 01	rev
as shown			