

[illegible]

RECEIVED
12 SEP 1996
DRAWING &
PRINTING
REGISTRAR

RECORDS COPY
DO NOT DESTROY

SECTION
LINE · E(LINK)

SECTION - WEST ELEVATION

TYPICAL CABLE OR RAIL


TYPICAL FAYES

DETAIL GRIDS


GRID 1 & 2 : C-E

NOTE
1. Refer to following drawings


Dwg No	10	Foundations
"	12	Fifth Floor
"	18	Roof Plan

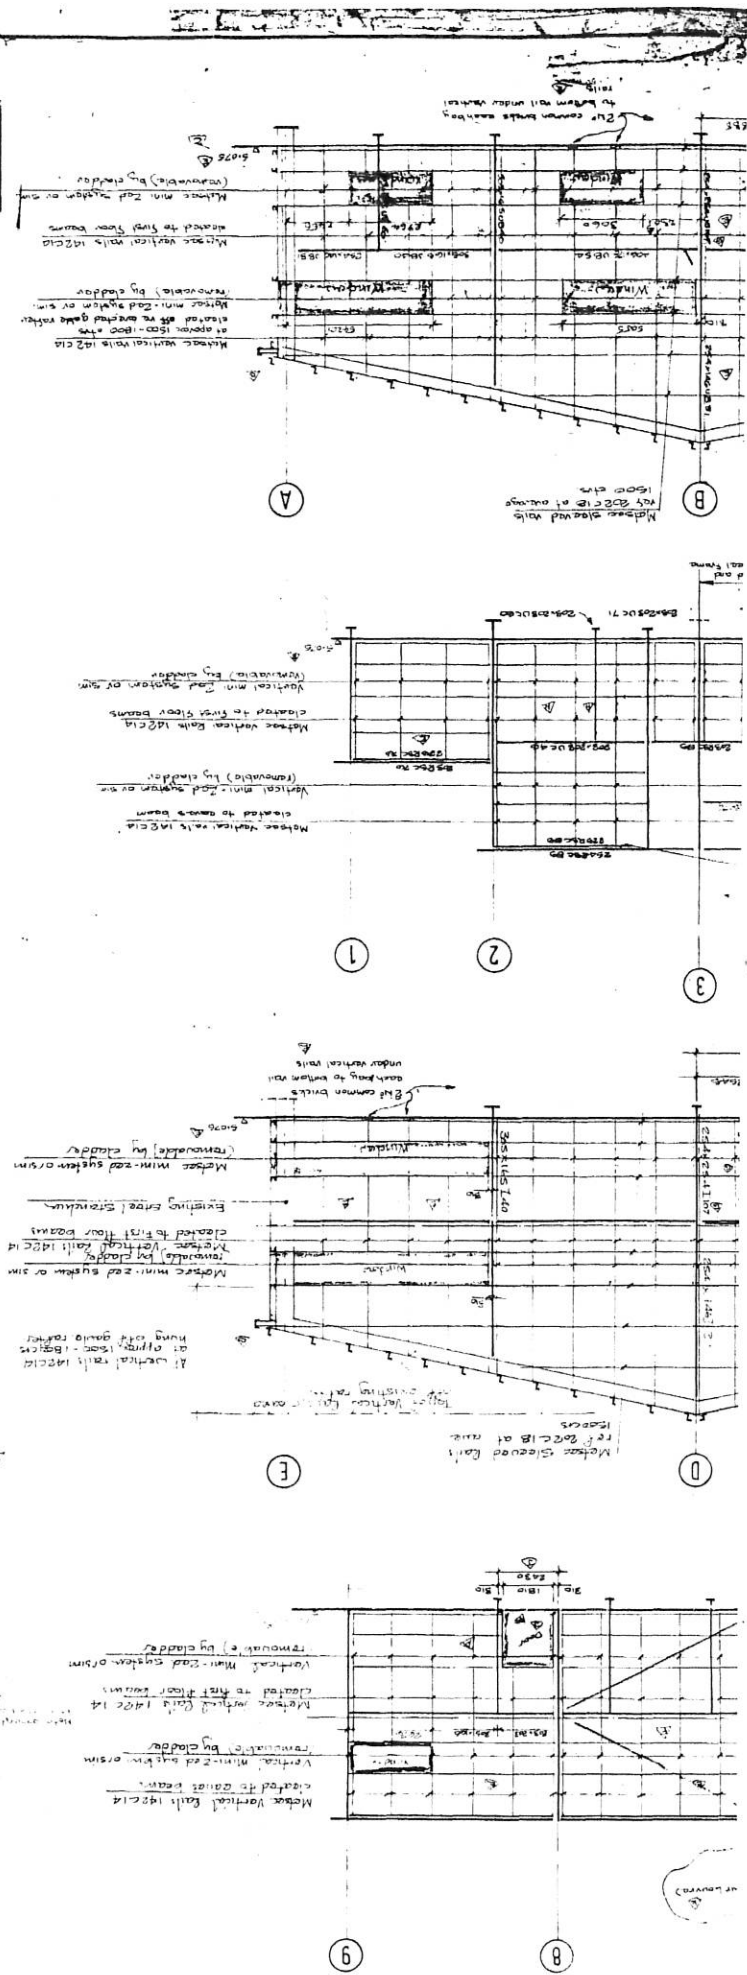


(GRID 1) : NORTH ELEVATION

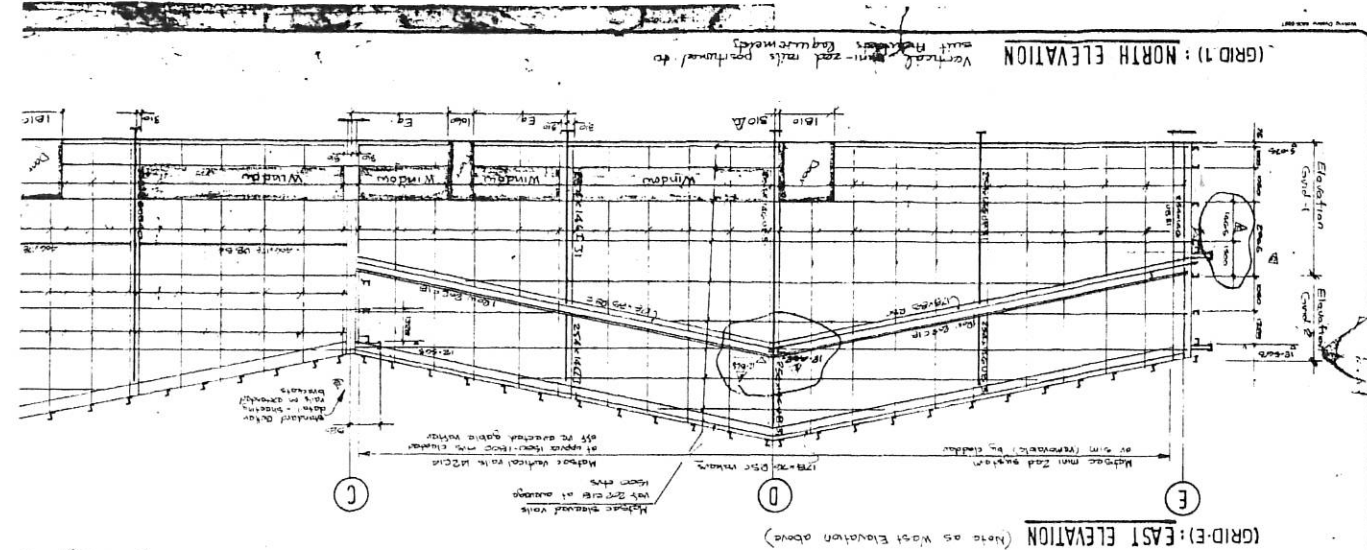

(GRID-E): EAST ELEVATION

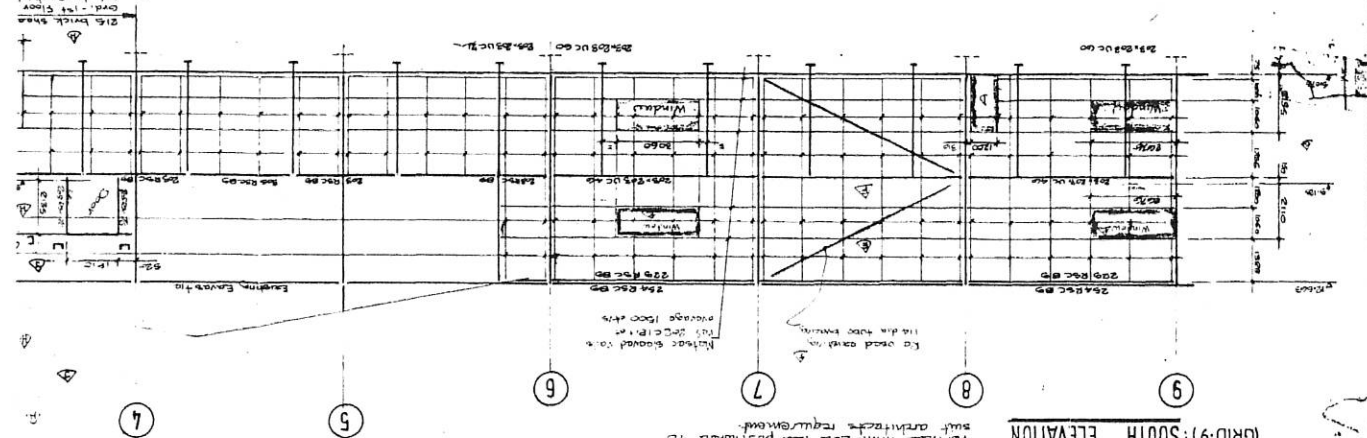

(GRID-9): SOUTH ELEVATION

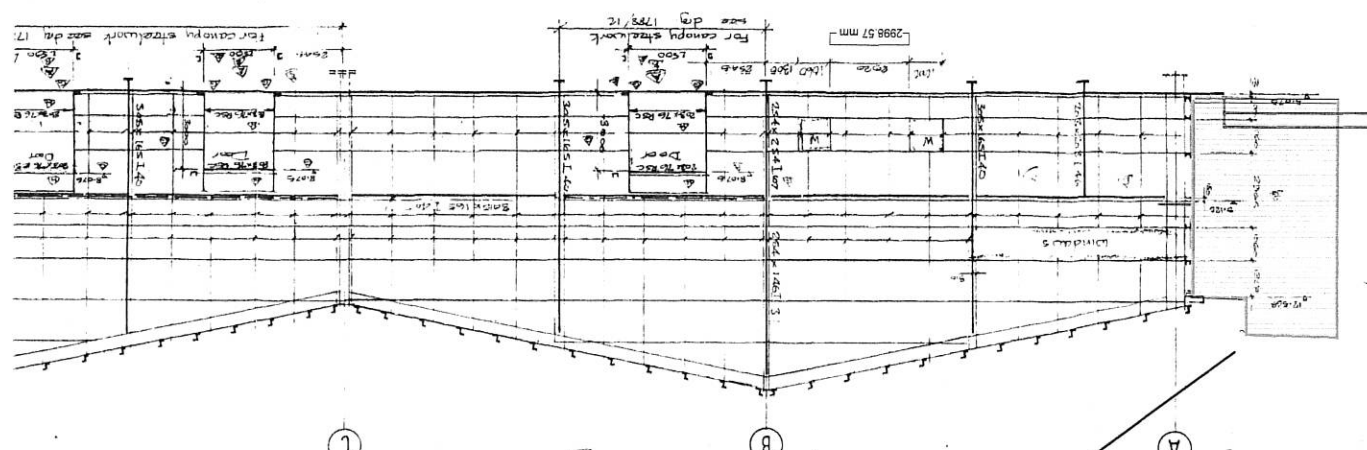

(GRID-A): WEST ELEVATION

