



2.770m

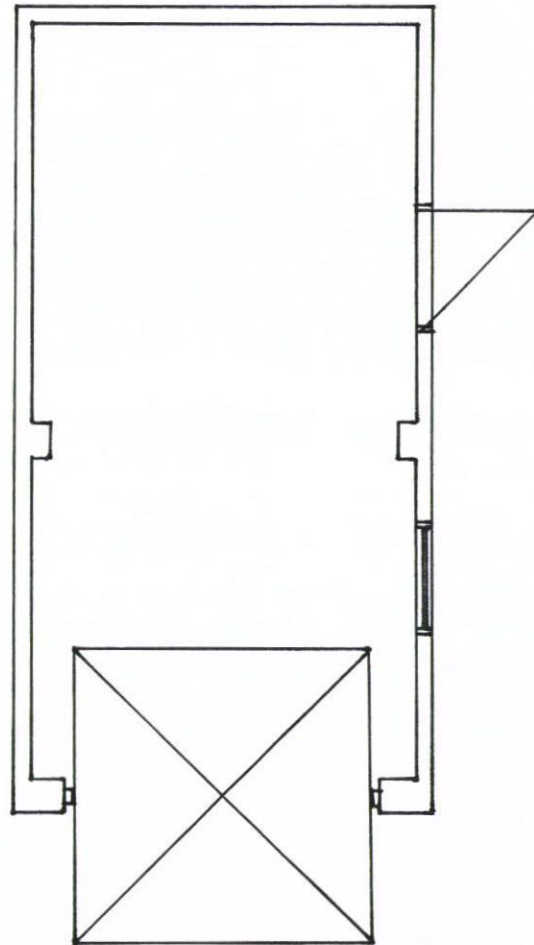


EXISTING FLOOR PLAN.

3.050m

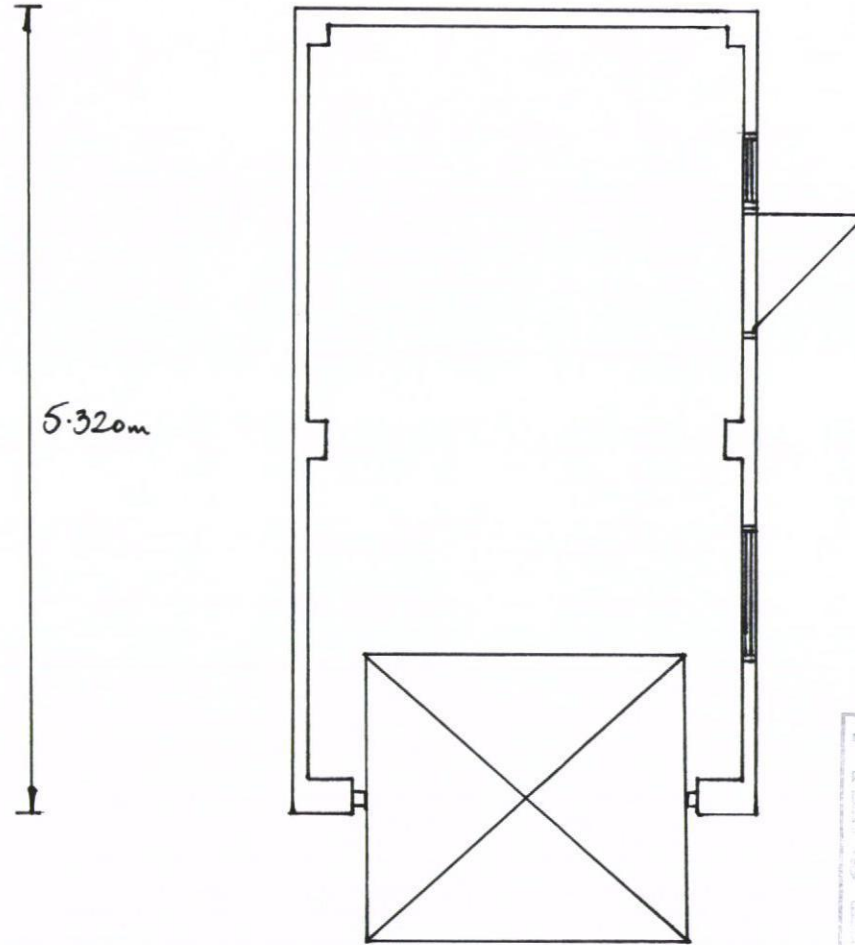

PROPOSED FLOOR PLAN.

5.320m

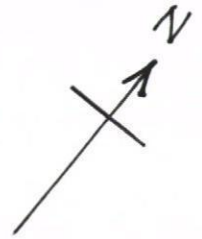

1m

PROJECT: GARAGE, 42, STAKES HILL ROAD, WATERLOOVILLE.
DRAWING TITLE: EXISTING / PROPOSED FLOOR PLAN
DRAWING REF: KHT/3
SCALE: 1:50 AT A4 DATE: APRIL, 2012