

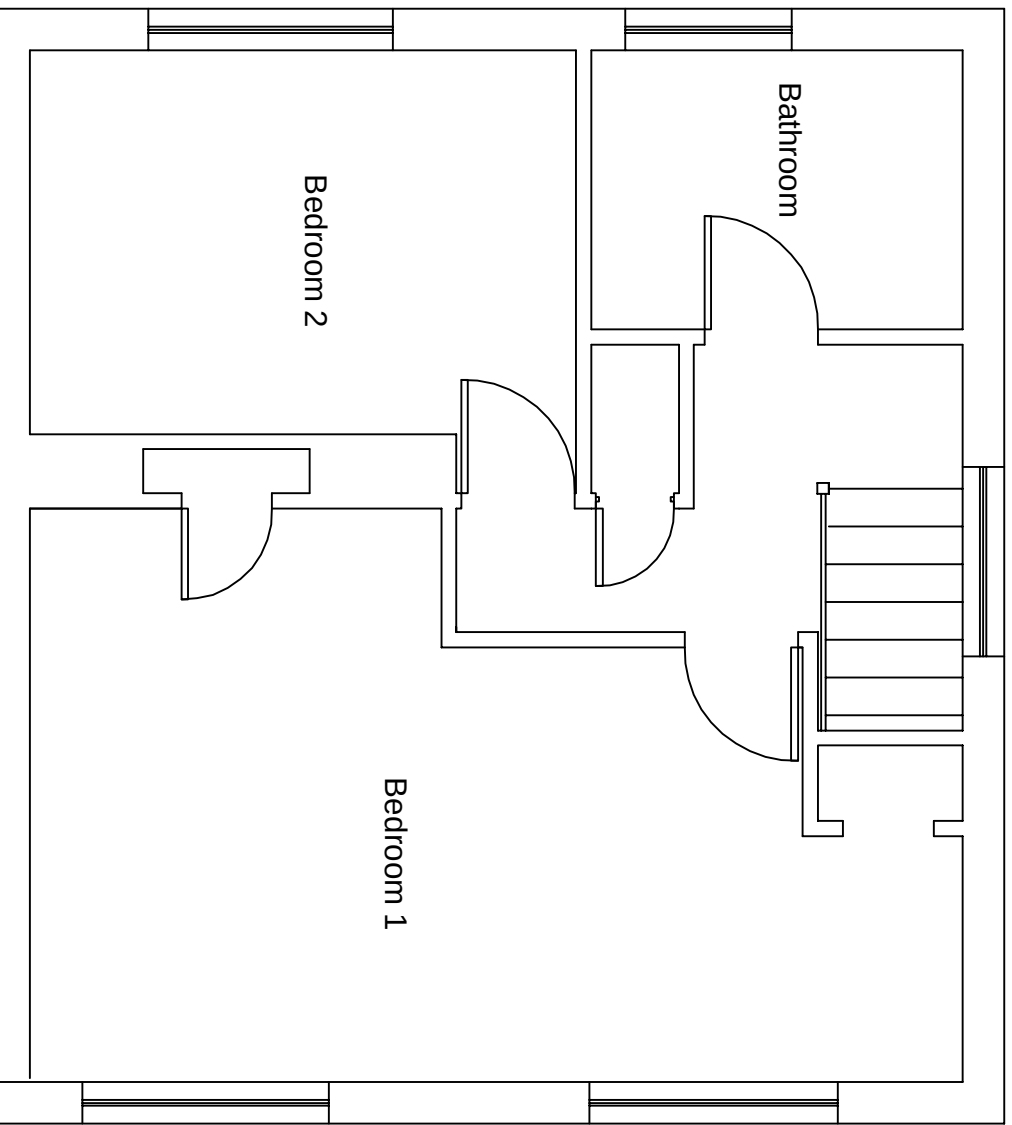


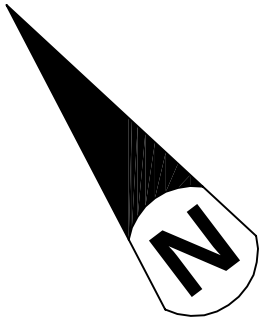

First Floor Existing

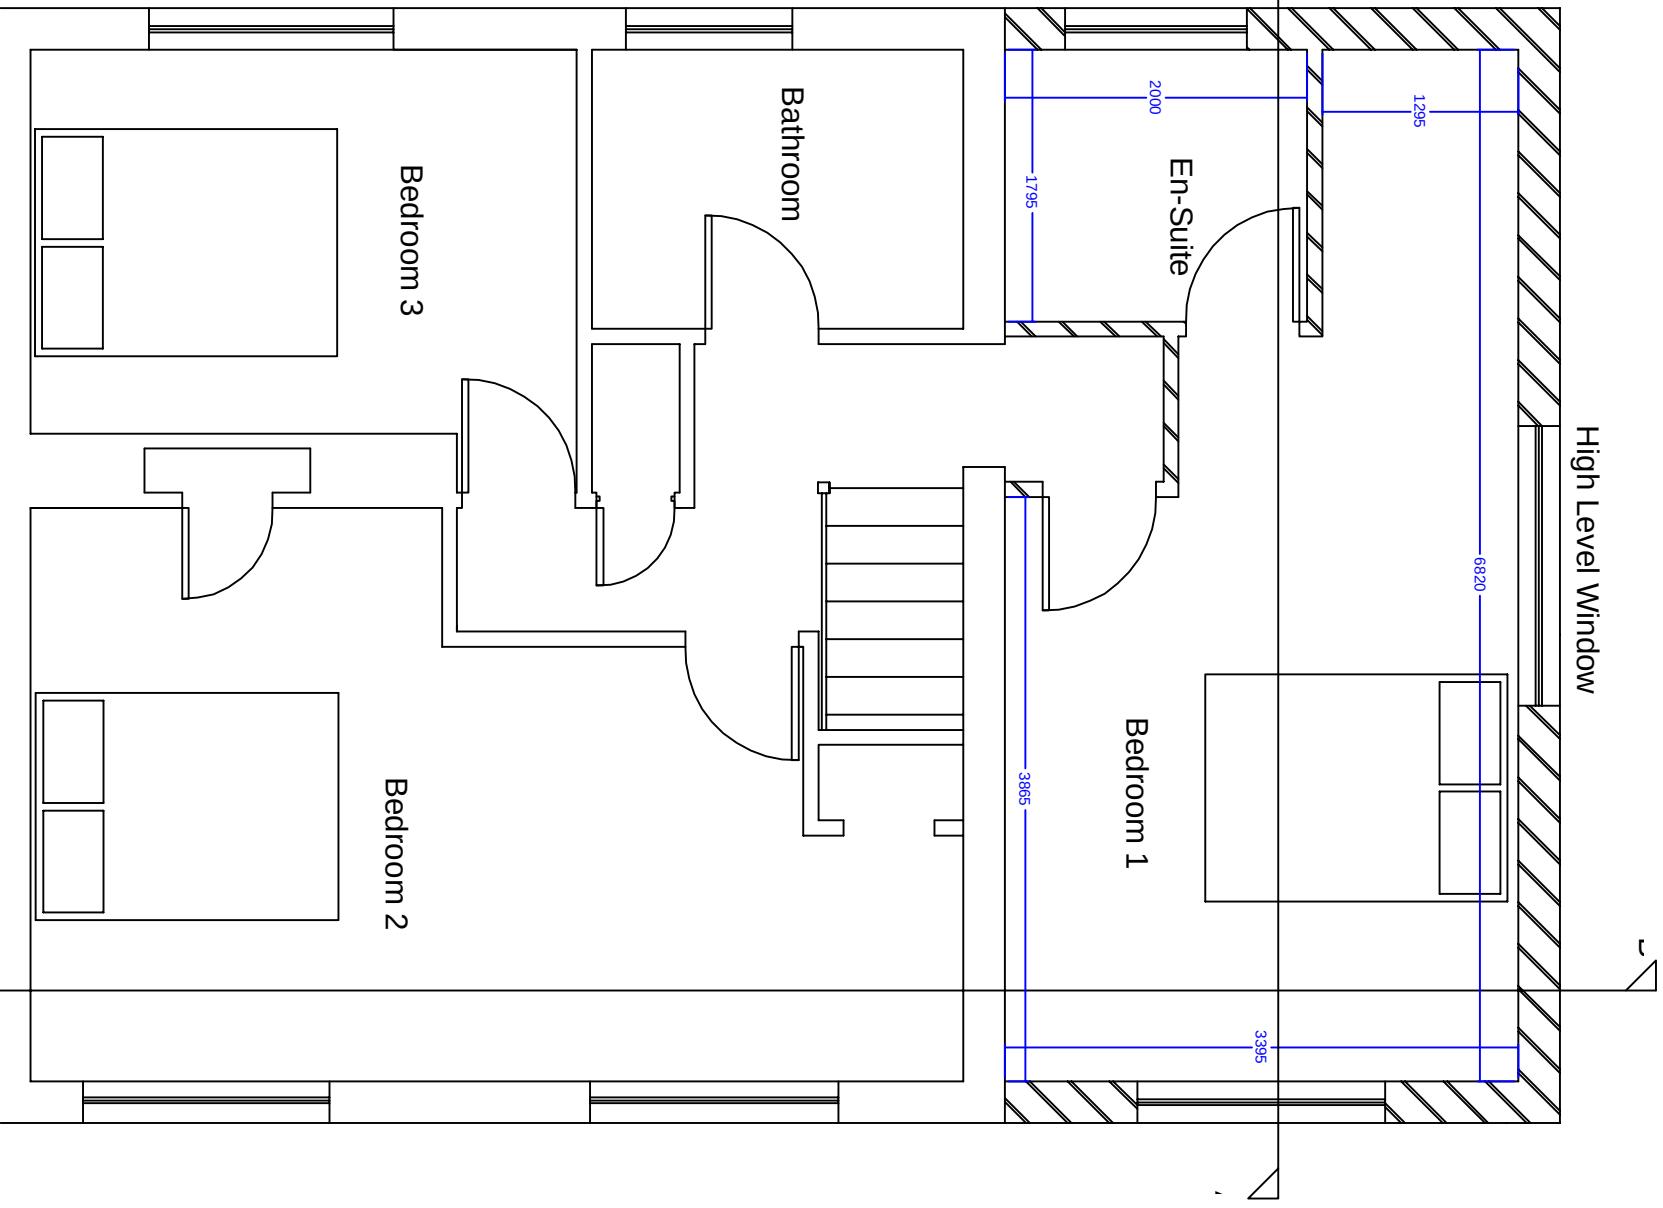

First Floor Proposed

Scale 1:50

PLANNING BY DESIGN www.planningbydesign.co.uk E-mail: dave-cms@live.co.uk Mobile: 07970 046996
PROJECT: Extension to existing dwelling
Mr & Mrs Gillman 7 Woodstock Road Bedhampton Havant PO9 3HX
SCALE: A3 @ 1:50
DATE: 14th May 2012
DRAWING NO'S: CMS/303
Title: Existing & Proposed First Floor Plan