


DEFECT FREE

CONSTRUCTION
Quality control is a trade contractors responsibility
the objective at practical completion is a building
DEFECT FREE

GENERAL NOTES:

- The drawing number and revision should be checked against the drawing issue sheet to ensure use of current revision only.
- It is the Subcontractors responsibility to co-ordinate and interface their works with all other trades, to ensure zero defect, attain quality criteria and compatibility to meet Hargreaves requirements and design standards.
- Where no specific detail is indicated use specialist manufacturers standard details of construction.
- This drawing is to be read in conjunction with the project specification and in particular standard details.
- Any discrepancies are to be reported to the Site Manager for further instruction.
- Do not scale from this drawing.

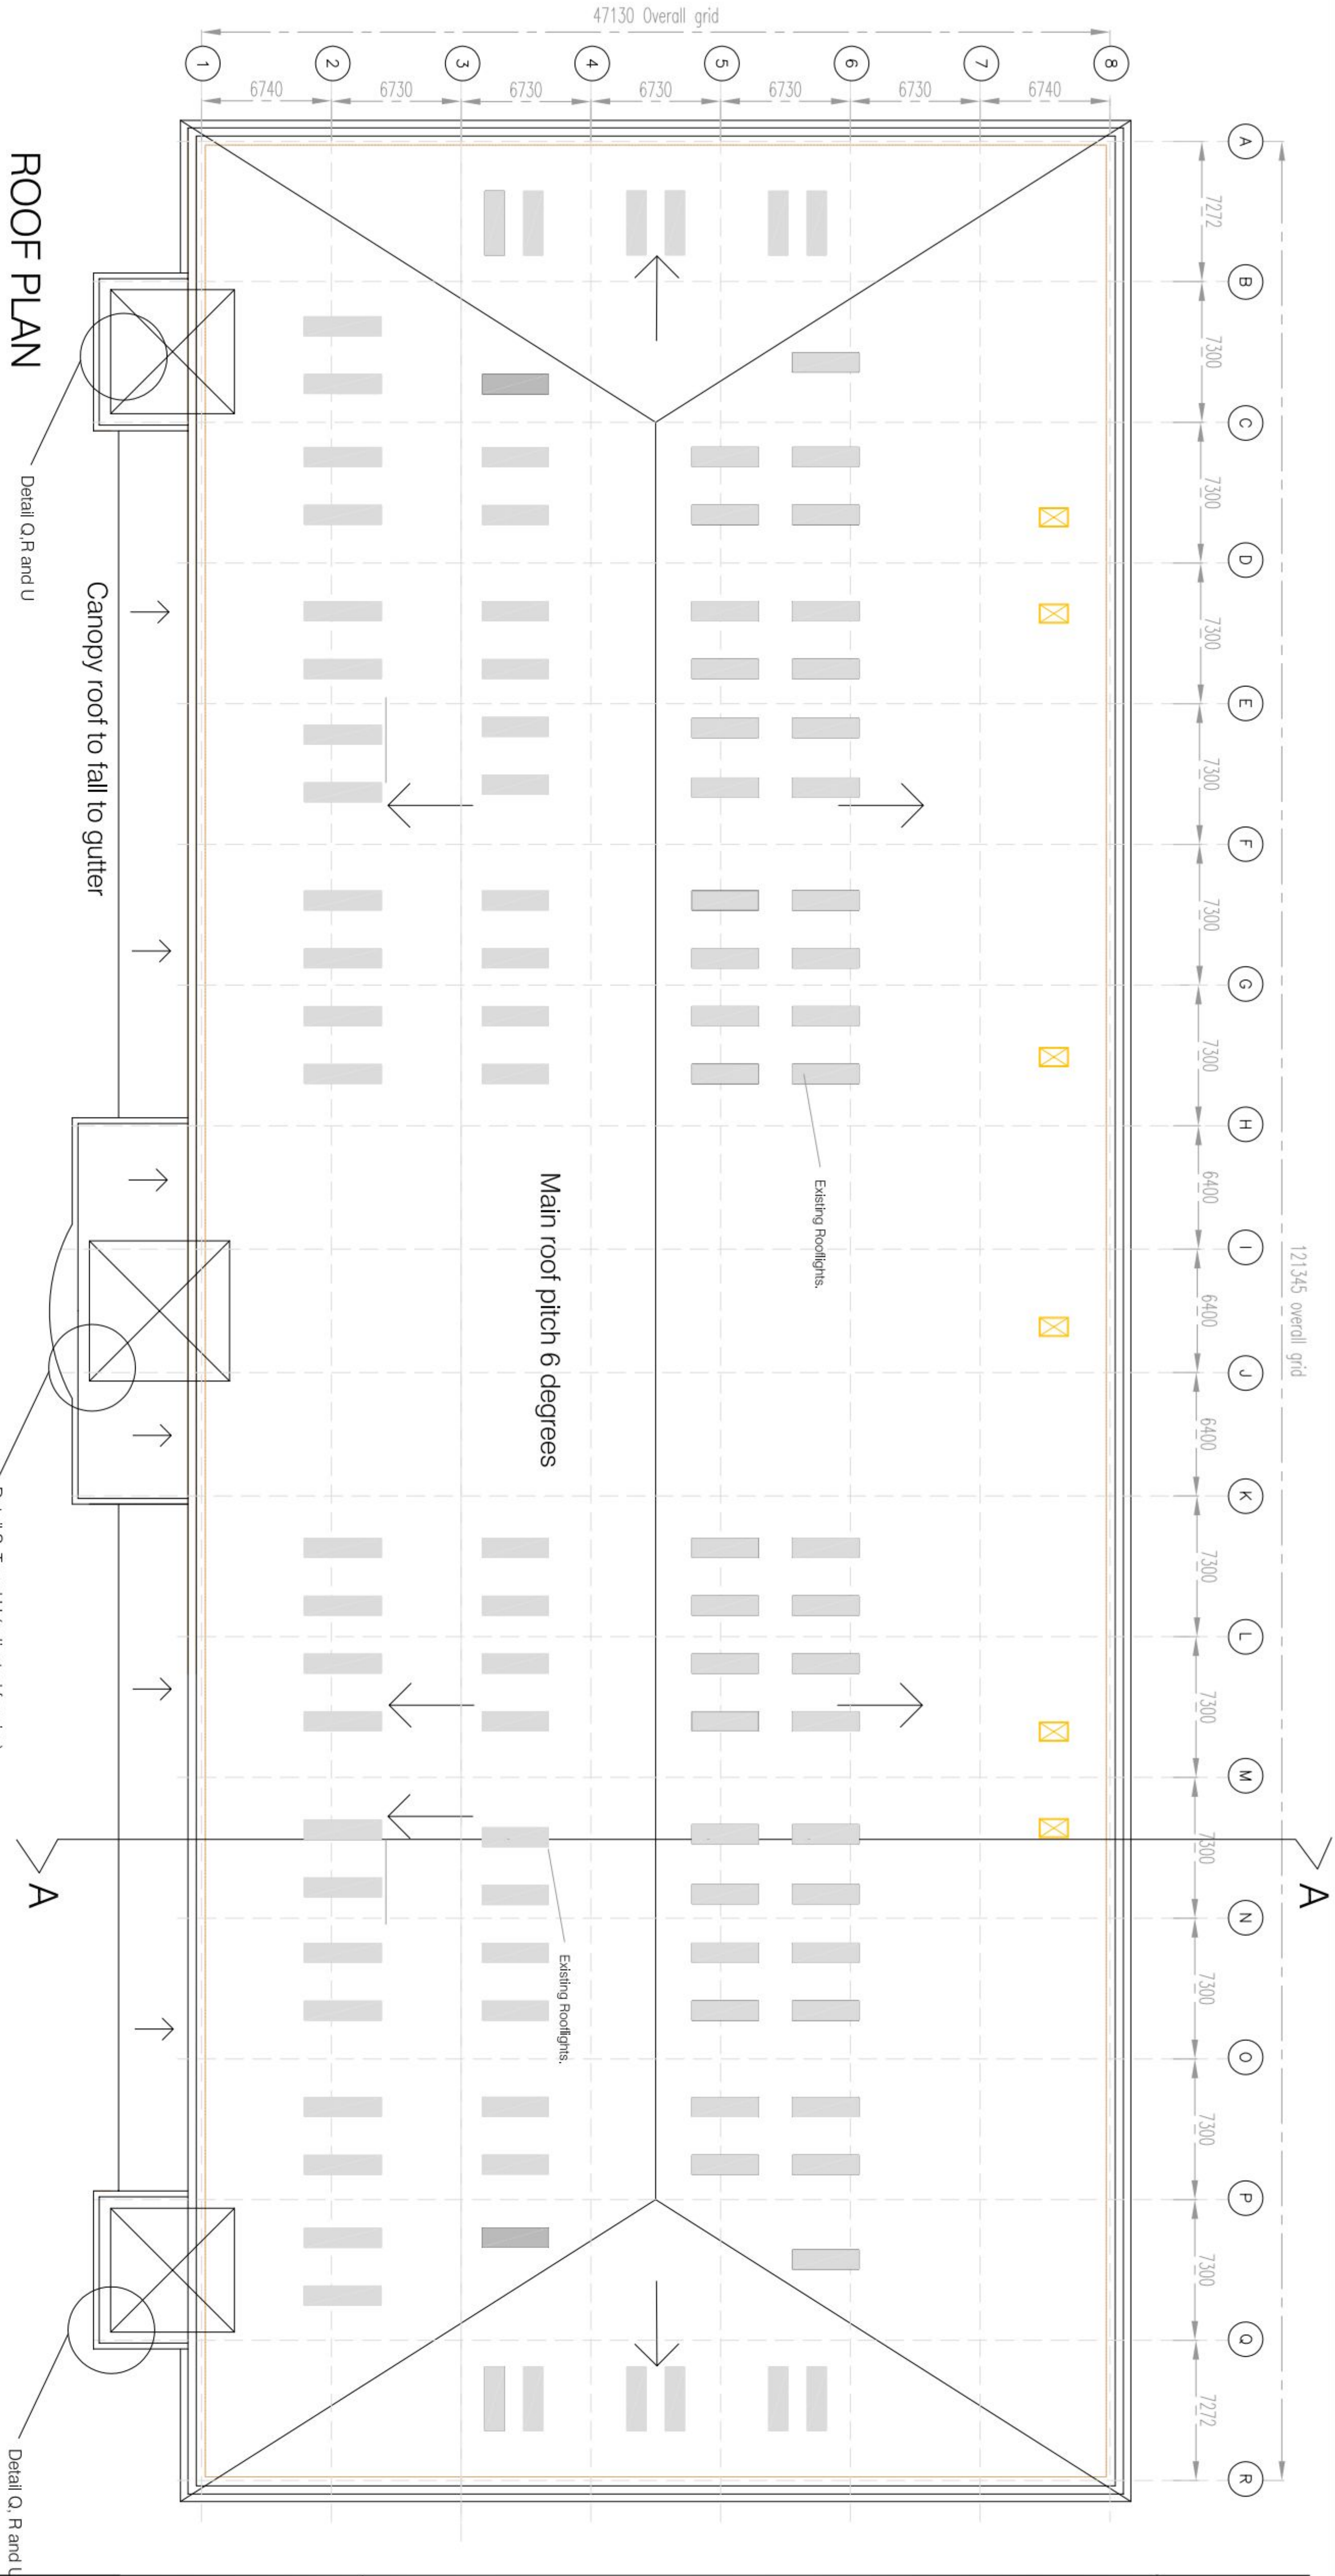

ROOF PLAN

Detail Q, R and U

Canopy roof to fall to gutter

Detail S, T and U (adjusted for size)


A

Detail Q, R and U

PERMIT

SECTION A - A

scale 1:100

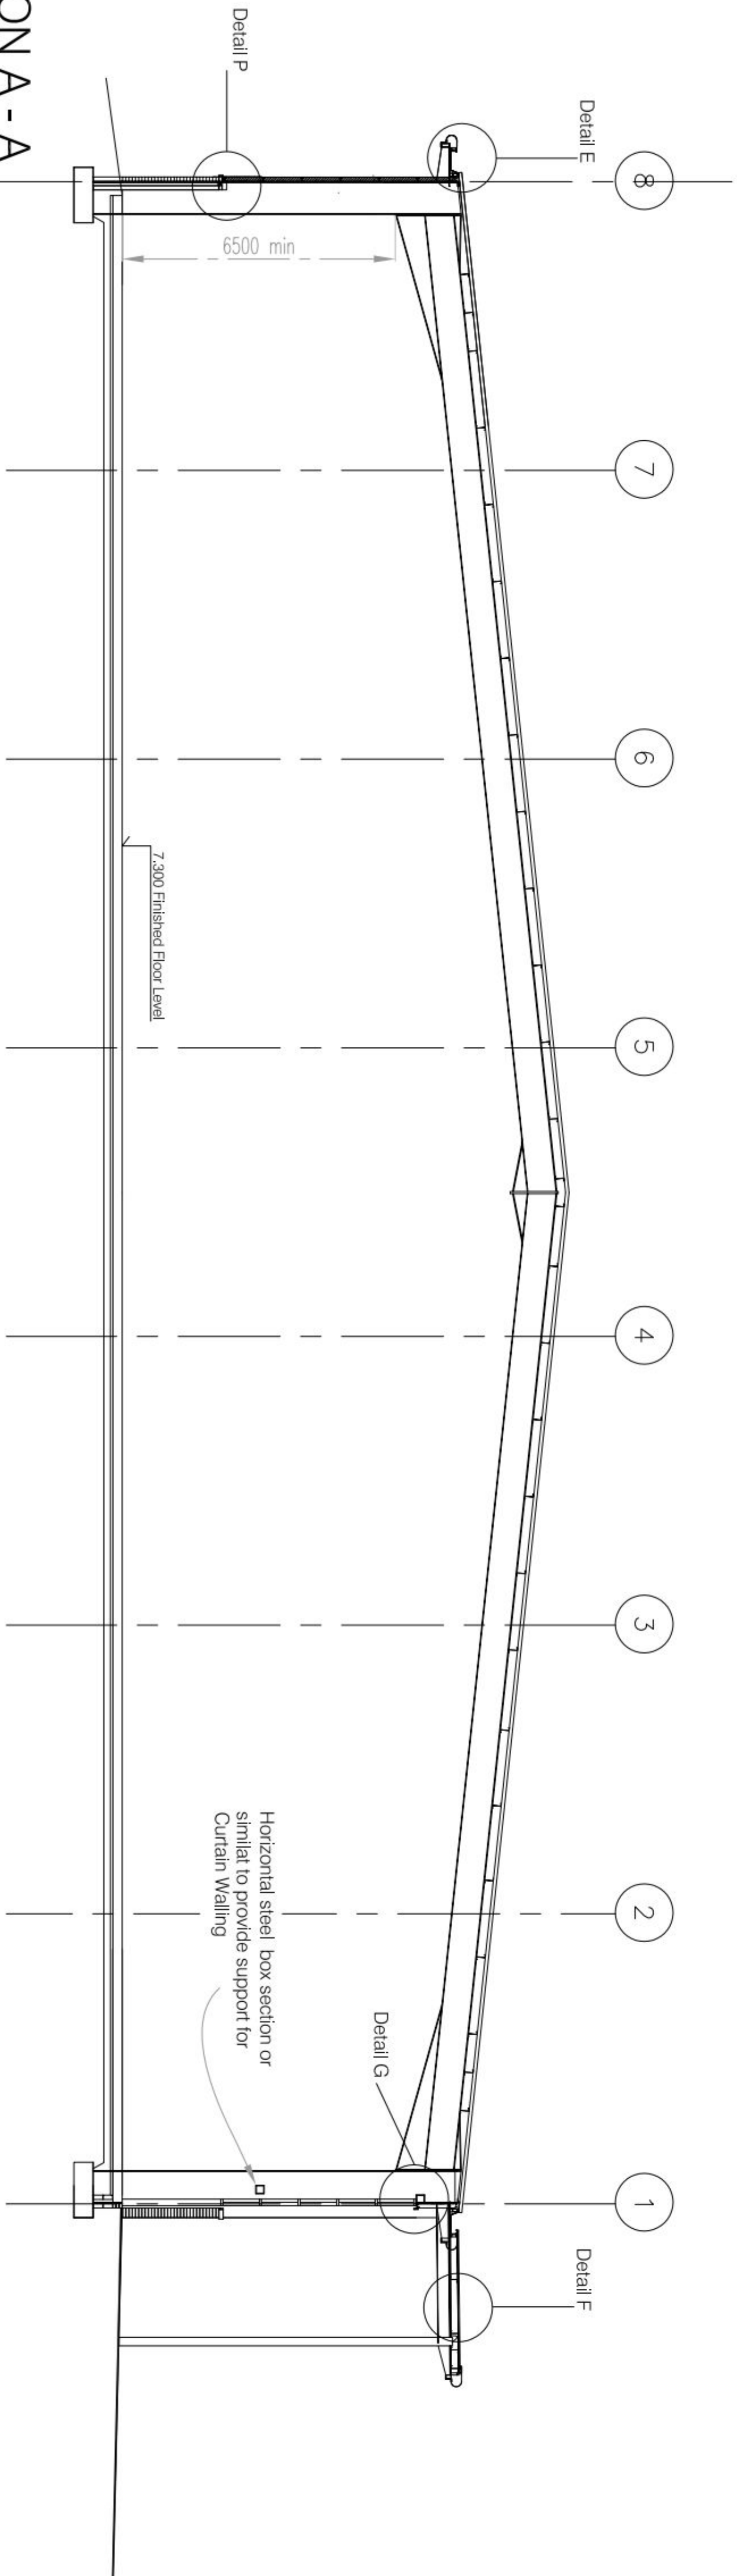

Detail E

Detail F

Detail G

Horizontal steel box section or
curtain walling
to provide support for

Detail P

6500 min

7,300 Finished Floor Level



Rushington House, Worthing Road, Rushington, West Sussex, BN16 3PS
Tel No: (01903) 777775 Fax No: (01903) 777785

APPROVED BY:

DATE:

Drawn by	date
1:200 @ A1	June 2006

Units 1-7 Solent Road Retail Park,
Solent Road
HAYVANT
ROOF PLAN and SECTION A - A
AS EXISTING.

job no.	drawing no.	rev.
HASR	PV02	