
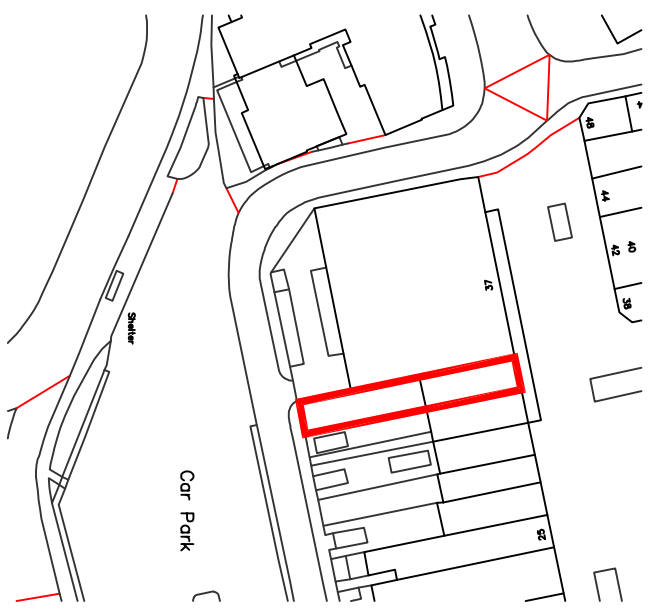








This drawing is copyright and may not be altered, traced, photographed copied nor used for any purpose other than that for which it is issued, without the written permission of Messrs. Stride & Son.

All dimensions are to be checked on site before commencement of works. All details of dimensions relating to sub-contractors or suppliers work must be checked and agreed between the general contractor and the sub-contractor or suppliers.

All foundation details to be finalised on excavation of foundation trenches in accordance with C.P. 2004 and B.S. 8110. Depths and type to be agreed with Building Inspectors, bearing in mind the soil strata and site conditions.

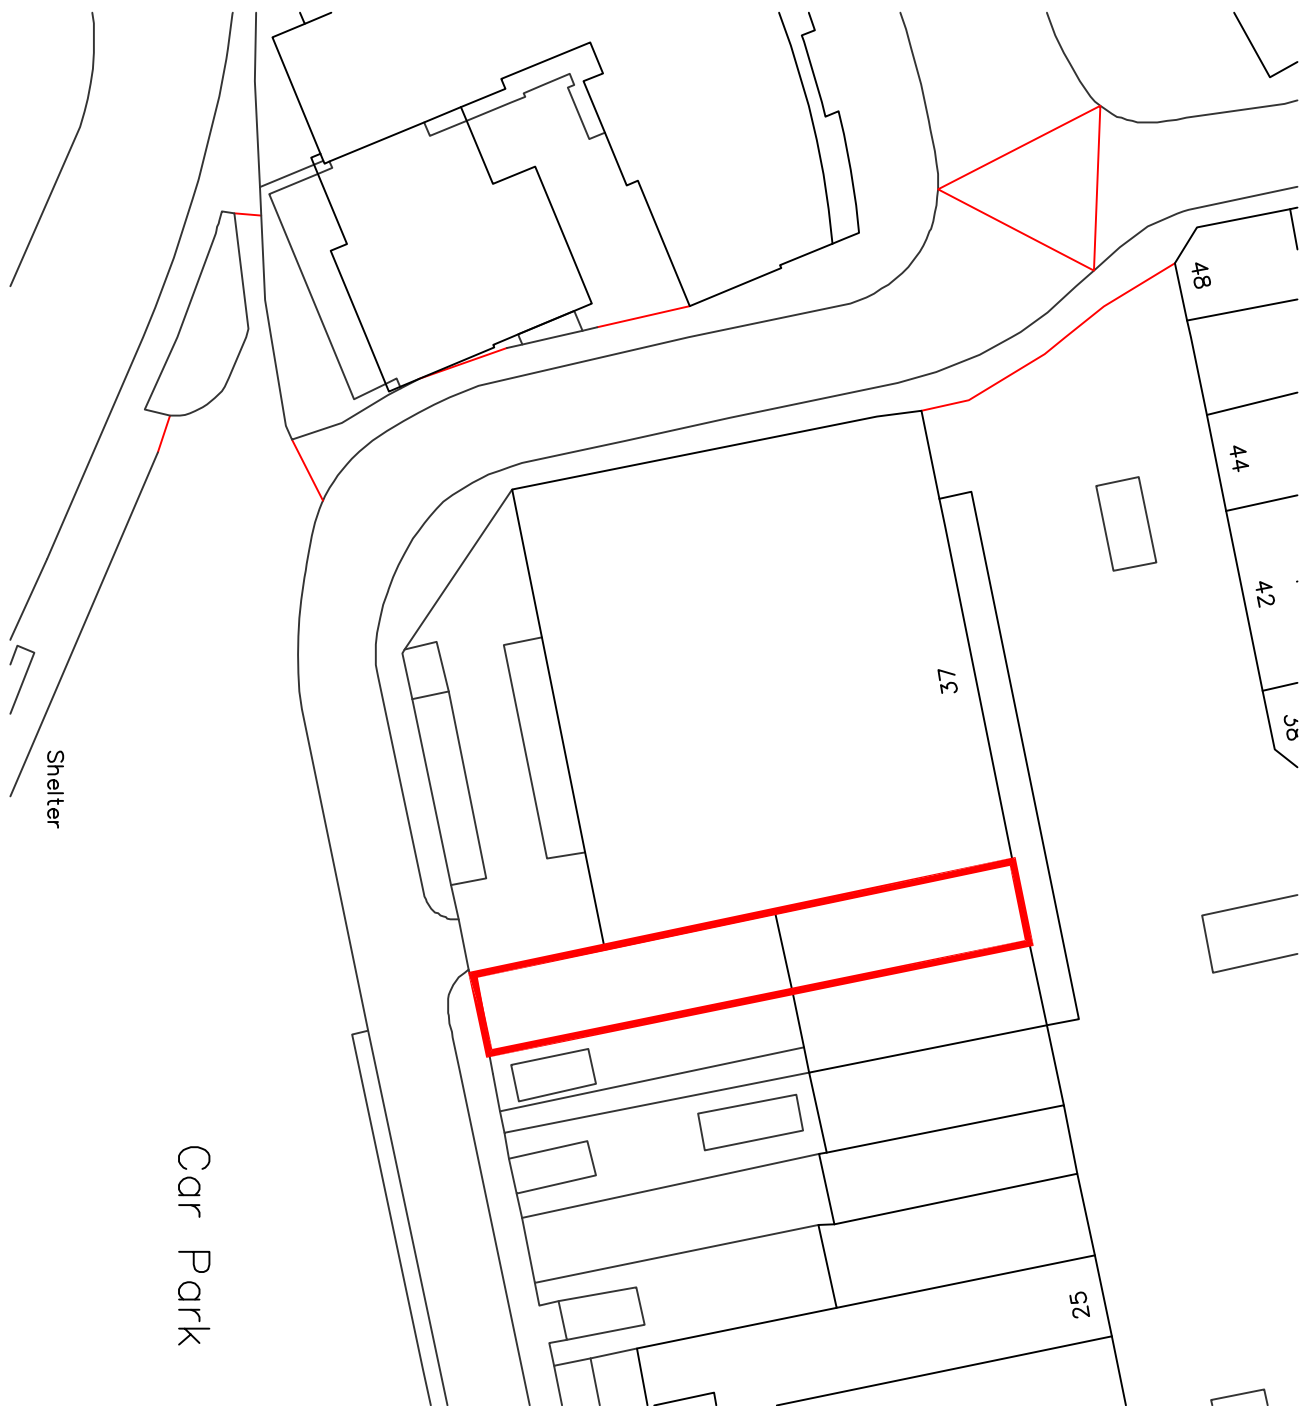

Existing Site Plan @ 1:1250
Ordnance Survey, (c) Crown Copyright 2012. All rights reserved. Licence number 100020449

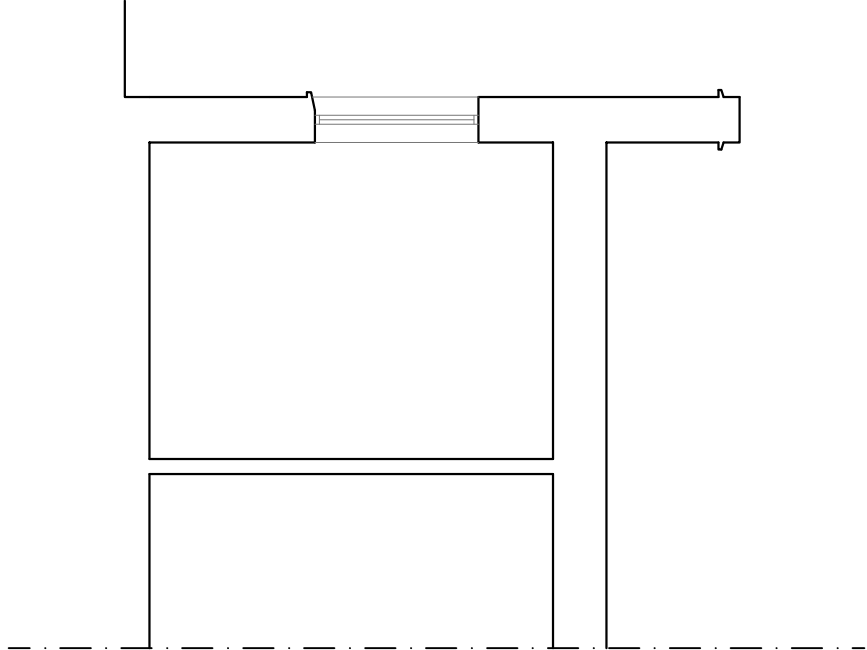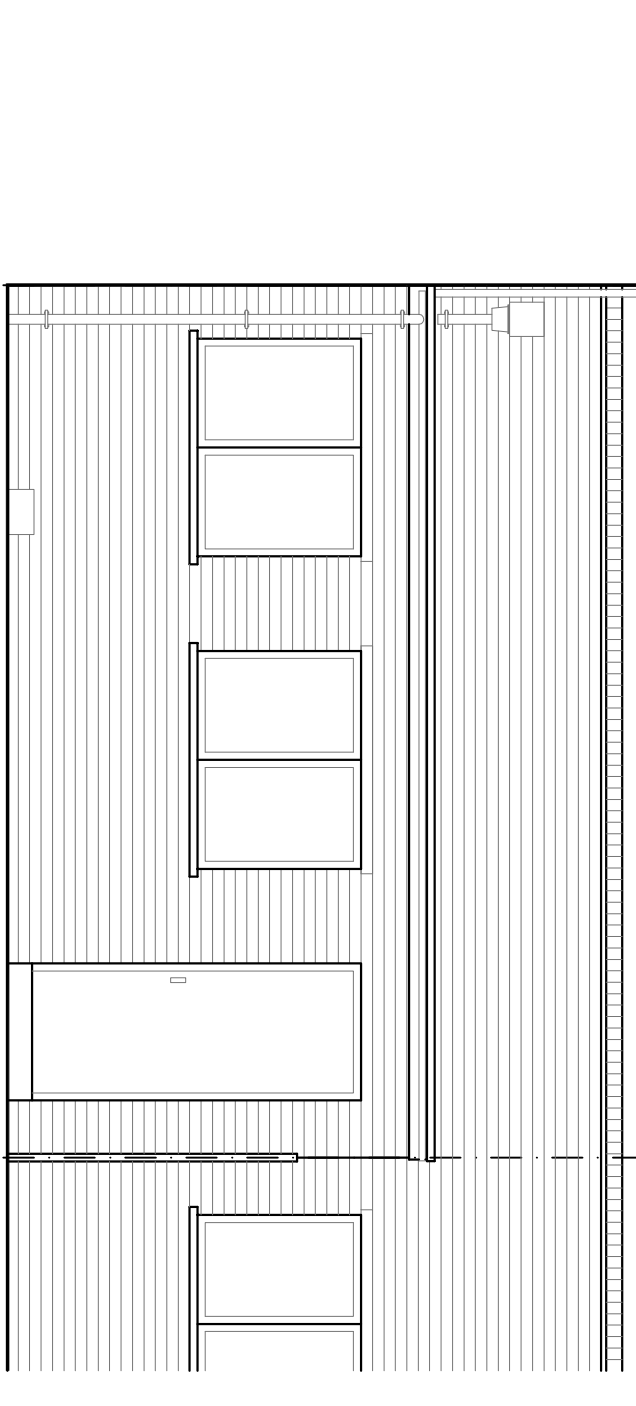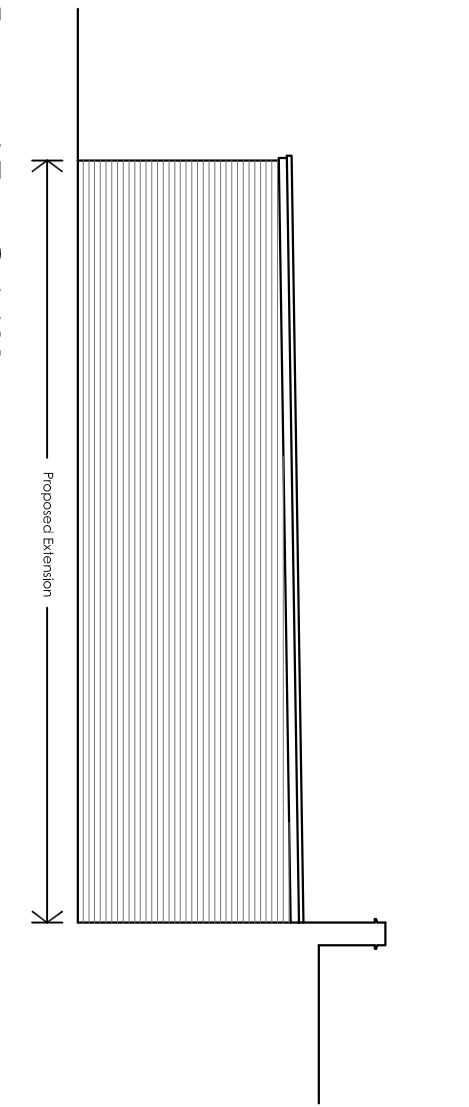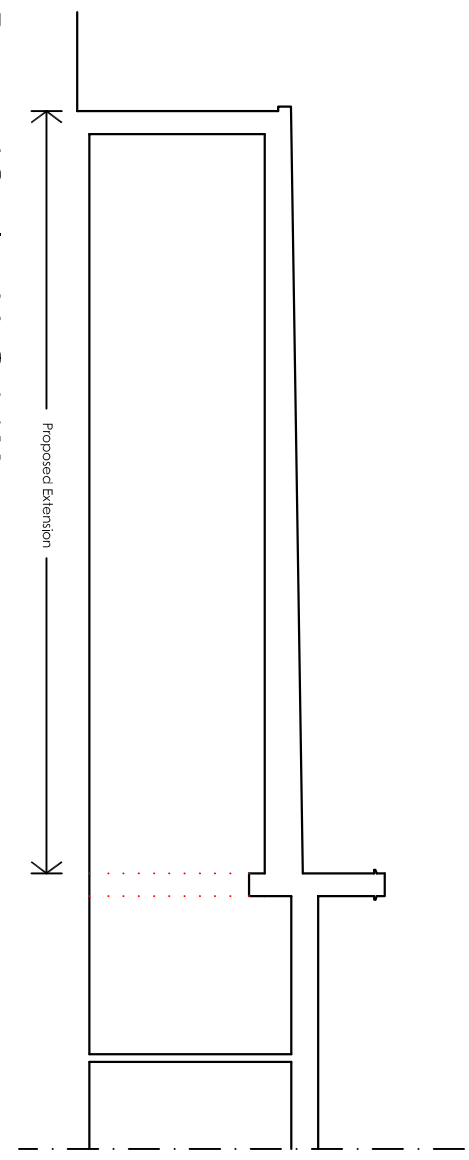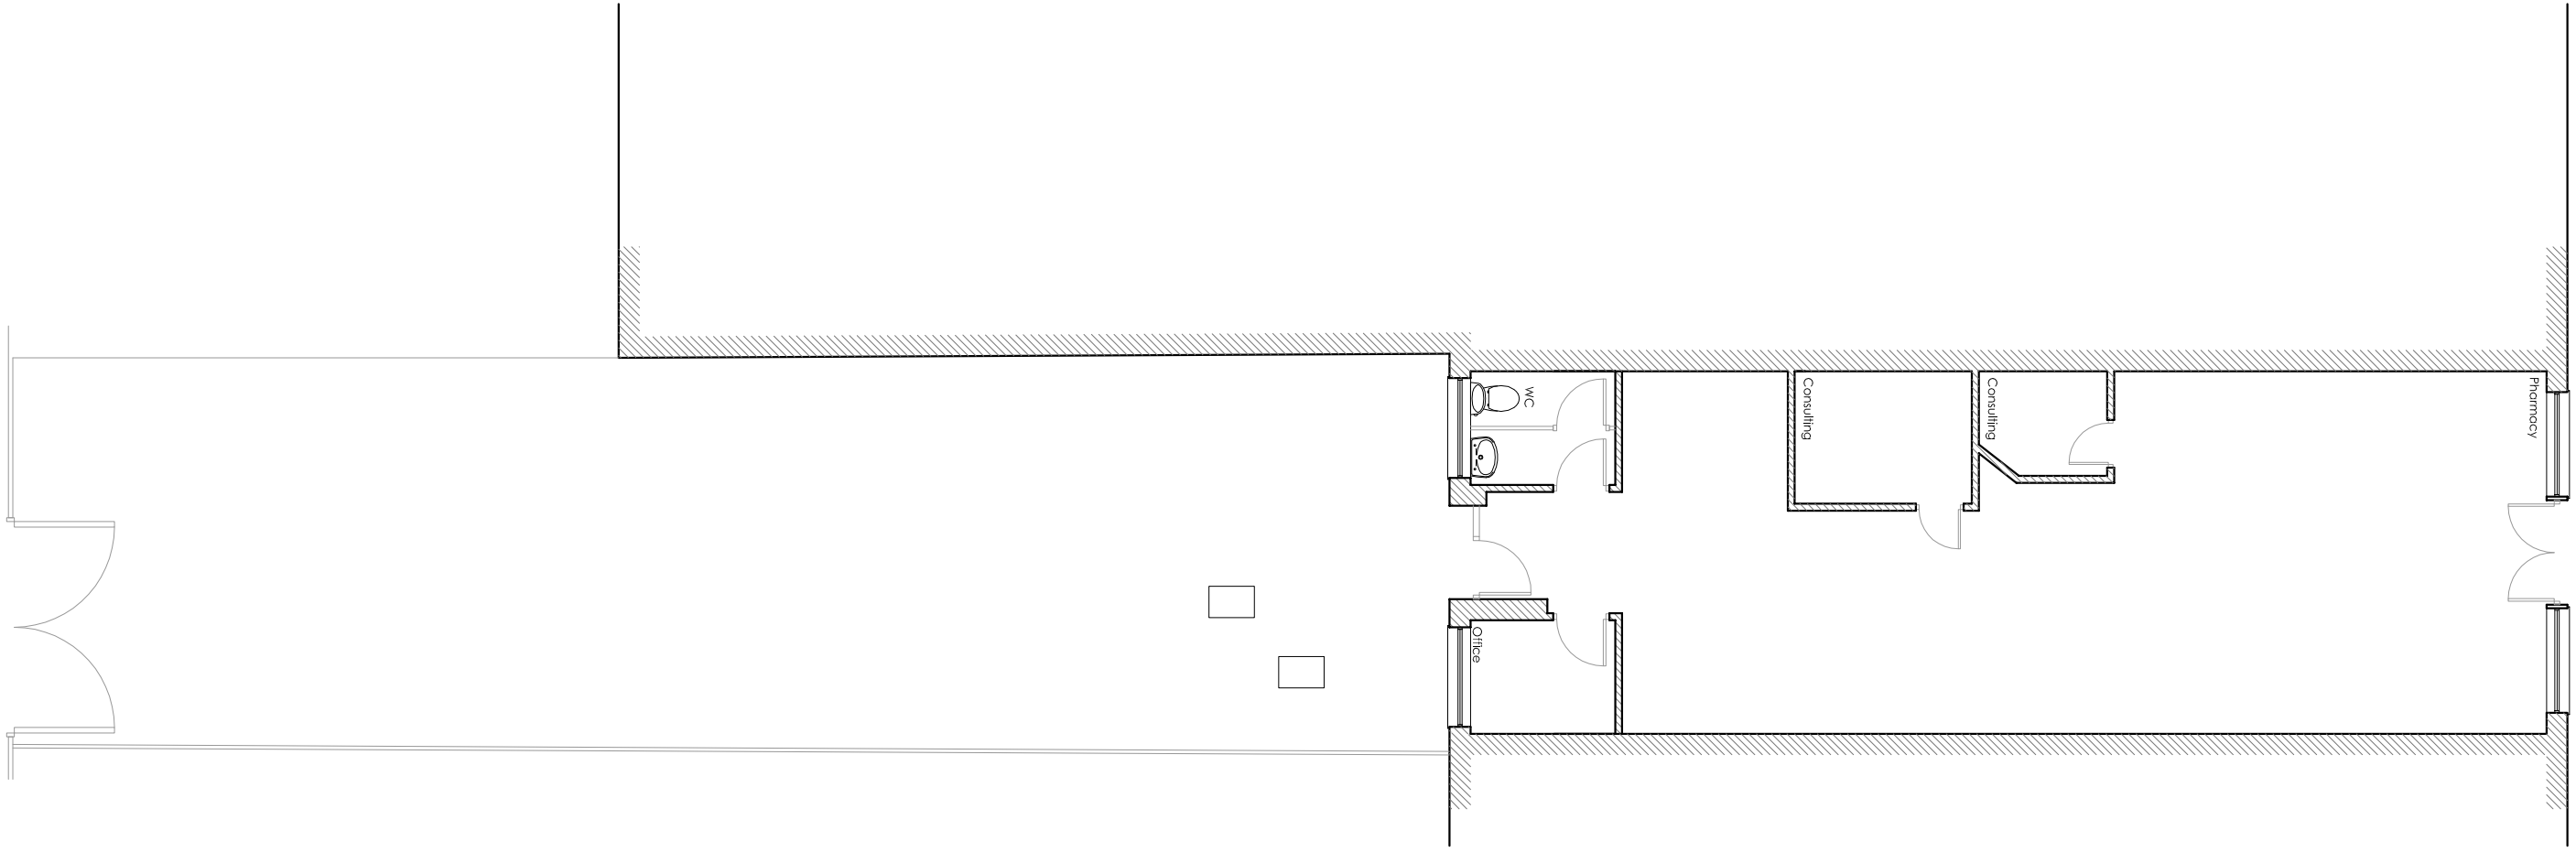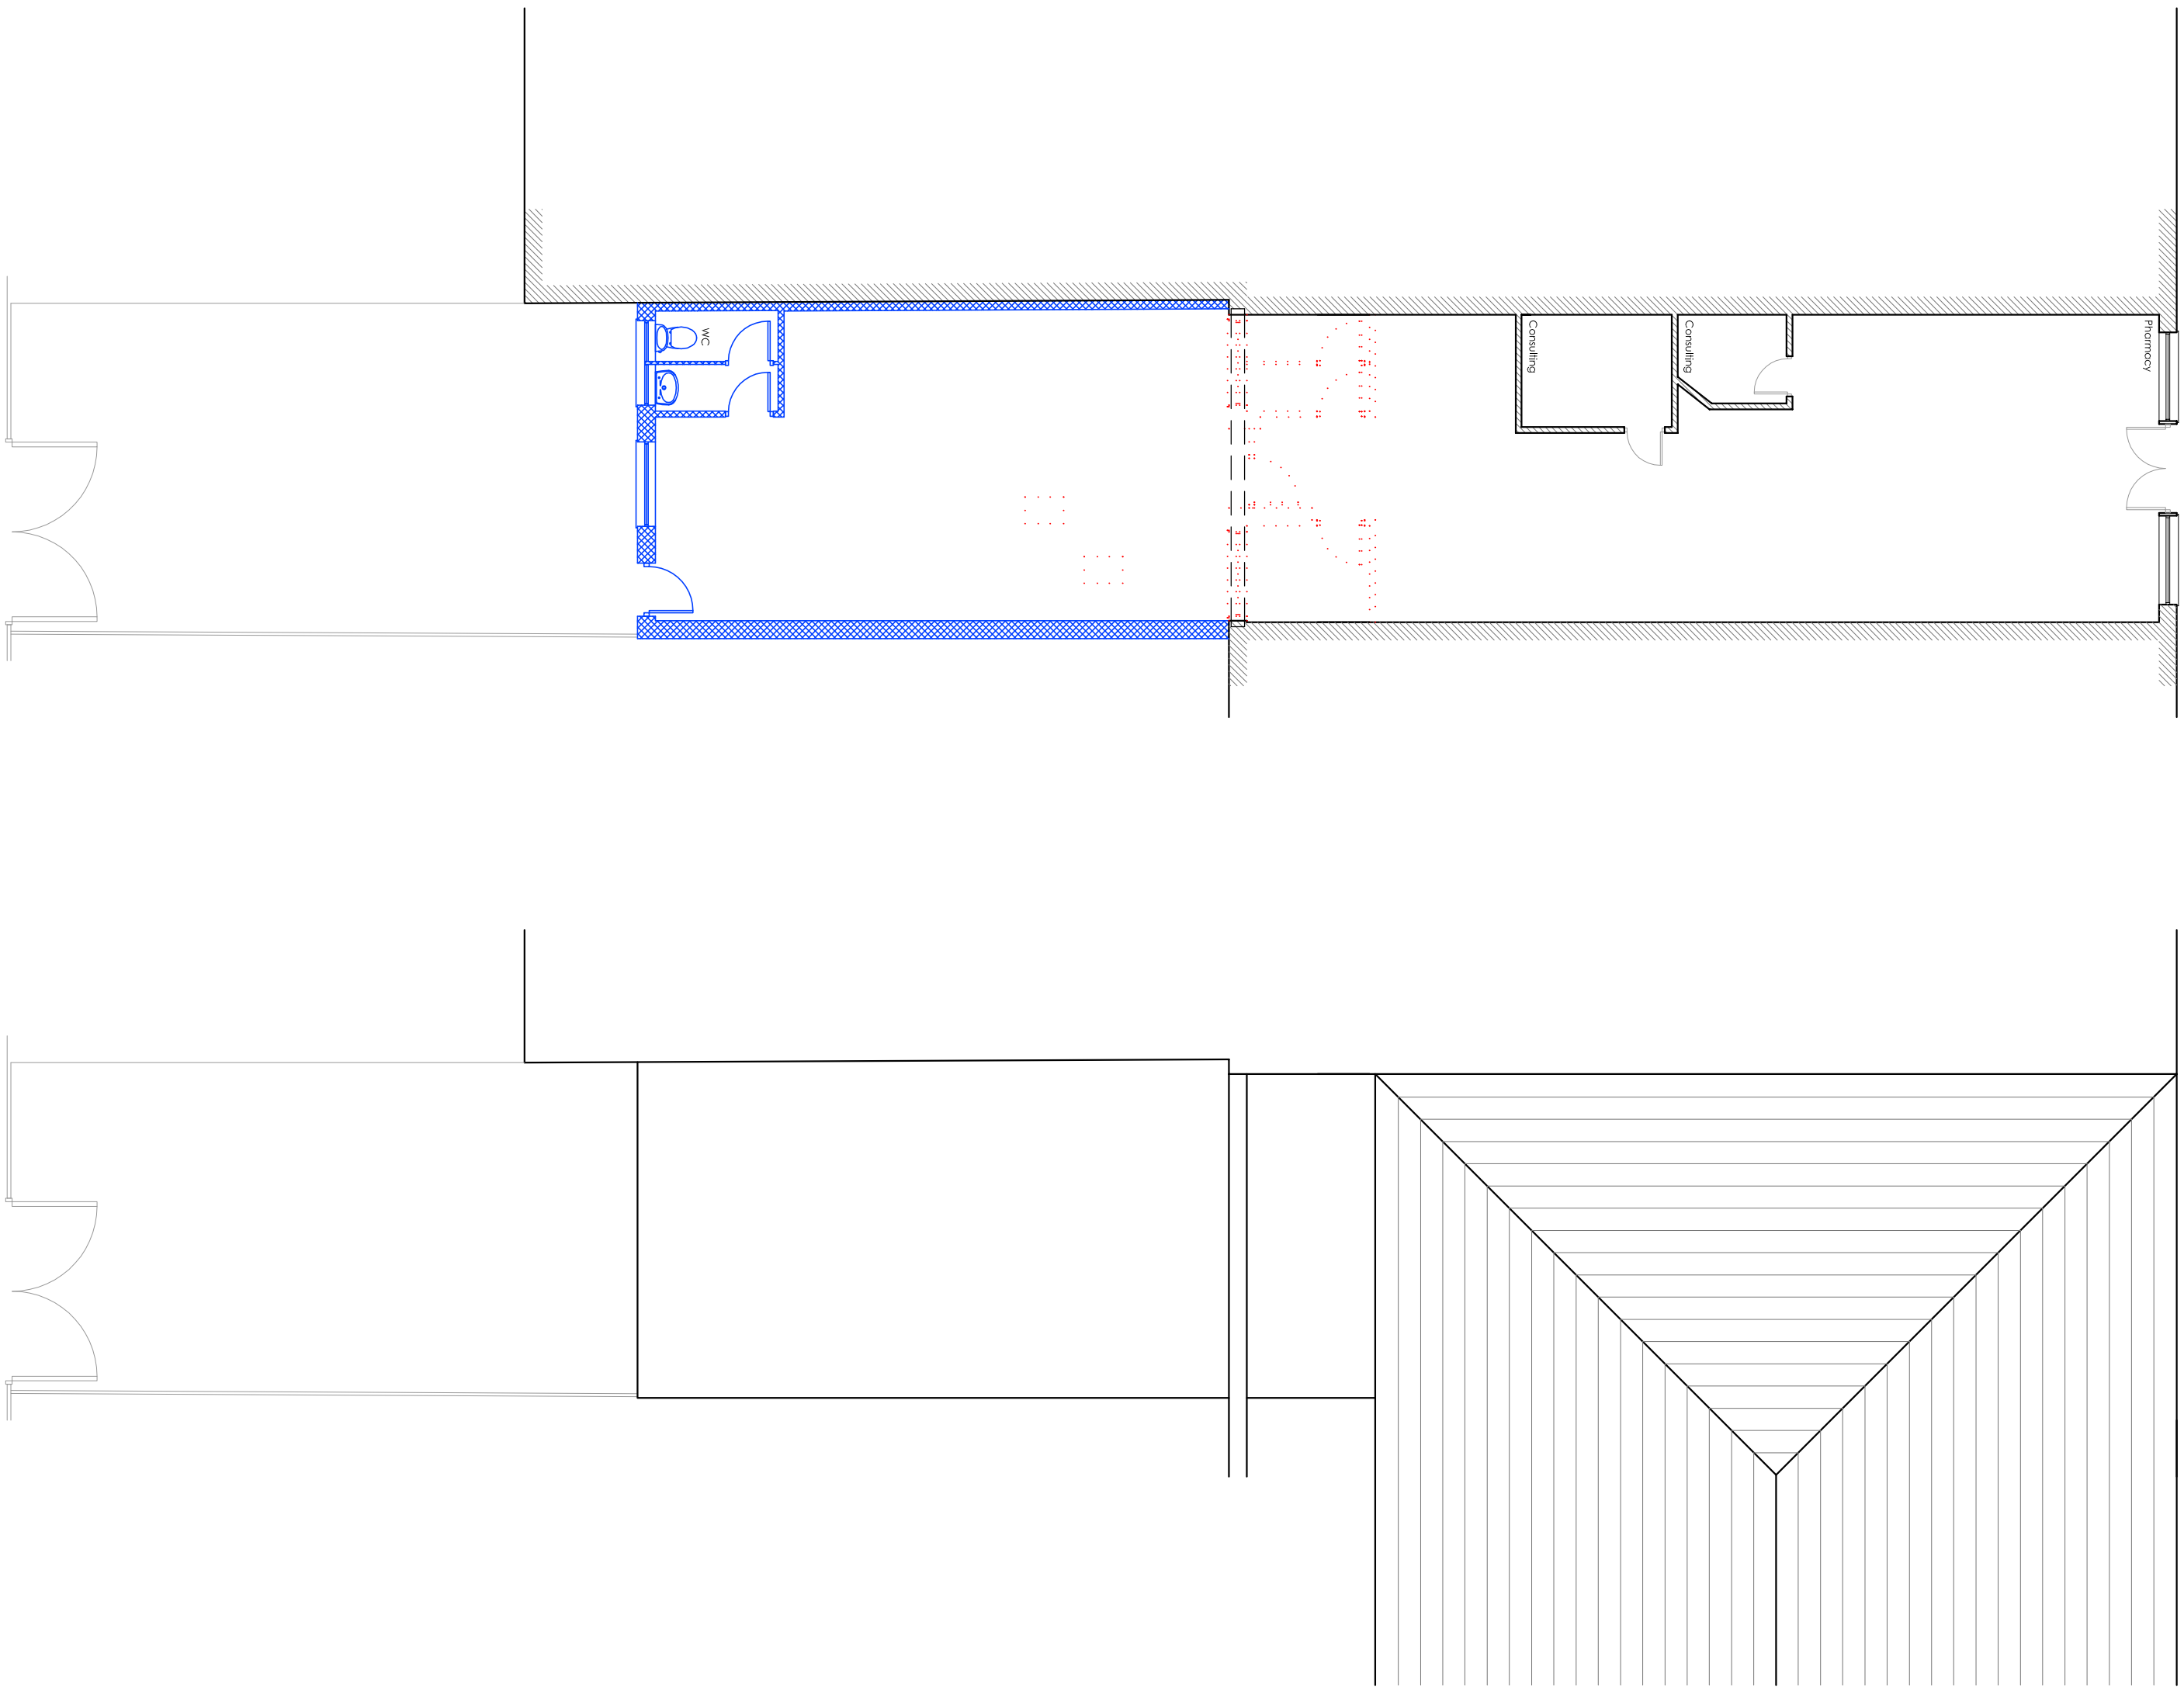

DRG. No. 5323 - 12012	35 Park Parade Leigh Park Havant PO9 5AA
SCALE	DATE January 2012
DRAWN	CHECKED

STRIDE & SON

SURVEYORS, VALUERS, LAND & ESTATE AGENTS

SOUTHDOWN HOUSE

St. JOHN'S STREET

CHICHESTER

SUSSEX

PO19 1XQ

TEL:(01243) 813766

FAX:(01243) 786713