



PROPOSED LOFT CONVERSION TO 10 WESTWOOD CLOSE, EMSWORTH. PO10 7QL.

FRONT

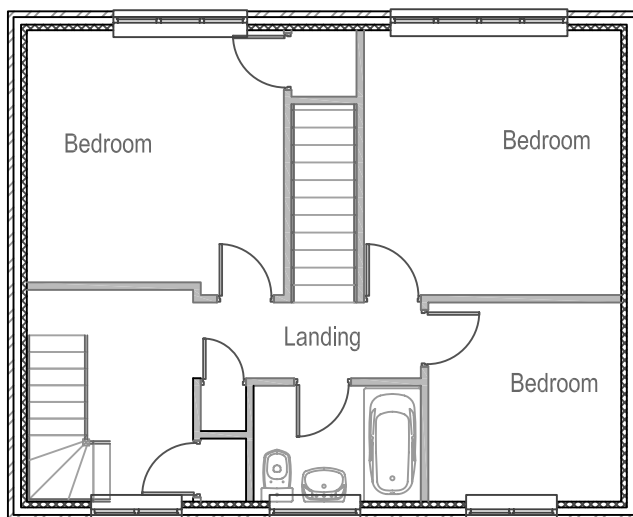

PROPOSED 1ST FLOOR PLAN

FRONT

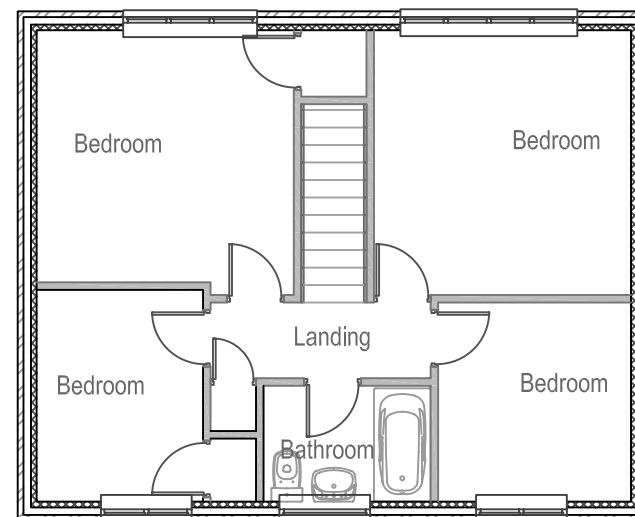

EXISTING 1ST FLOOR PLAN

MODULOFT

DRAWING NO: PADGETT-1229043-004

TITLE: FLOOR PLANS

DATE: 26/07/2012

REVISION:

DRAWN: KS

SCALE: 1:100

ALL DIMENSIONS ARE APPROXIMATE

