

PERMIT



Proposed Front Elevation




Side Elevation VERANDA



Rear Elevation




Side Elevation

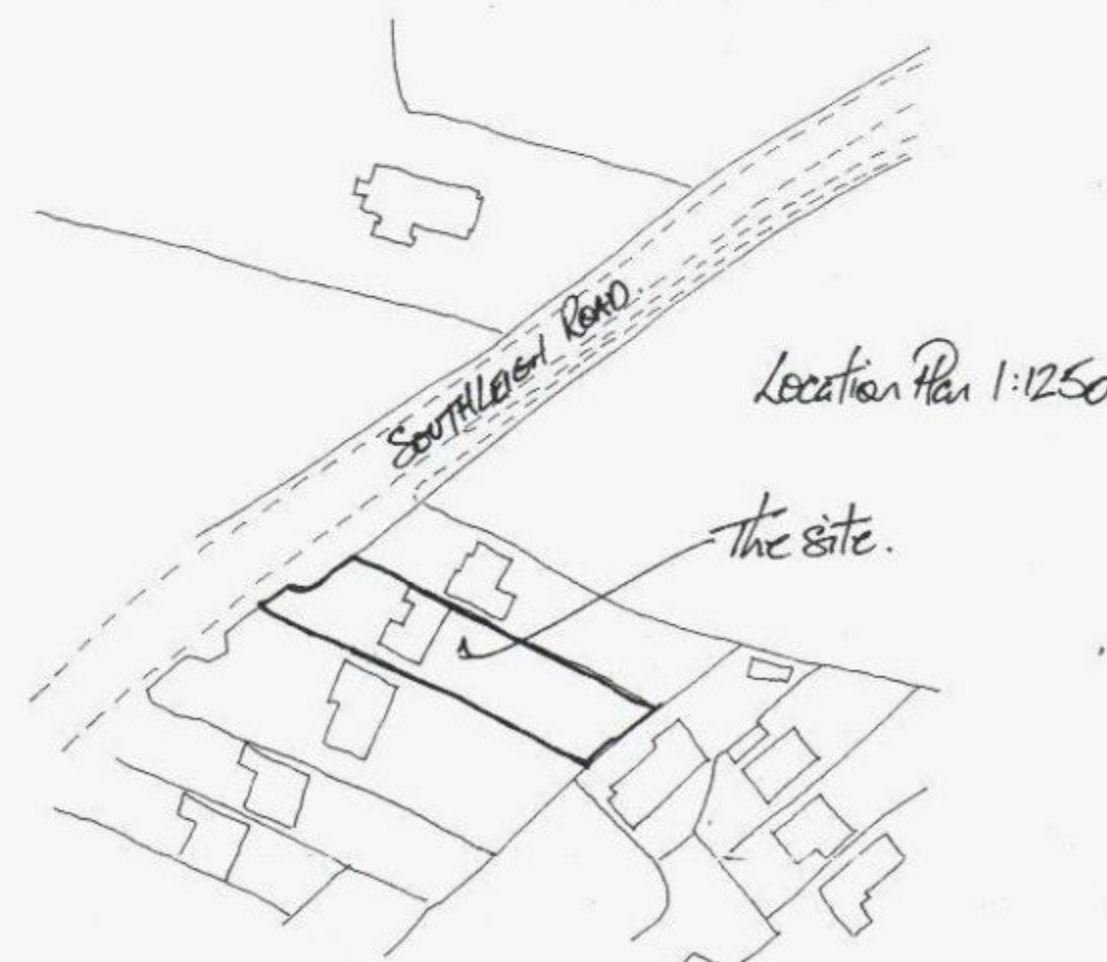


Location Plan 1:1250


the site.

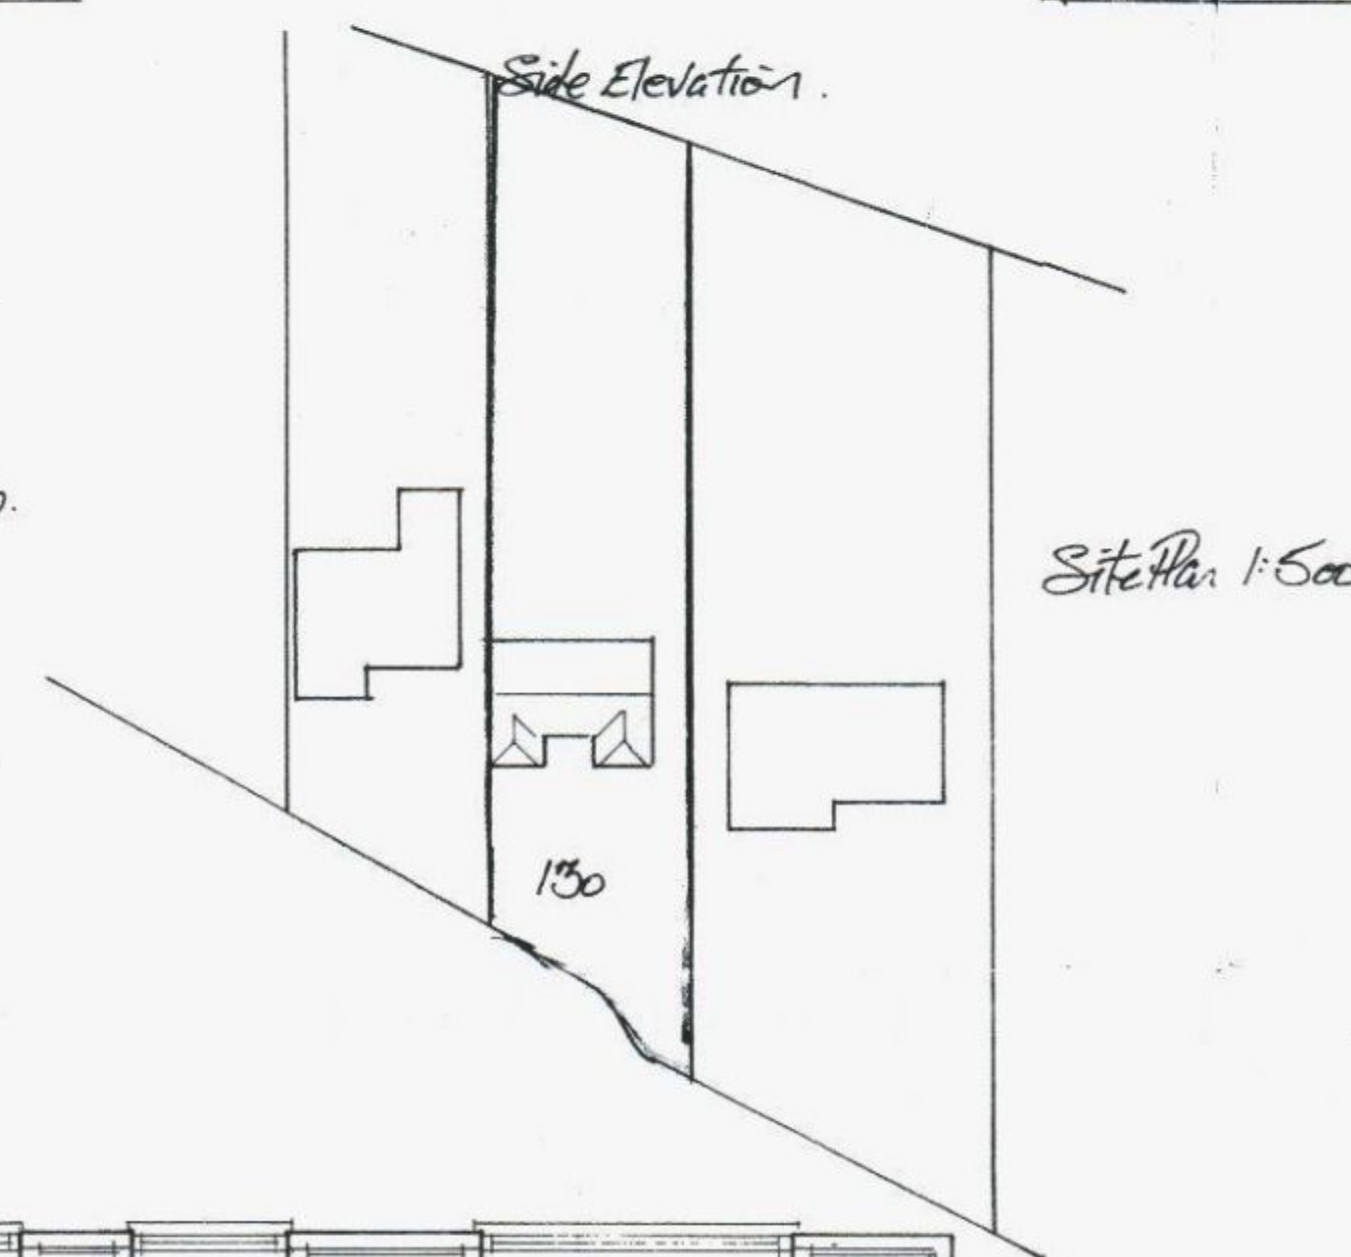

Site Plan 1:500

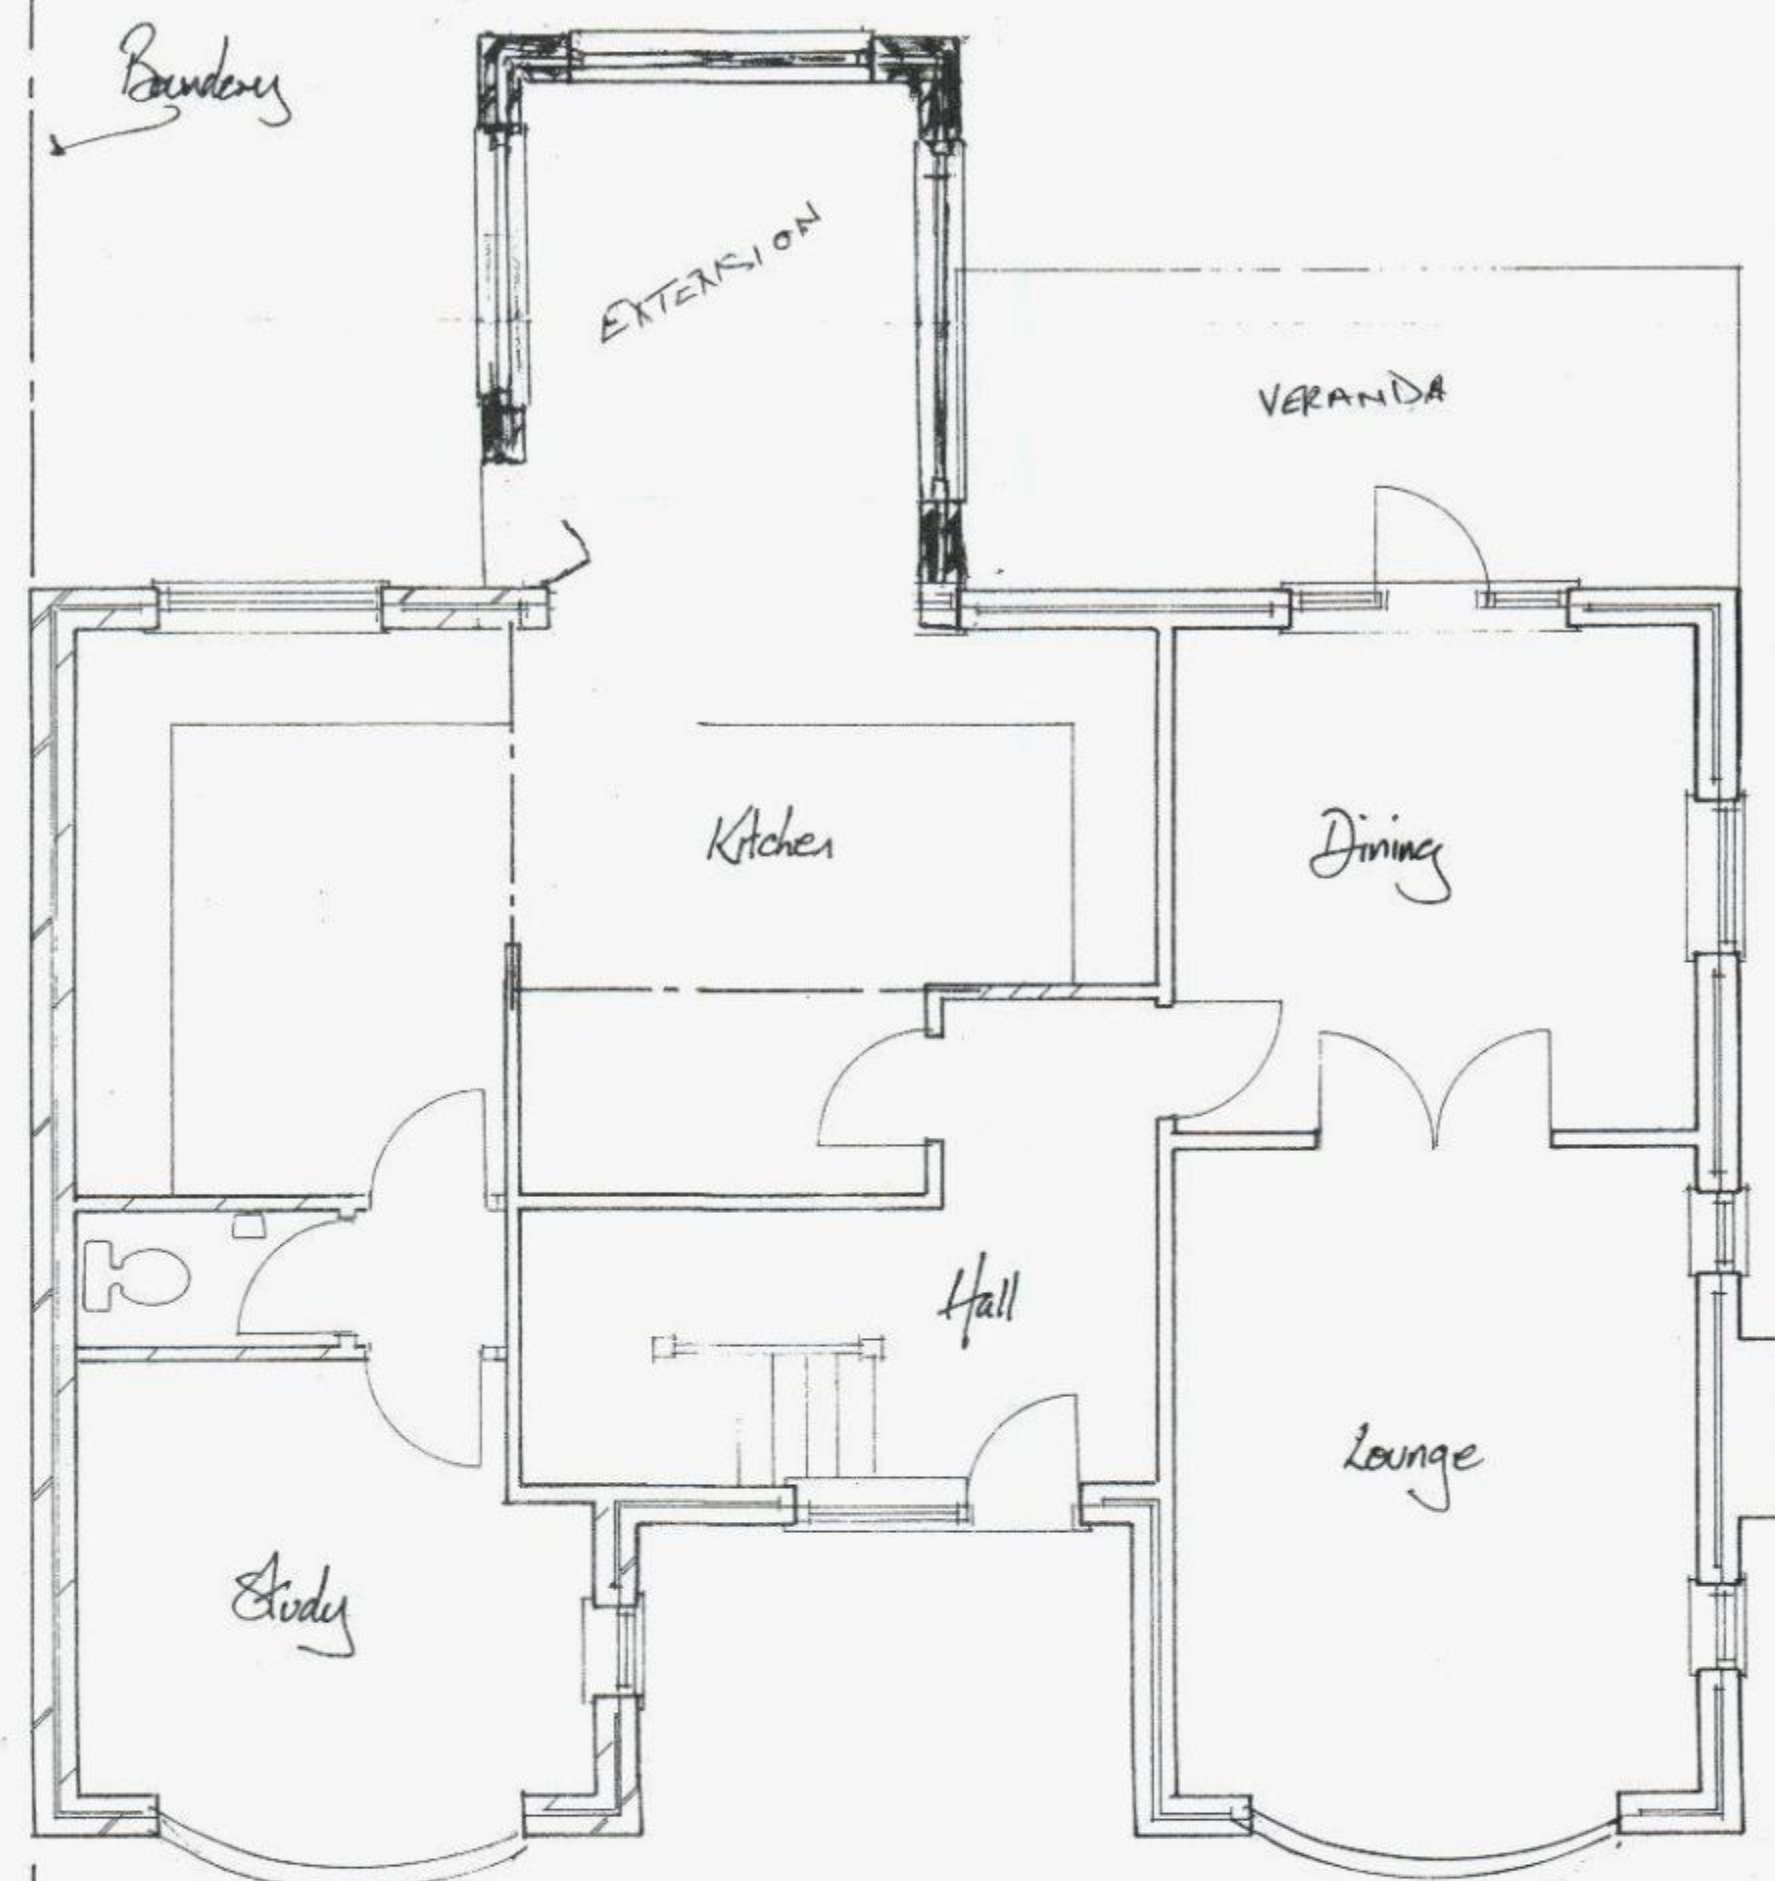

Proposed Ground Floor Plan

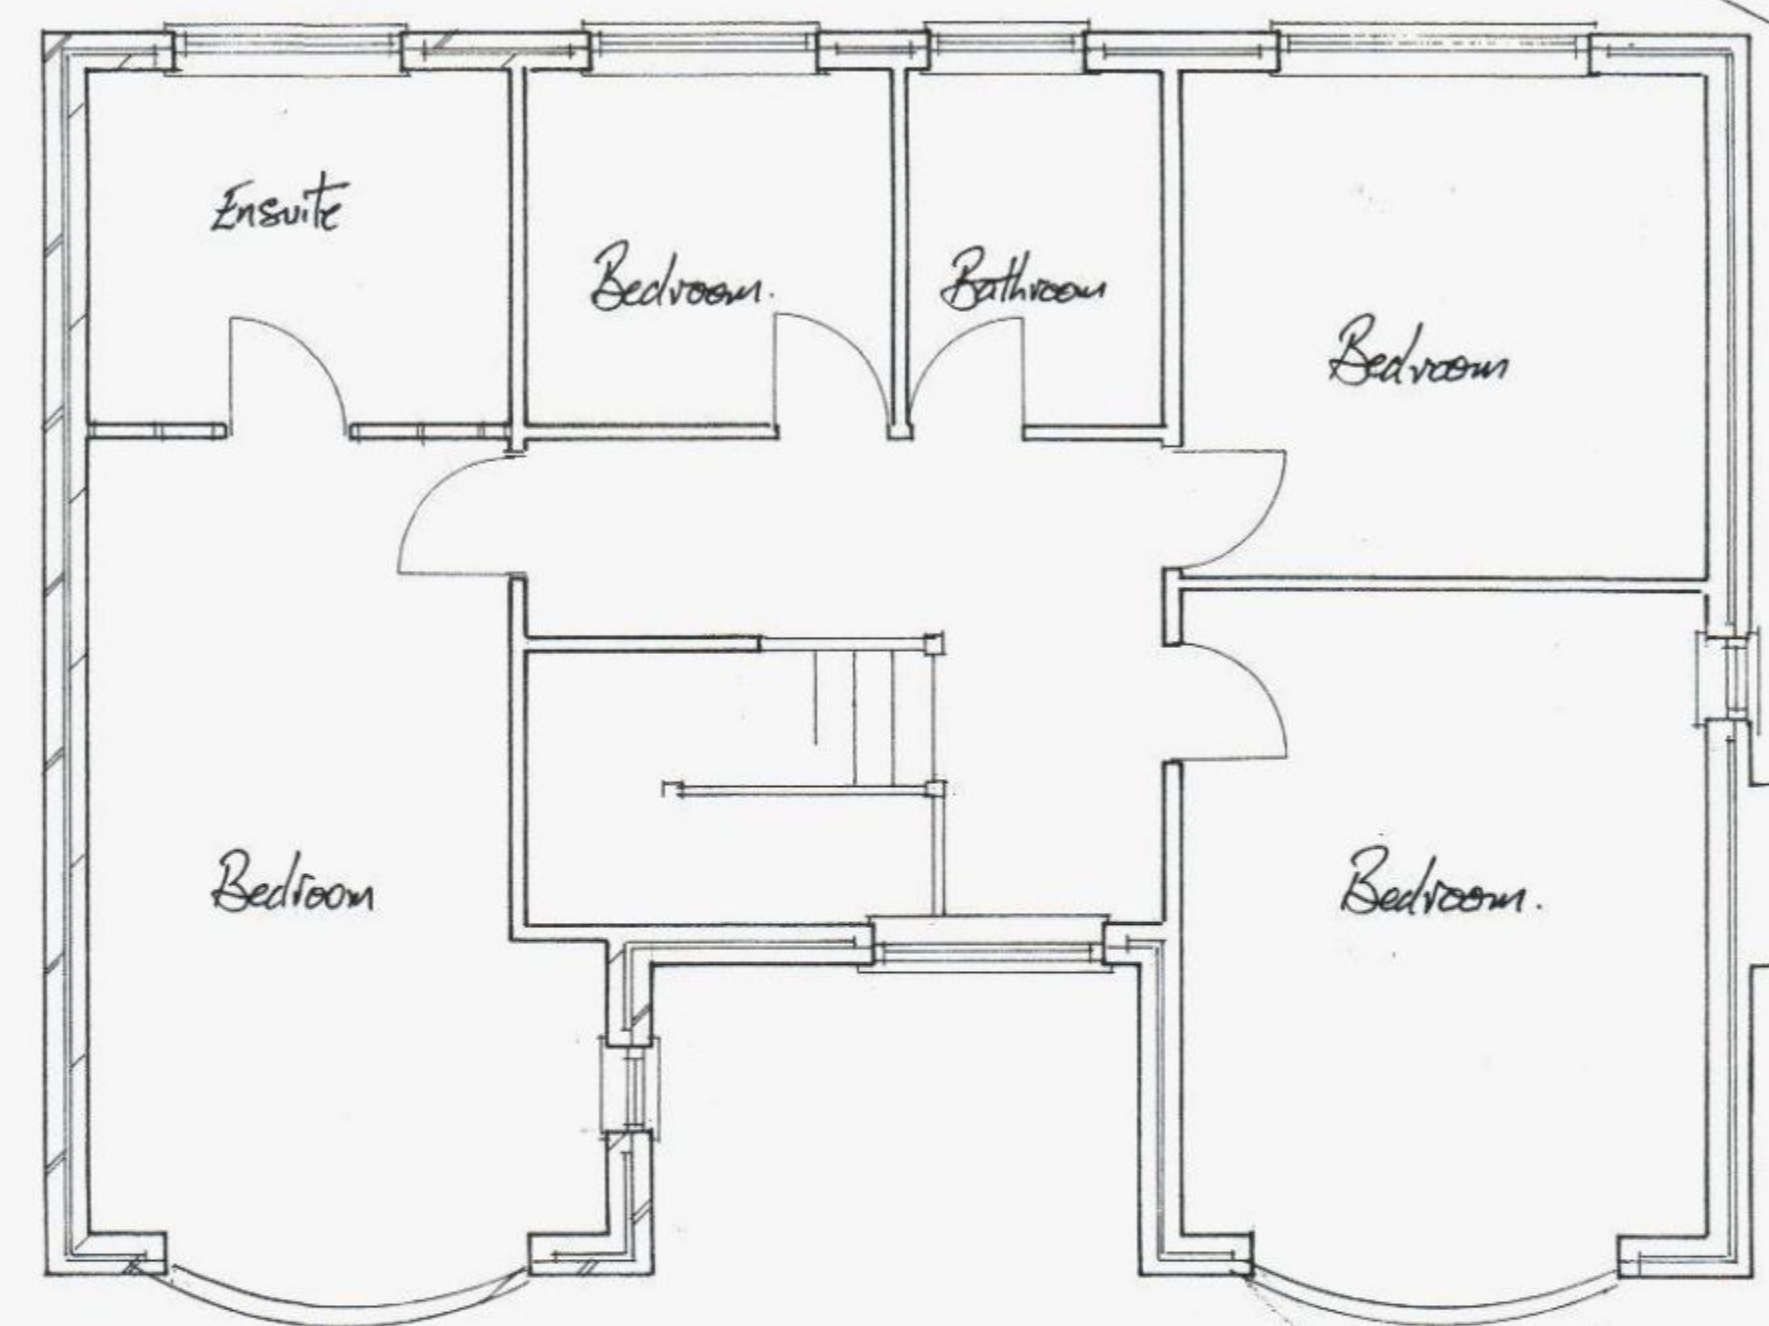

Proposed First Floor Plan

Notes:

A	Date	Revisions

© copyright

Client
Mr & Mrs T. DUE

Job Title

Drawing Title
Proposed 2 Storey Extension
130 Southleigh Road
Havant.

Scale
1:50 & 1:100

Date
Drawn by

Drg. No.
Rev.

HAVANT BOROUGH COUNCIL
25 JAN 2012
RECEIVED