


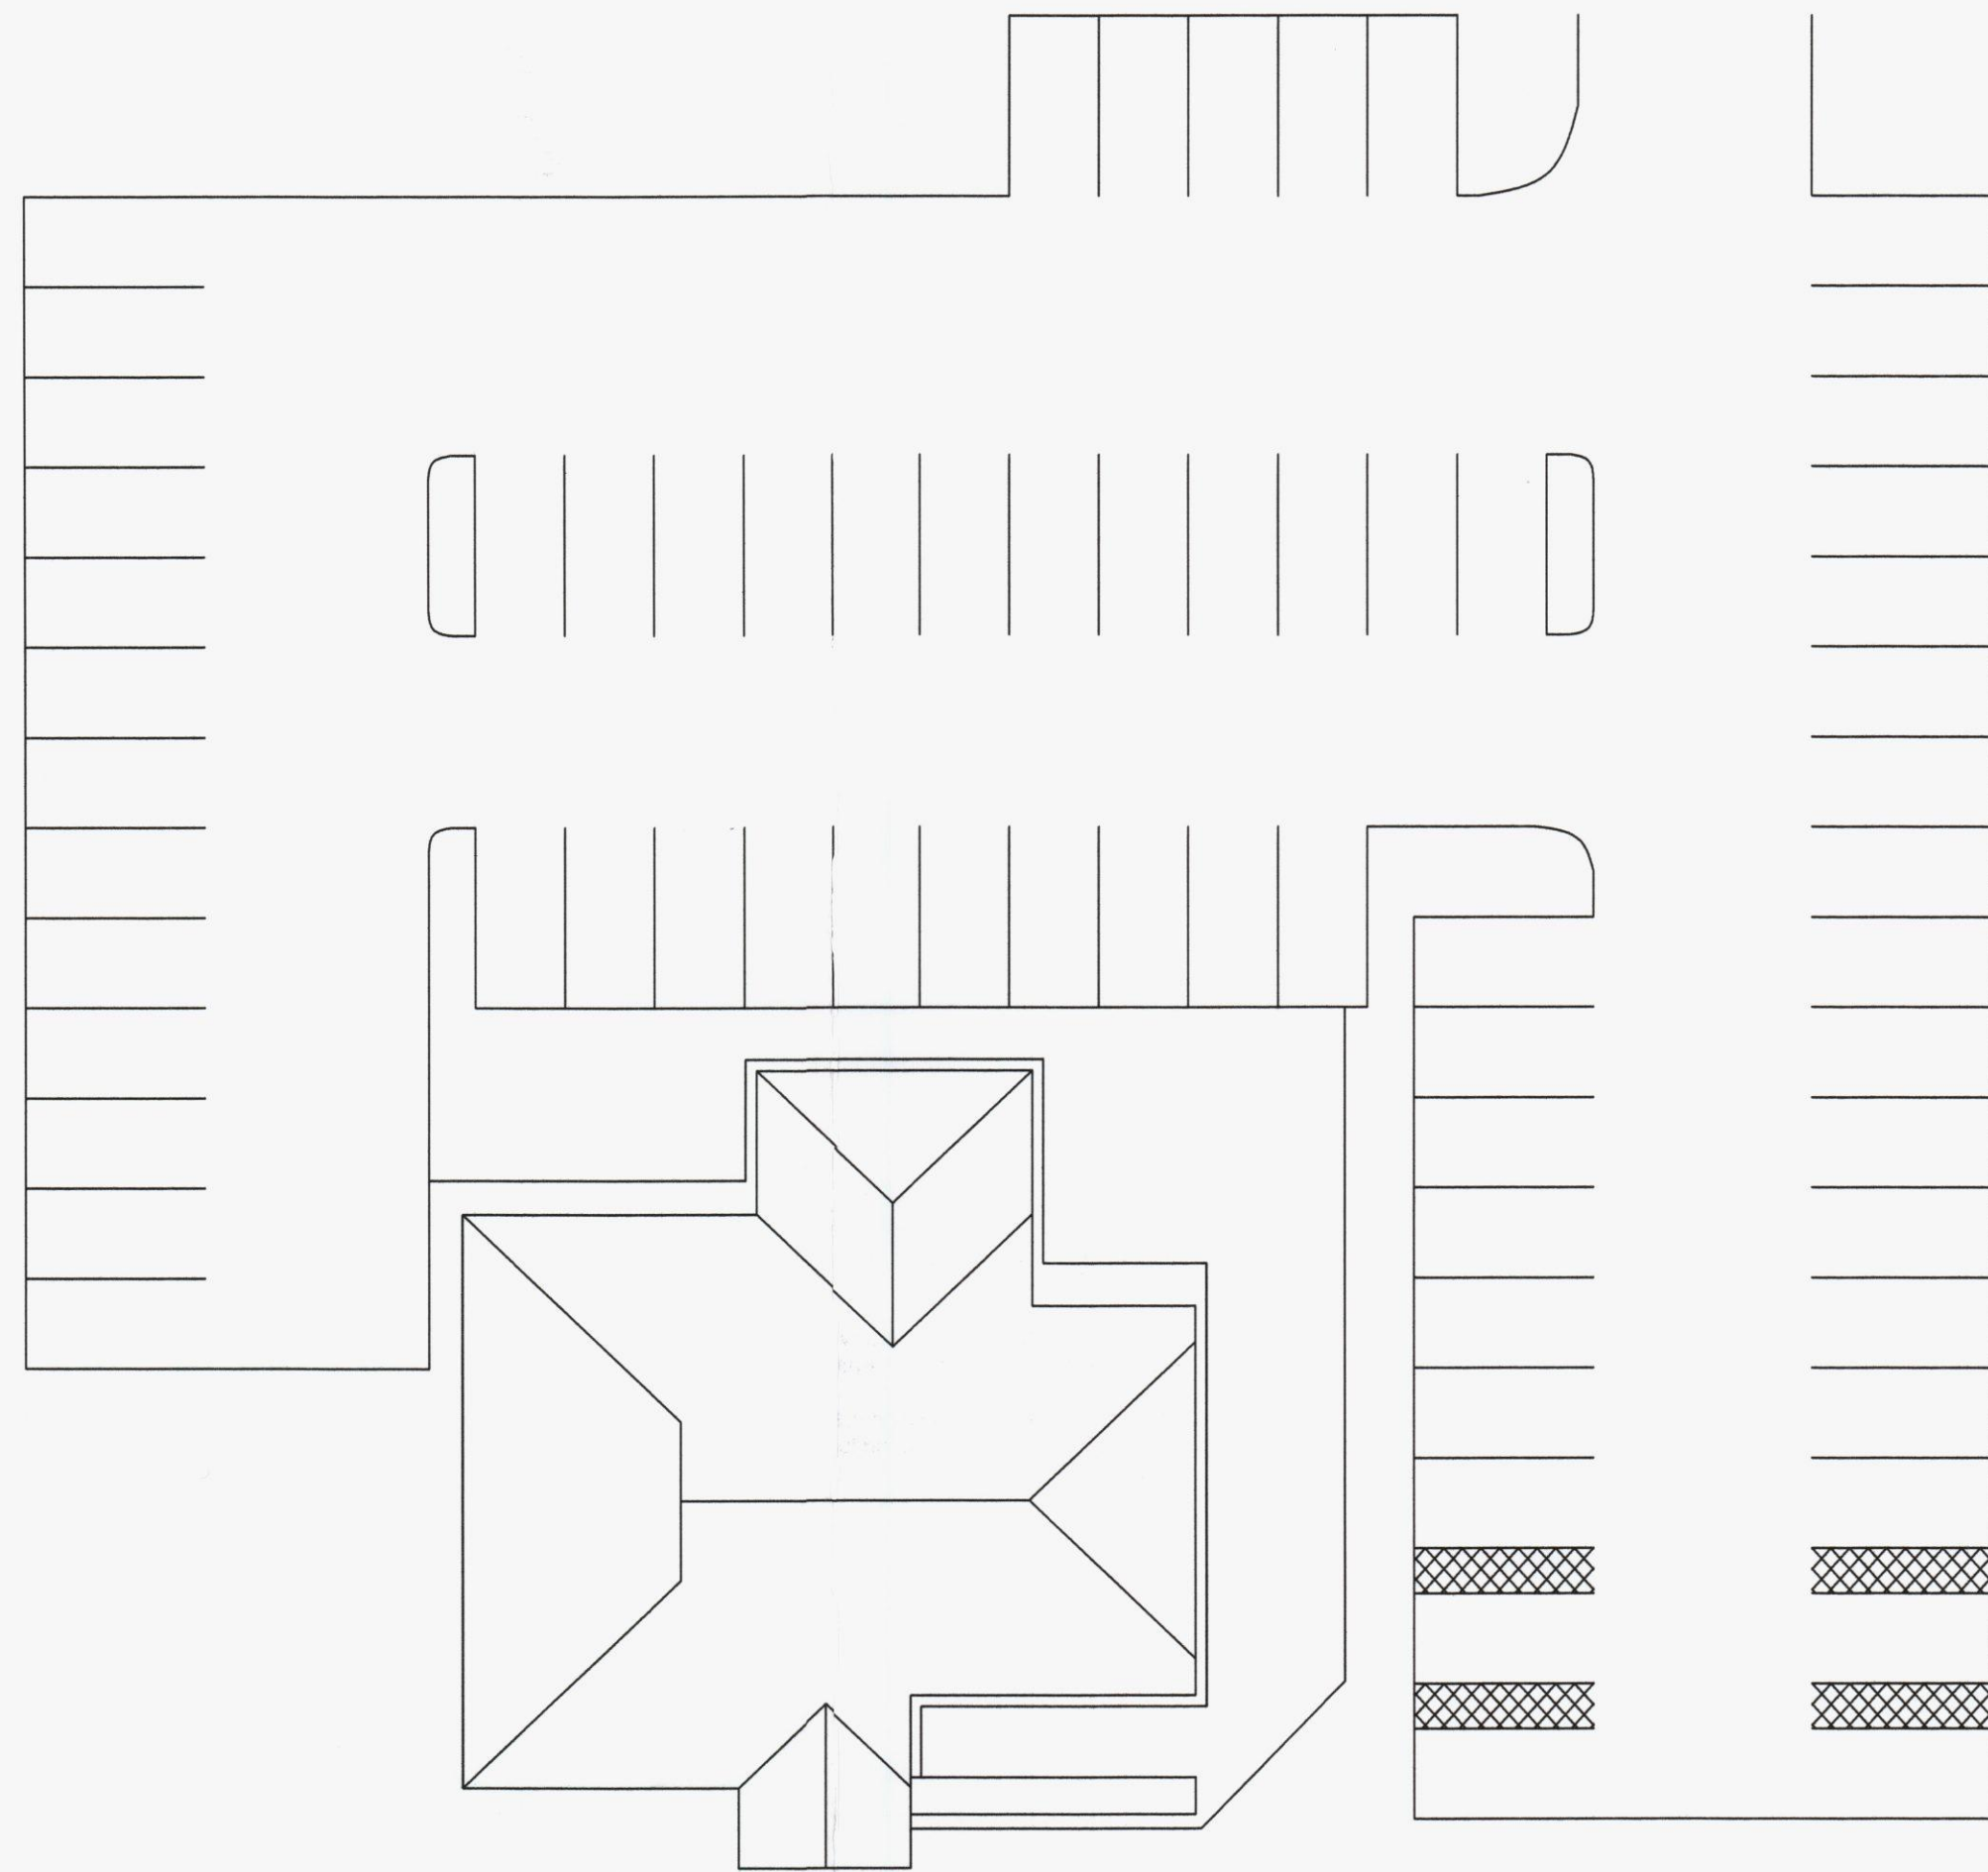


6 Existing Site Plan
Scale: 1 : 200



Existing Totem Sign

Sheet Notes

1. Existing Totem Sign with New Evolved 915mm Siren and Stacked Work Mark Both Internally Illuminated.
2. New illuminated pylon signage with directional arrow and Binch evolved Starbucks siren logo.

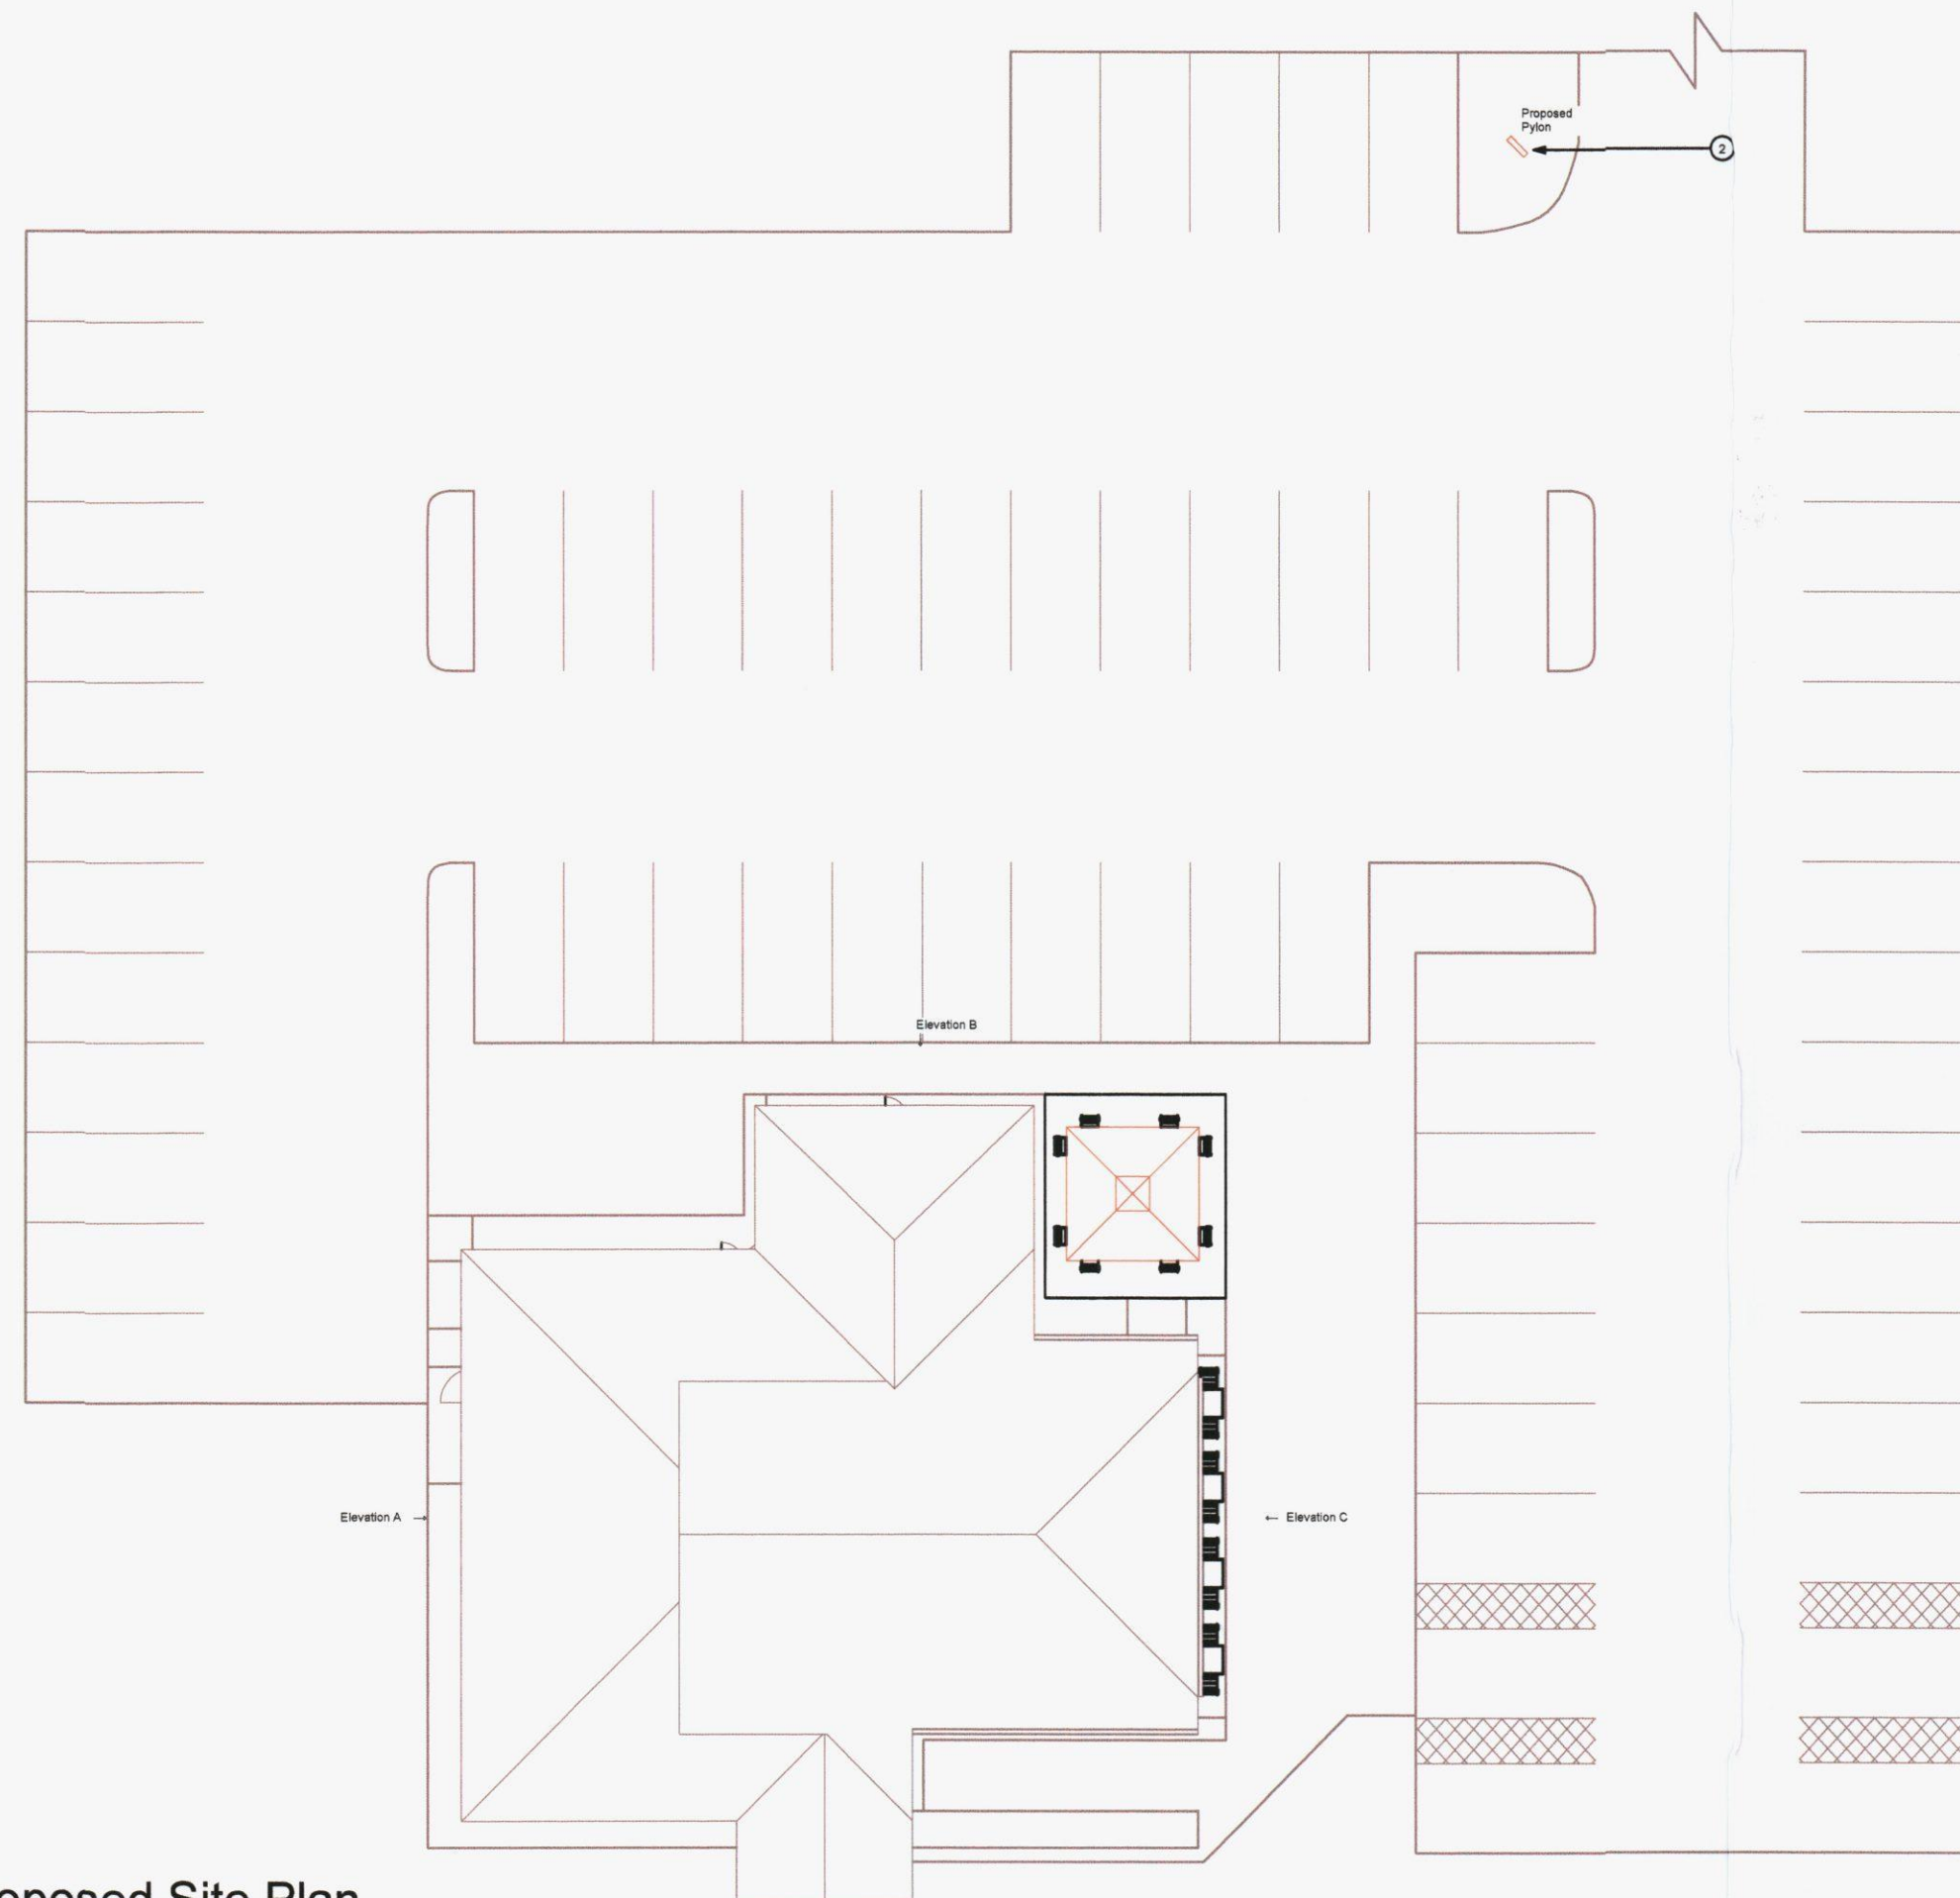

7 Proposed Site Plan
Scale: 1 : 200

DRAWING NOTES



CLIENT REVIEW

PLANNING

REV	DESCRIPTION	BY	DATE

	CLIENT:	STARBUCK COFFEE					
	PROJECT:	EMSWORTH					
	ADDRESS:	A27 EASTBOUND HAVANT BYPASS EMSWORTH					
	TITLE:	EXISTING & PROPOSED SITE PLAN					
	DRAWN BY:	CG	SCALE:	1:200	DRAWN DATE:	18/06/12	REVISED DATE:
CHECKED:	RM		@A1				
DRG NO:	CO-EMSW-001-03					REV:	

THIS DRAWING AND ITS DATA IS THE PROPERTY OF EVOLVE DESIGN LIMITED & SHALL REMAIN THE PROPERTY OF EVOLVE DESIGN LIMITED & SHALL NOT BE REPRODUCED OR USED IN ANY MANNER WITHOUT THE WRITTEN PERMISSION OF EVOLVE DESIGN LIMITED.